


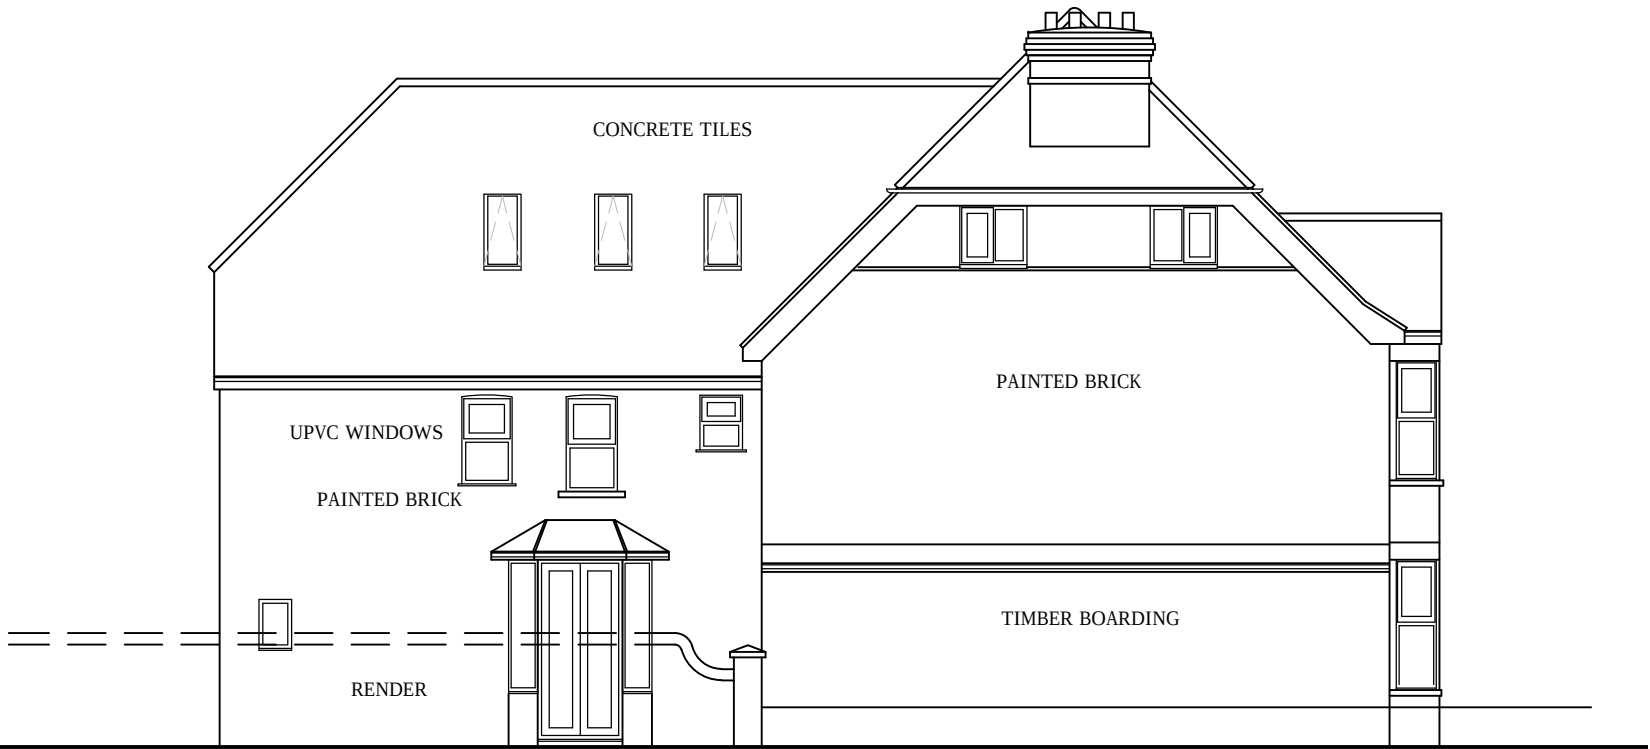

EAST HAM ELEVATION



LOUDOUN ROAD ELEVATION



REAR ELEVATION

