

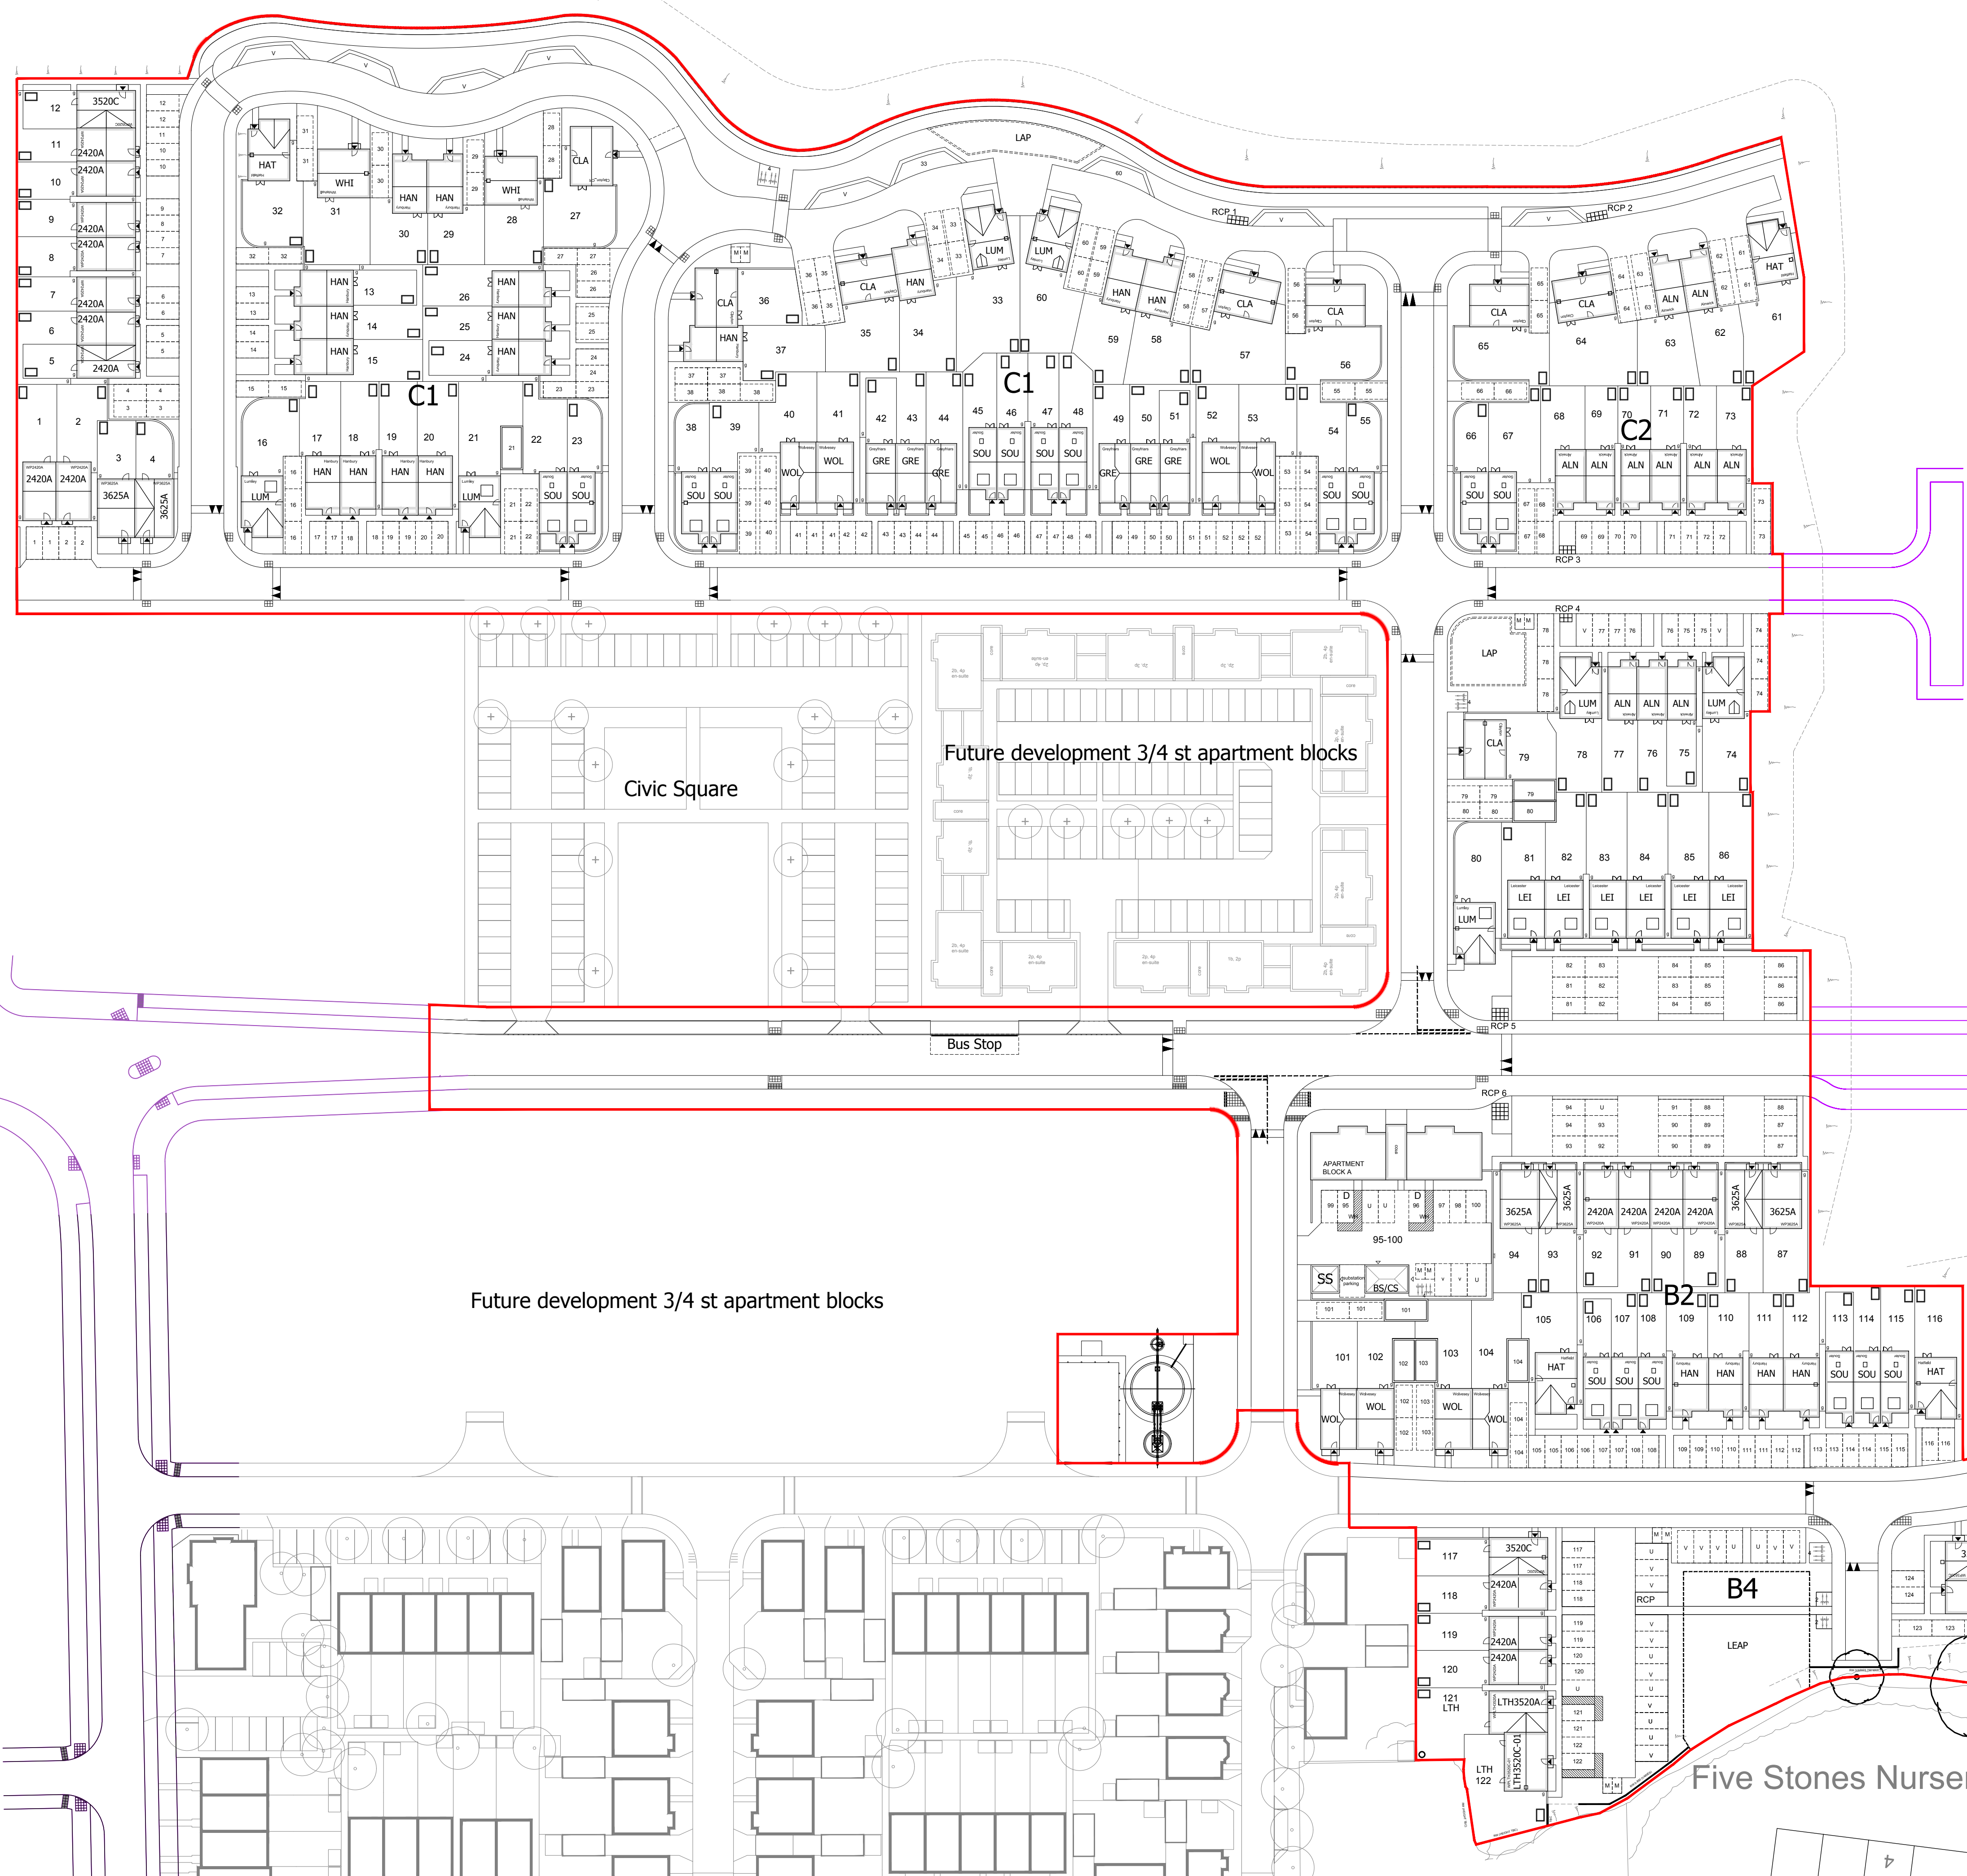


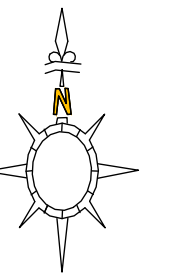

REV C Littlehampton Phase 2					
House Ref	House Type Name	SQF	Bedrooms	NO ON SITE	TOTAL SQF
Market					
ALN	Alnwick	638	2	11	7018
HAN	Hanbury	761	3	20	15220
SOU	Souter	932	3	18	16776
HAT	Hatfield	969	3	4	3876
CLA	Clayton	999	3	8	7992
WHI	Whitehall	1013	4	2	2026
GREY	Greyfriars	1068	3	6	6408
LEI	Leicester	1162	4	6	6972
LUM	Lumley	1220	4	7	8540
WOL	Wolvesey	1339	4	8	10712
Total Market				90	85540
HA Shared Ownership					
2420A	WP2420A	803	2	13	10439
3520C	WP3520C	909	3	3	2727
3625A	WP3625A	1200	3	2	2400
				18	15566
HA Affordable					
2420A	WP2420A	803	2	4	3212
3625A	WP3625A	1200	3	4	4800
LTH3520A	WPLTH3520A	1014	3	1	1014
LTH3520C-01	WPLTH3520C-01	1014	3	1	1014
	HA-F, 2bed, 4 person	740	2	4	2960
	HA-F-WH, 2 bed, 3 person	779	2	2	1558
				16	14558
Total HA (28.5%)				34	30124
TOTAL ON SITE				124	115664

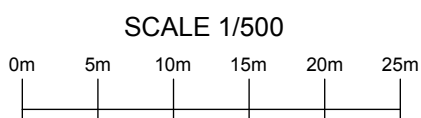

PERSIMMON
Together, we make a home

Persimmon Homes Thames Valley
Persimmon House, Knoll Road,
Camberley, Surrey GU15 3TQ
Tel: 01276 808080

Site: Phase 2
Littlehampton

Drawing Title: Site Layout - INFORMATION
124 Units

Drawing Status: SUBMITTED

Date: June 2018

Scale: 1:500 @ A1

Orig No: 543_PL_SITE LAYOUT_200

Drawn: KJ / AT

Rev: -