

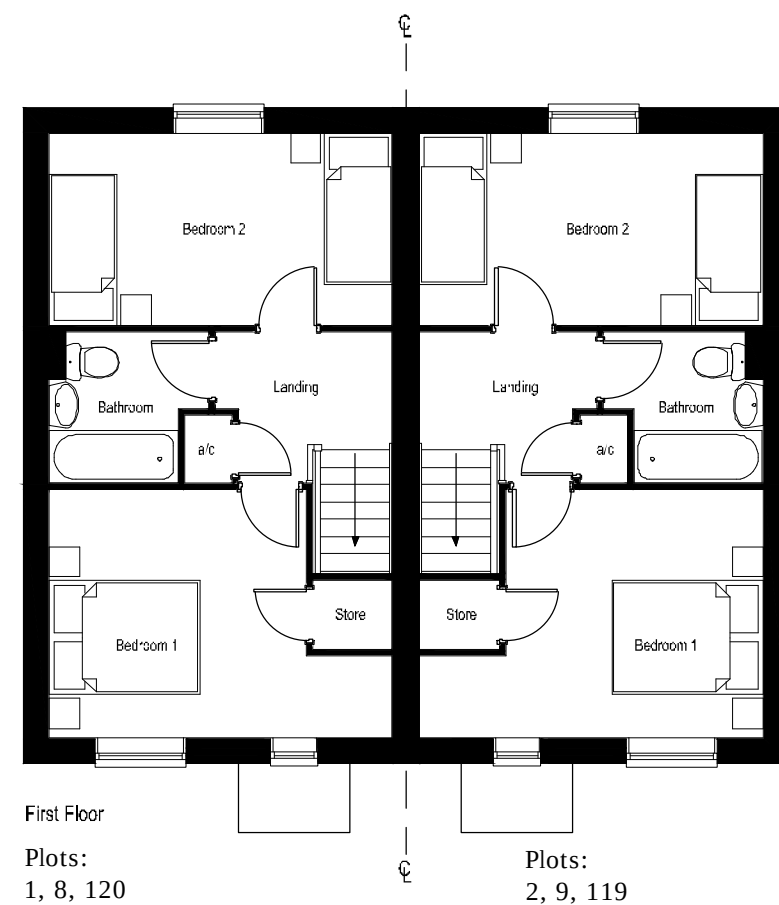


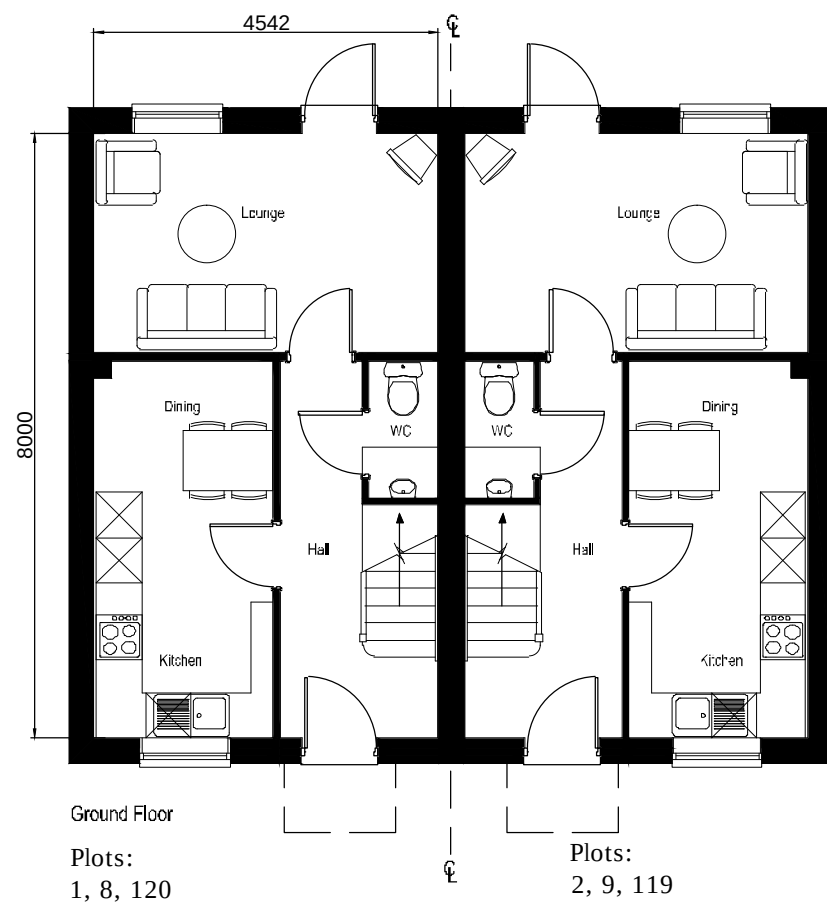

Plots:
1-2, 8-9, 119-120

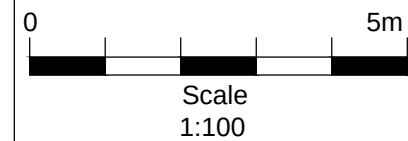

Rev		
B	Approved Planning Layout revised. Plot 123 & 124 removed.	04.04.18
A	Amended as per Local Authority comments	31.05.17

**PERSIMMON**
Together, we make a home

Persimmon Homes Thames Valley
Persimmon House, Knoll Road,
Camberley, Surrey GU15 3TQ
Tel: 01276 808080

Site:	Date:
Phase 2 Littlehampton	February 2017
	Scale:
	1:100 @ A3
	Org No:
	543_PL_WP2420A_P_100

Drawing Title: **WP2420A
Proposed Floor Plans 1of3**

Drawing Status:	Drawn:
	VW
	Rev:
	B