



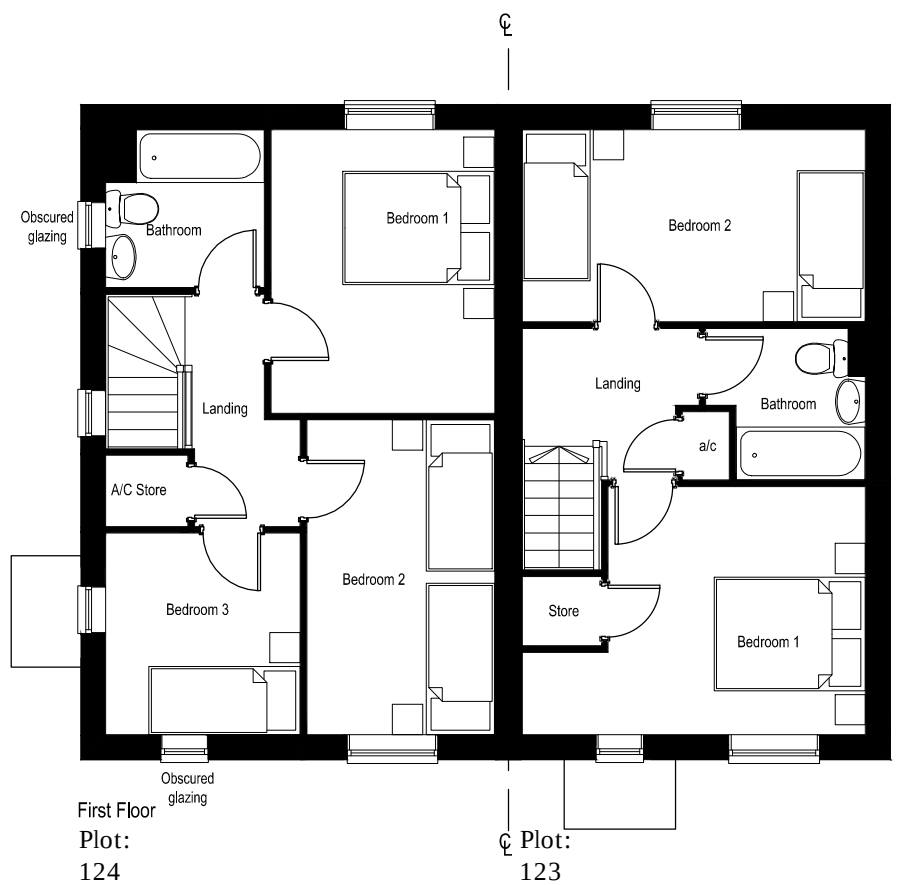

Scale
1:100

-	-	-
B	Approved Planning Layout revised. Plot numbering updated.	04.04.18
A	Porch Canopies added.	05.07.17
Rev		Date

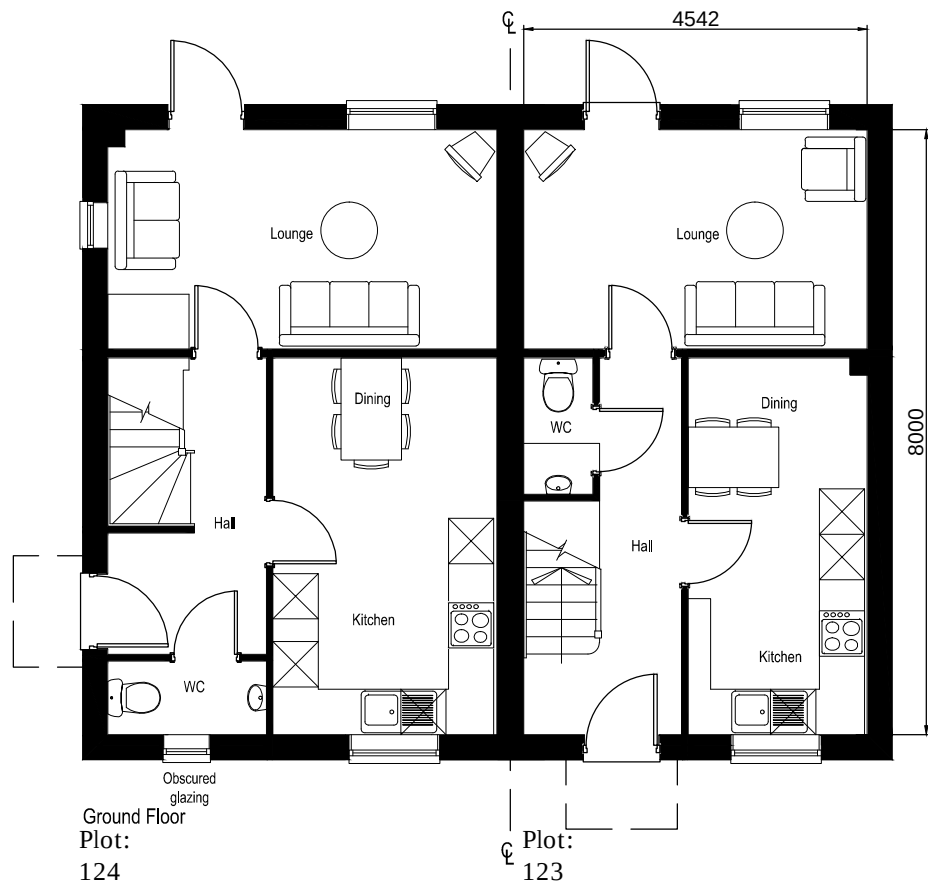

Persimmon Homes Thames Valley
Persimmon House, Knoll Road,
Camberley, Surrey GU15 3TQ
Tel: 01276 808080

Site:	Date:
Phase 2 Littlehampton	February 2017
Scale:	1:100 @ A3
Drg No:	543_PL_WP3520C/2420A_P_101

Drawing Title: WP3520C & WP2420A
Proposed Plans 2of3

Drawing Status:	Drawn:
SUBMITTED	VW
	Rev:
	B