



A NEW KITCHEN EXTENSION AT
 TOSINGTON HOUSE, LITTLEHAMPTON
 FOR MR + MRS WARON
 PROPOSED SITE PLAN
 PRM4, N° 740 / PO2A • SCALE
 1:200 AT A3.

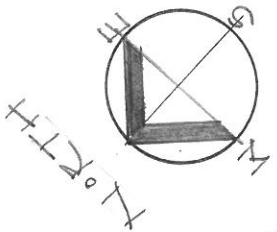

SITE PLAN

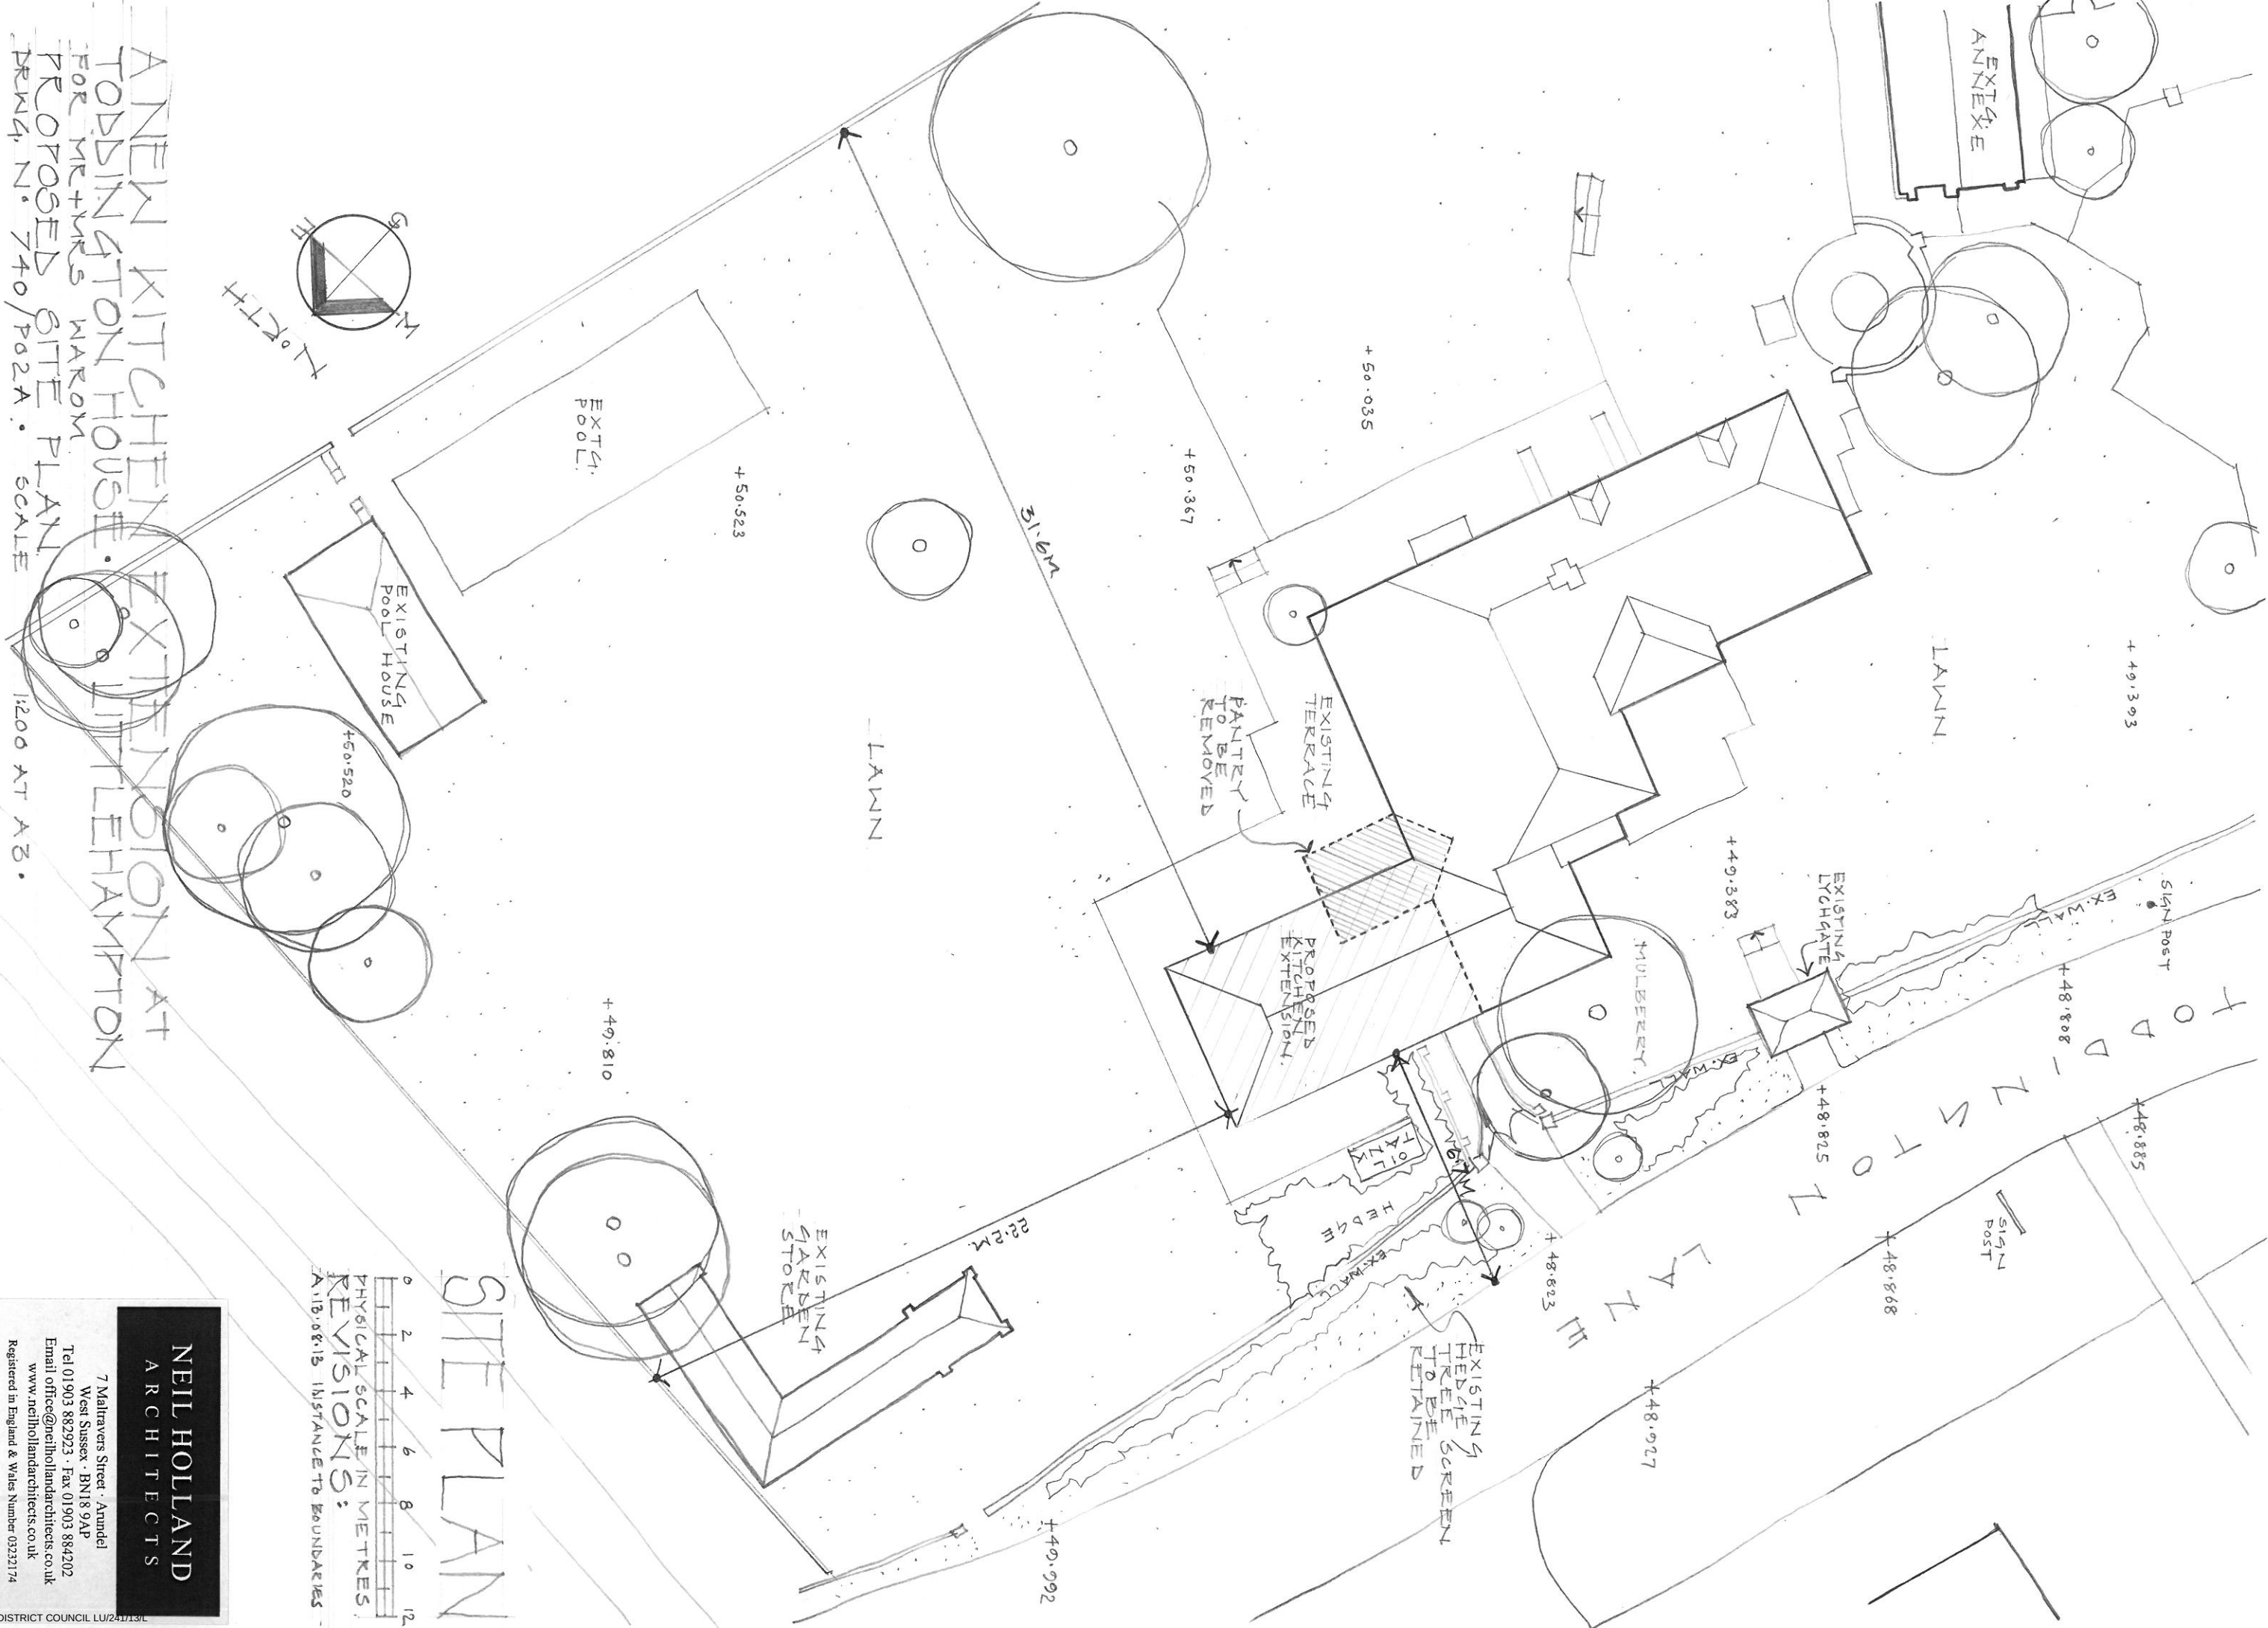

NEIL HOLLAND
 ARCHITECTS

7 Maltavers Street, Arundel
 West Sussex • BN18 9AP
 Tel 01903 882923 • Fax 01903 884202
 Email office@neilhollandarchitects.co.uk
 www.neilhollandarchitects.co.uk
 Registered in England & Wales Number 03232174