



Job No.	Drawing No.	Date	Revision
16 00	S 02	June 16	


This drawing is copyright
 Figure dimensions to be used. DO NOT SCALE
 All dimensions and conditions to be verified on site
 before proceeding

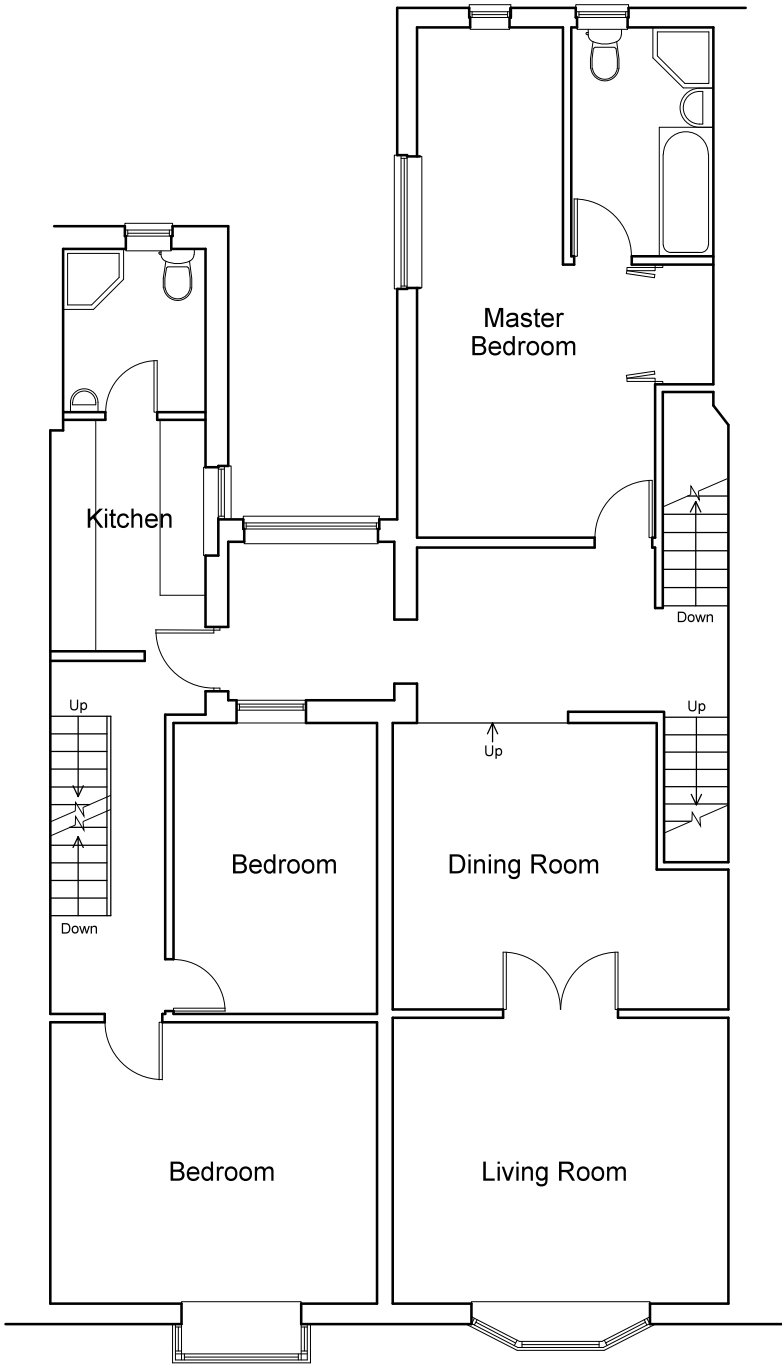

First Floor Plan

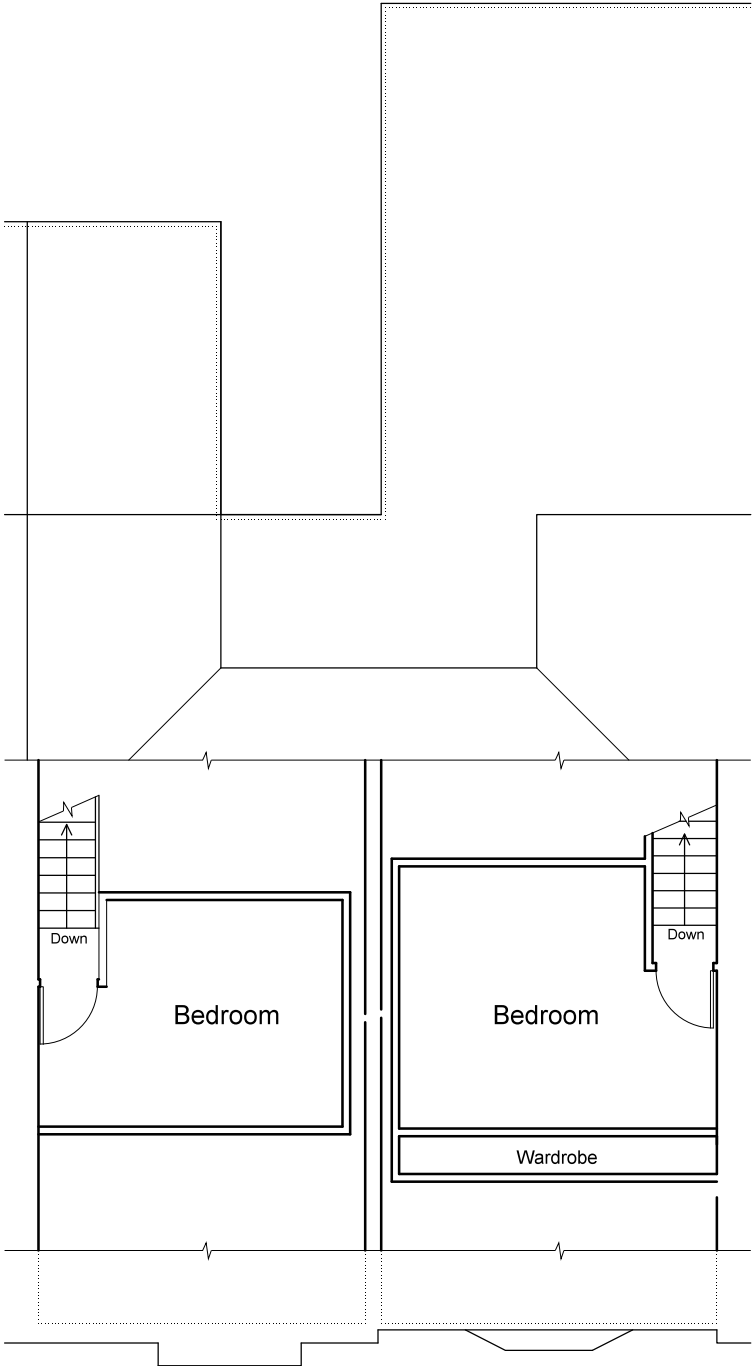

Second Floor Plan

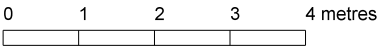

JCA architects

35 Angmering Lane, East Preston, Littlehampton. BN16 2TA
 Telephone 07966 217738
 www.jcaarchitects.co.uk

CHARTERED ARCHITECTS

Client
 Mr & Mrs M. Kavalieros

Job Title
 River Breeze Restaurant,
 56 / 57 Pier Road,
 Littlehampton,
 West Sussex.

Drawing Title
 Survey Drawing
 First & Second Floor Plans
 1/100 @ A3