
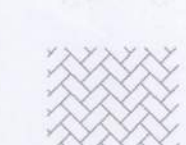


KEY

-  Trees planted in Highway land
-  Proposed EHS trees
-  Proposed EHS trees in tree grid + quard
-  Proposed selected standard trees
-  Shrub planting
-  Turf
-  Block paving
-  Reserved Matters boundary
-  1.2m brick pier and railings
-  1.8m closeboard fence
-  1.8m screen wall

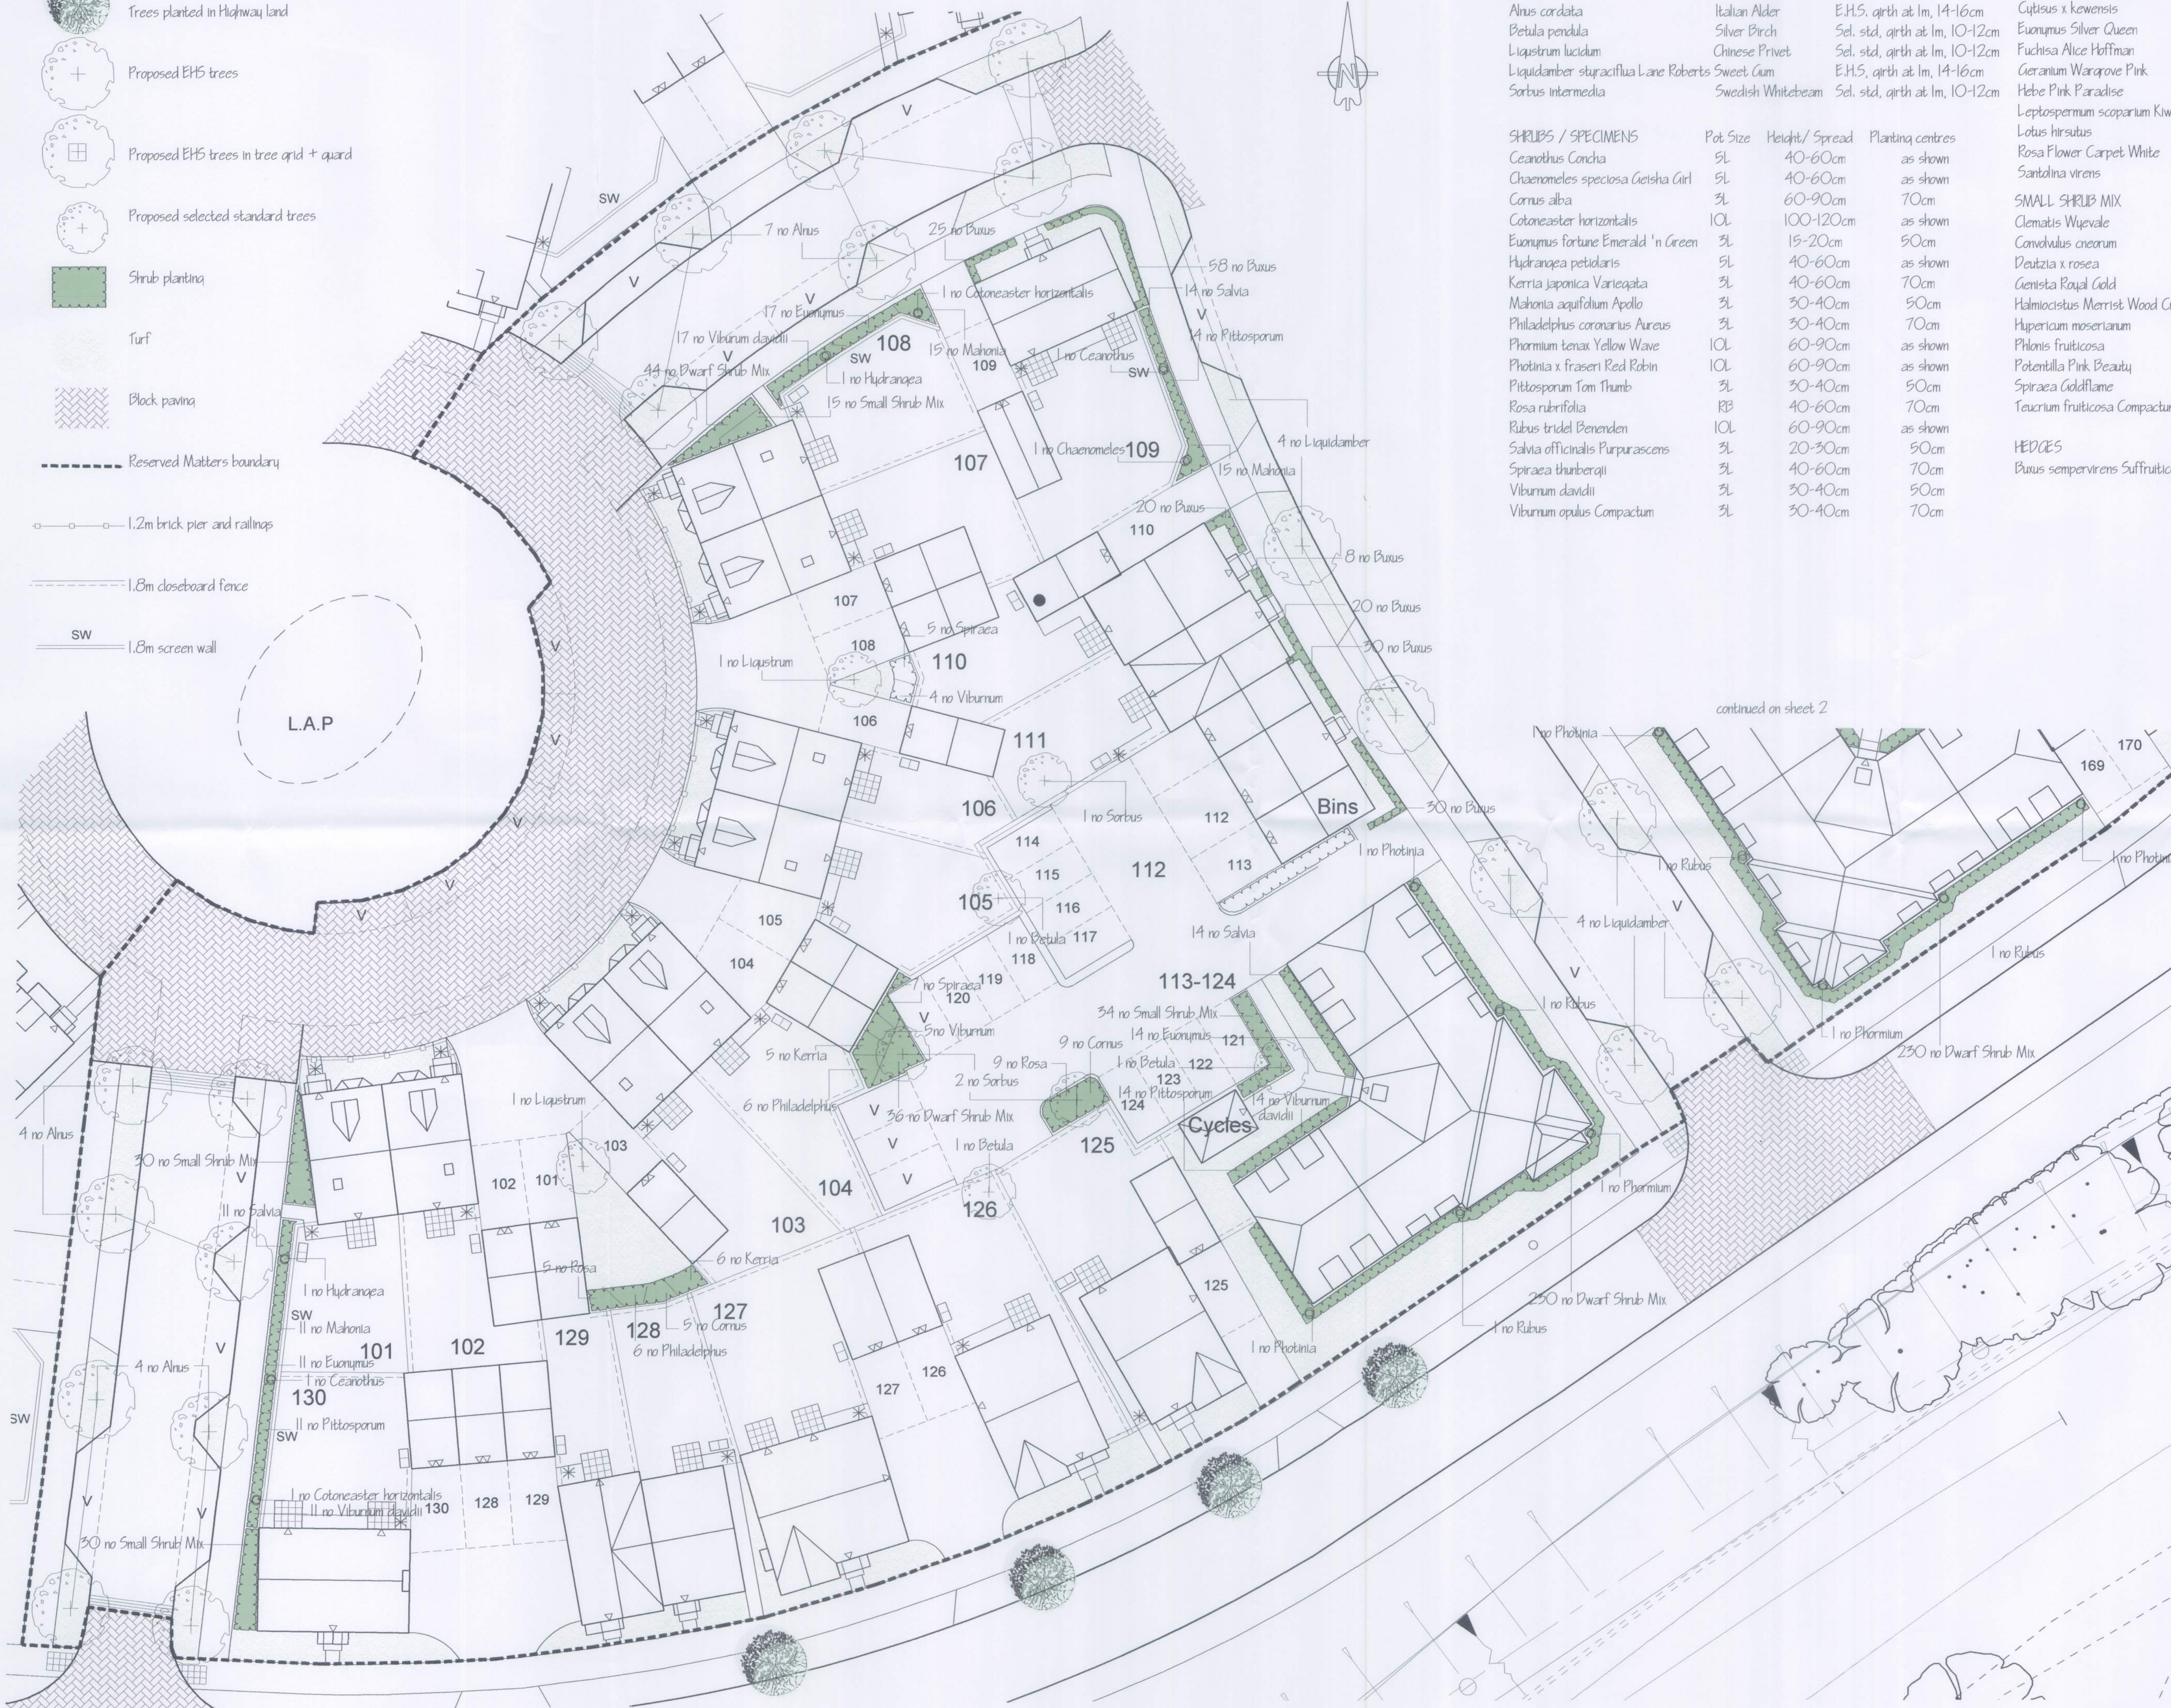

PLANTING SCHEDULE

TREES

Common Name	Size at Planting
Alnus cordata	E.H.S. girth at 1m, 14-16cm
Betula pendula	Sel. std. girth at 1m, 10-12cm
Liquidambar lucidum	Sel. std. girth at 1m, 10-12cm
Liquidambar styraciflua Lane Roberts Sweet Gum	E.H.S. girth at 1m, 14-16cm
Sorbus intermedia	Sel. std. girth at 1m, 10-12cm

SHRUBS / SPECIMENS

Pot Size	Height/ Spread	Planting centres
Ceanothus Concha	5L 40-60cm	as shown
Chaenomeles speciosa Gaiety Girl	5L 40-60cm	as shown
Cornus alba	3L 60-90cm	70cm
Cotoneaster horizontalis	10L 100-120cm	as shown
Euonymus fortunei Emerald 'n Green	3L 15-20cm	50cm
Hydrangea petiolaris	5L 40-60cm	as shown
Kerria japonica Variegata	3L 40-60cm	70cm
Mahonia aquifolium Apollo	3L 30-40cm	50cm
Philadelphus coronarius Aureus	3L 30-40cm	70cm
Phormium tenax Yellow Wave	10L 60-90cm	as shown
Photinia x fraseri Red Robin	10L 60-90cm	as shown
Pittosporum Tom Thumb	3L 30-40cm	50cm
Rosa rubrifolia	RB 40-60cm	70cm
Rubus tridel Benenden	10L 60-90cm	as shown
Salvia officinalis Purpurascens	3L 20-30cm	50cm
Spiraea thunbergii	3L 40-60cm	70cm
Viburnum davidii	3L 30-40cm	50cm
Viburnum opulus Compactum	3L 30-40cm	70cm

DWARF SHRUB MIX

Berberis Pauciflora
Berberis cordifolia Purpurea
Cytisus x kewensis
Euonymus Silver Queen
Fuchsia Alice Hoffman
Geranium Wargrave Pink
Hebe Pink Paradise
Leptospermum scoparium Kiwi
Lotus hirsutus
Rosa Flower Carpet White
Santolina virens

all to be 20-30cm in 3L pots at 40cm centres
in groups of 7-10 of each species

SMALL SHRUB MIX

Clematis Wyevalle
Convallaria majalis
Deutzia x rosea
Glenista Royal Gold
Halmicistus Merrist Wood Cream
Hypericum moserianum
Phlox fruticosa
Potentilla Pink Beauty
Spiraea Goldflame
Teucrium fruticosa Compactum

all to be 30-40cm in 3L pots at 50cm centres
in groups of 3-5 of each species

HEDGES

Buxus sempervirens Suffruticosa

3L 30-40cm single row at 20cm centres

continued on sheet 2

rev D Revised to amended layout Aug 2013
rev C Minor amendments to layout, additional tree planting Aug 2013
rev B Re-drawn to revised site layout and design guide July 2013
rev A Ash changed to Norway Maple Nov 2012

LINDA OAK LANDSCAPE DESIGN
Dip. L.A., M.L.I.
76A Hammonds Lane
Totton
Hampshire
SO40 3LE
Tel/ Fax 023 80666738
e-mail linda@lindaoklandscape.co.uk

Client
Bellway Homes

Job Title
Phase 1B
Courtwick Lane
Littellhampton

Drawing Title
Planting Plan
Sheet 1

Dra No	Revisor
971/ 01	D
Date	Scale
Oct 2012	1:200 @ A1