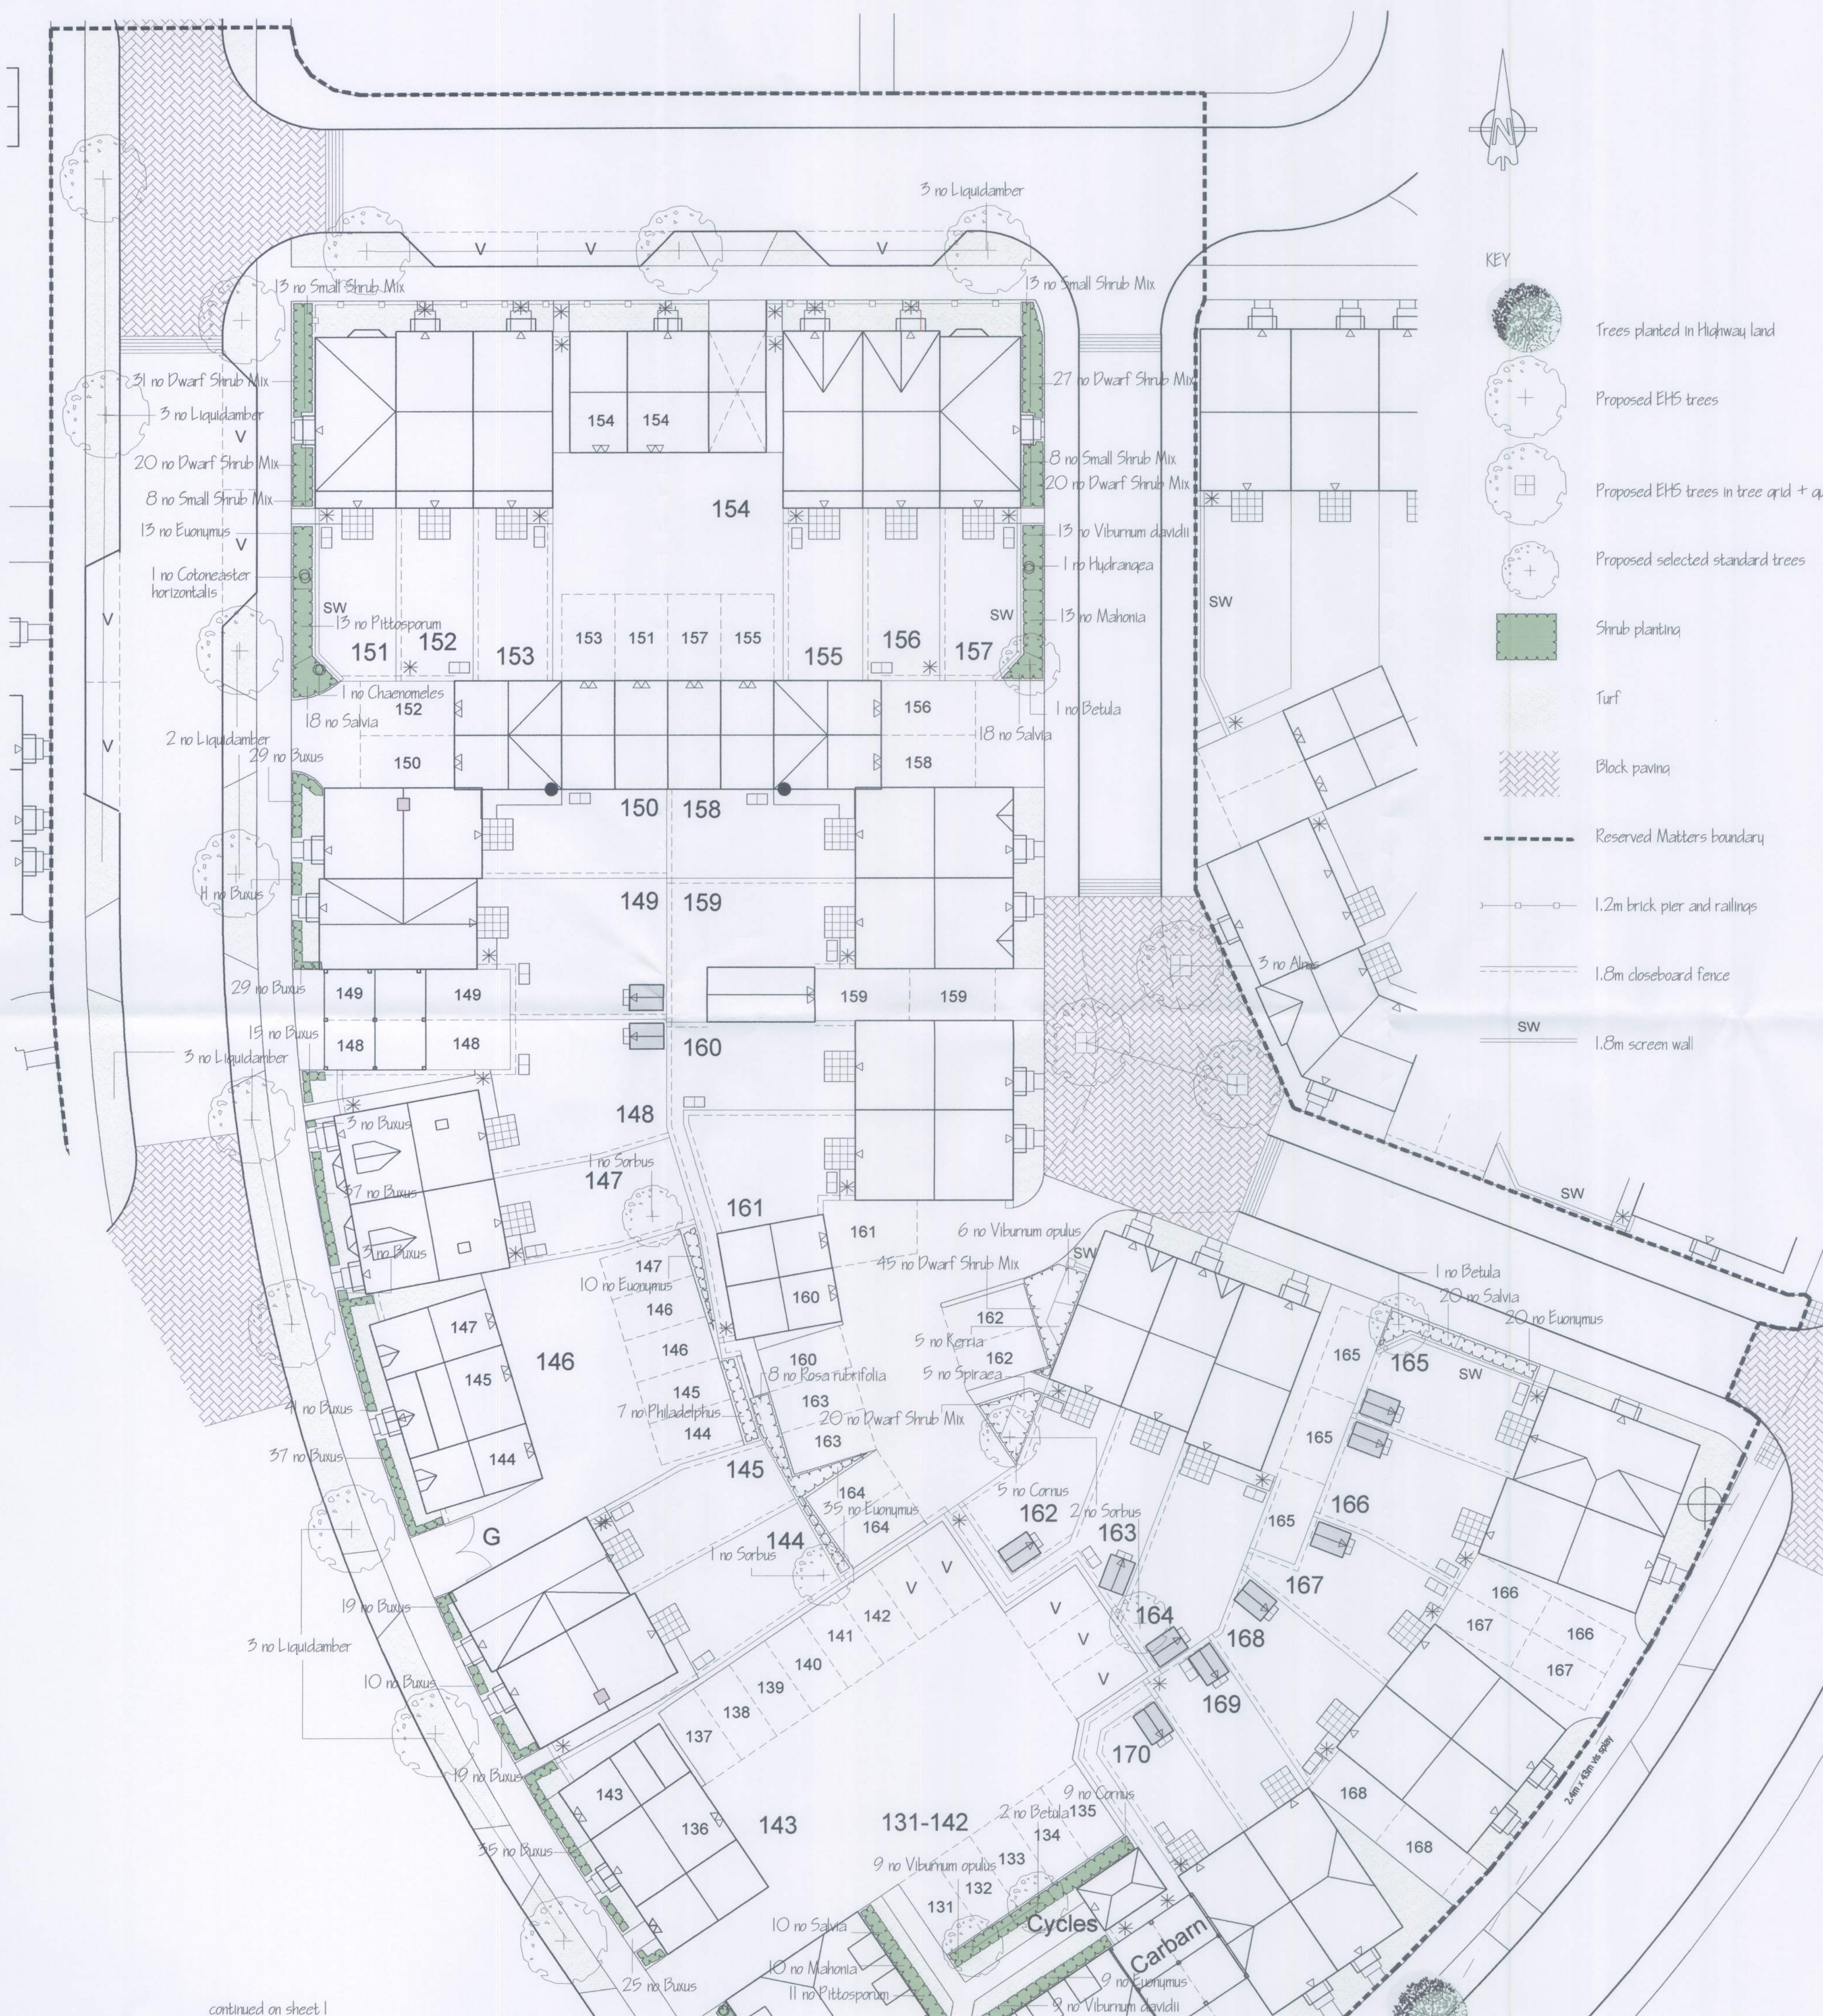


KEY

- Trees planted in Highway land
- Proposed EHS trees
- Proposed EHS trees in tree grid + quad
- Proposed selected standard trees
- Shrub planting
- Turf
- Block paving
- Reserved Matters boundary
- 1.2m brick pier and railings
- 1.8m closeboard fence
- 1.8m screen wall

PLANTING SCHEDULE

TREES	Common Name	Size at Planting
<i>Alnus cordata</i>	Italian Alder	E.H.S. girth at 1m, 14-16cm
<i>Betula pendula</i>	Silver Birch	Sel. std. girth at 1m, 10-12cm
<i>Liquidambar lucidum</i>	Chinese Privet	Sel. std. girth at 1m, 10-12cm
<i>Liquidambar styraciflua</i> Lane Roberts	Sweet Gum	E.H.S. girth at 1m, 14-16cm
<i>Sorbus intermedia</i>	Swedish Whitebeam	Sel. std. girth at 1m, 10-12cm

SHRUBS / SPECIMENS	Pot Size	Height/Spread	Planting centres
<i>Ceanothus Concha</i>	5L	40-60cm	as shown
<i>Chaenomeles speciosa</i> Giesha Girl	5L	40-60cm	as shown
<i>Cornus alba</i>	3L	60-90cm	70cm
<i>Cotoneaster horizontalis</i>	10L	100-120cm	as shown
<i>Euonymus fortunei</i> Emerald 'n Green	3L	15-20cm	50cm
<i>Hydrangea petiolaris</i>	5L	40-60cm	as shown
<i>Kerria japonica</i> Variegata	3L	40-60cm	70cm
<i>Mahonia aquifolium</i> Apollo	3L	30-40cm	50cm
<i>Philadelphus coronarius</i> Aureus	3L	30-40cm	70cm
<i>Phormium tenax</i> Yellow Wave	10L	60-90cm	as shown
<i>Photinia x fraseri</i> Red Robin	10L	60-90cm	as shown
<i>Pittosporum Tom Thumb</i>	3L	30-40cm	50cm
<i>Rosa rubrifolia</i>	R3	40-60cm	70cm
<i>Rubus tridel</i> Benenden	10L	60-90cm	as shown
<i>Salvia officinalis</i> Purpurascens	3L	20-30cm	50cm
<i>Spiraea thunbergii</i>	3L	40-60cm	70cm
<i>Viburnum davidii</i>	3L	30-40cm	50cm
<i>Viburnum opulus</i> Compactum	3L	30-40cm	70cm

DWARF SHRUB MIX
Berberis Bagatelle
Bergenia cordifolia Purpurea
Cytisus x kewensis
Euonymus Silver Queen
Fuchsia Alice Hoffman
Geranium Wargrave Pink
Hebe Pink Paradise
Leptospermum scoparium Kiwi
Lotus hirsutus
Rosa Flower Carpet White
Santolina virens

all to be 20-30cm in 3L pots at 40cm centres
 in groups of 7-10 of each species

SMALL SHRUB MIX
Clematis Wuevale
Convolvulus cneorum
Deutzia x rosea
Genista Royal Gold
Halmicistus Merrist Wood Cream
Hypericum moserianum
Phlox fruticosa
Potentilla Pink Beauty
Spiraea Goldflame
Teucrium fruticosa Compactum

all to be 30-40cm in 3L pots at 50cm centres
 in groups of 3-5 of each species

HEDGES
Buxus sempervirens Suffruticosa 3L 30-40cm single row at 20cm centres

rev D Revised to amended layout Aug 2013
 rev C Minor amendments to layout, additional tree planting Aug 2013
 rev B Re-drawn to revised site layout and design guide July 2013
 rev A Ash changed to Norway Maple Nov 2012

LINDA OAK LANDSCAPE DESIGN
 Dip. L.A., M.L.I.
 76A Hammonds Lane
 Totton
 Hampshire
 SO40 3LE
 Tel/Fax 023 80666738
 e-mail linda@lindaoklandscape@tiscali.co.uk

Client:
 Bellway Homes

Job Title:
 Phase 1B
 Courtwick Lane
 Littlehampton

Drawing Title:
 Planting Plan
 Sheet 2

Dra No: 971/ 01 Revision: D
 Date: Oct 2012 Scale: 1:200 @ A1

NOTES

1) Foundations to dwellings to be designed to take account of the mature height of existing and proposed trees.

continued on sheet 1