


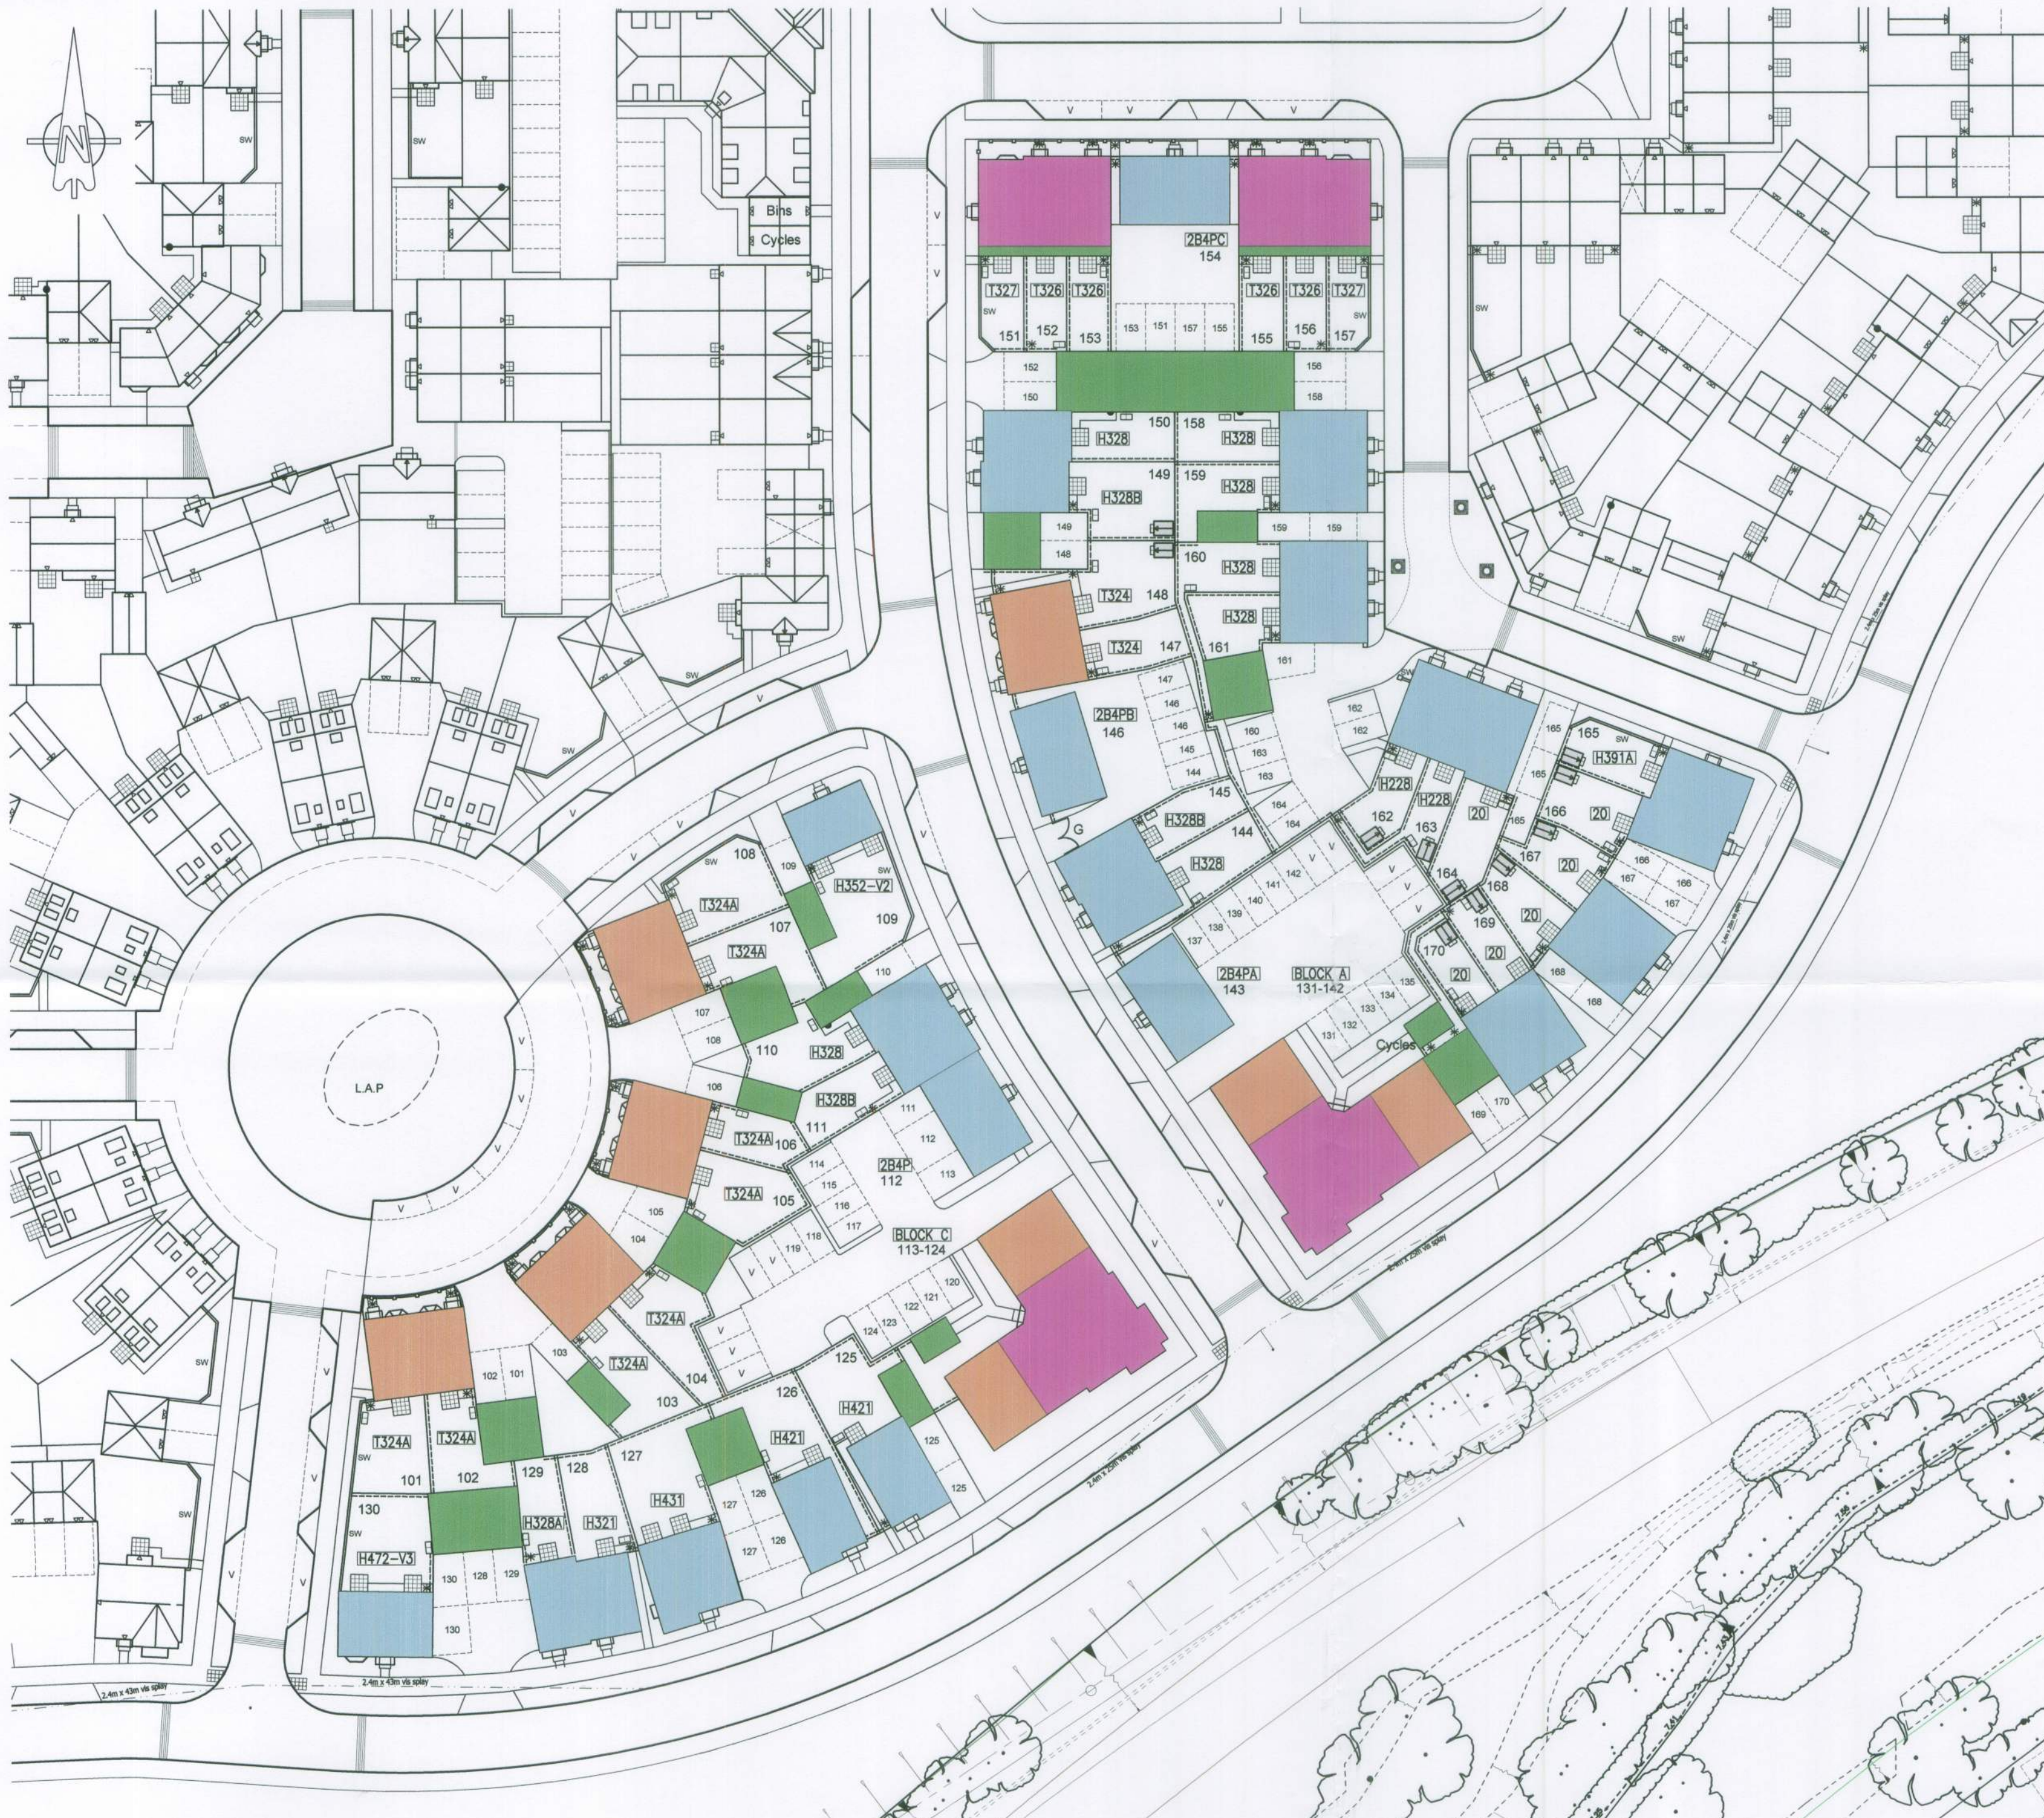

SITE LAYOUT 1:500

Schedule of Accommodation.

| Private |              |     |
|---------|--------------|-----|
| Code    | Housetype    | No. |
| H472-V3 | 4 Bed House  | 1   |
| H421    | 4 Bed House  | 2   |
| H431    | 4 Bed House  | 1   |
| H352-V2 | 3 Bed House  | 1   |
| H328    | 3 Bed House  | 7   |
| H328A   | 3 Bed House  | 1   |
| H328B   | 3 Bed House  | 3   |
| H321    | 3 Bed House  | 1   |
| H228    | 2 Bed House  | 2   |
| T324    | 3 Bed House  | 2   |
| T324A   | 3 Bed House  | 8   |
| T326    | 3 Bed House  | 4   |
| T327    | 3 Bed House  | 2   |
| 2B4P    | 2 Bed F.O.G. | 1   |
| 2B4PB   | 2 Bed F.O.G. | 1   |
| 2B4PC   | 2 Bed F.O.G. | 1   |
| Block C | 2 Bed Flat   | 7   |
|         | 1 Bed Flat   | 5   |
|         |              | 50  |

| Affordable * |              |     |
|--------------|--------------|-----|
| Code         | Housetype    | No. |
| H391A        | 4 Bed House  | 1   |
| 20           | 2 Bed House  | 6   |
| 2B4PA        | 2 Bed F.O.G. | 1   |
| Block A      | 2 Bed Flat   | 6   |
|              | 1 Bed Flat   | 6   |
|              |              | 20  |
| TOTAL        |              | 70  |

-  SINGLE STOREY BUILDINGS  
Max. Eaves 2.2m Max. Ridge 5.1m
-  TWO STOREY UNITS  
Max. Eaves 4.8m Max. Ridge 8.7m
-  TWO & HALF STOREY UNITS  
Max. Eaves 5.0m Max. Ridge 9.1m
-  THREE STOREY UNITS  
Max. Eaves 7.7m Max. Ridge 11.9m

| Rev. | Date | Description | Drawn | Checked |
|------|------|-------------|-------|---------|
|------|------|-------------|-------|---------|

Client  

Project  
Courtwick  
Littlehampton  
Drawing Title  
Storey Heights Layout  
Phase 1B / 2

|         |                 |       |                   |                |     |
|---------|-----------------|-------|-------------------|----------------|-----|
| Scale   | 1:500 @ A2      | Drawn | BAS               | Checked        | DGP |
| Date    | Sept 2012       | File  | P802-Ph 1B Layout | Drawing Status |     |
| Drg.No. | P802/BEL/PH1/02 | Rev.  | -                 | PLANNING       |     |

AAP Architecture Ltd, Unit A, Monument Business Centre, Monument Way East, Woking, Surrey GU21 5LY. Tel: 01483 727345 Fax: 01483 727375  
Web: www.aap-arc.co.uk E-mail: projects@aap-arc.co.uk

This drawing is the copyright of AAP Architecture Ltd.