


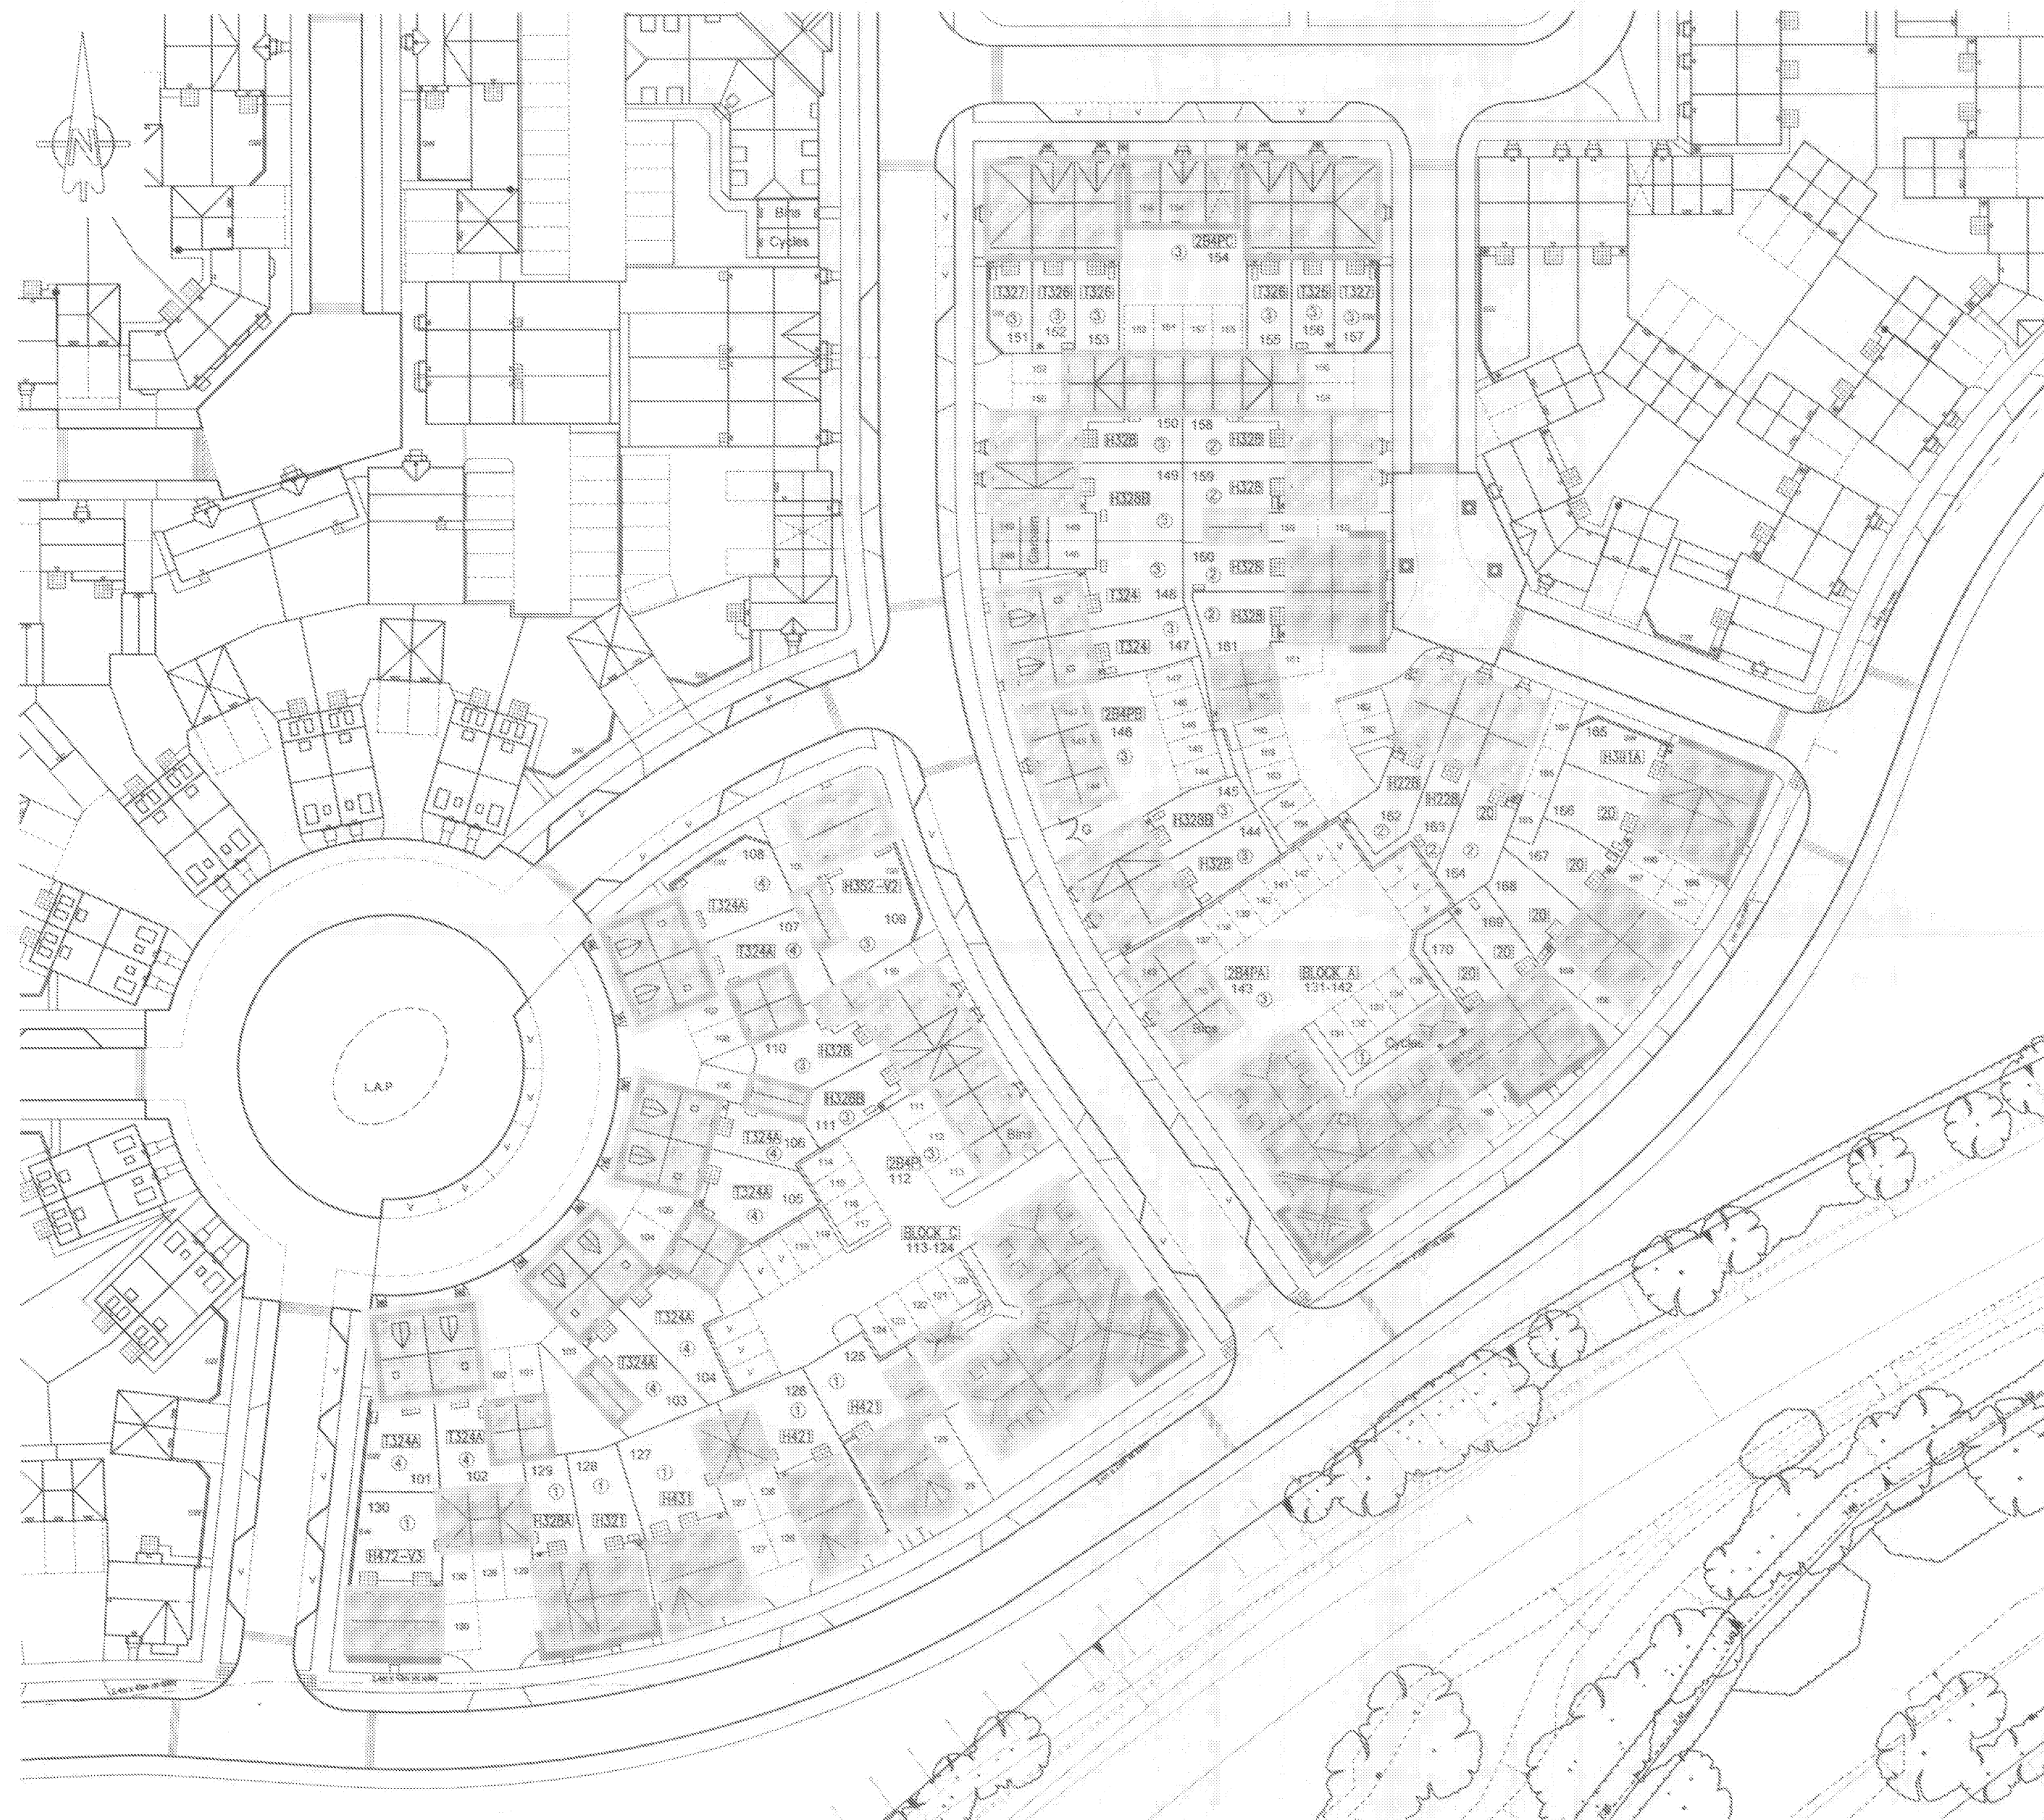

SITE LAYOUT 1:500

Schedule of Accommodation

Private		
Code	Housetype	No.
H472-V3	4 Bed House	1
H421	4 Bed House	2
H431	4 Bed House	1
H352-V2	3 Bed House	1
H328	3 Bed House	7
H328A	3 Bed House	1
H328B	3 Bed House	3
H321	3 Bed House	1
H226	2 Bed House	2
T324	3 Bed House	2
T324A	3 Bed House	8
T326	3 Bed House	4
T327	3 Bed House	2
2B4P	2 Bed F.O.G.	1
2B4PB	2 Bed F.O.G.	1
2B4PA	2 Bed F.O.G.	1
2B4PC	2 Bed Flat	7
Block C	1 Bed Flat	5

50

Affordable *

Code	Housetype	No.
H381A	4 Bed House	1
20	2 Bed House	6
2B4PA	2 Bed F.O.G.	1
Block A	2 Bed Flat	6
	1 Bed Flat	8

29

TOTAL 79

① Elevational style reference

- Dark Red multi stock brick with red multi contrasting brick
- Red multi stock brick with dark red multi contrasting brick
- Knapped flint
- Through colour render in Cream
- Through colour render in white
- Timber boarding in white
- Timber boarding in blue
- Tile hanging in dark red
- Concrete interlocking slate in dark grey
- Concrete interlocking plain tiles in dark red

Rev. Date Description Drawn Checked

Client **Bellway** **AAP**

Project
Courtwick
Littlehampton

Drawing Title
External Finishes Layout
Phase 1B / 2

Scale 1:500 @ A2 Drawn BAS Checked DGP

Date Aug 2013 File P802-Ph 1B Layout Drawing Status

Dwg.No. P802/BEL/PH1/03 Rev. PLANNING

This drawing is the copyright of AAP Architecture Ltd.