


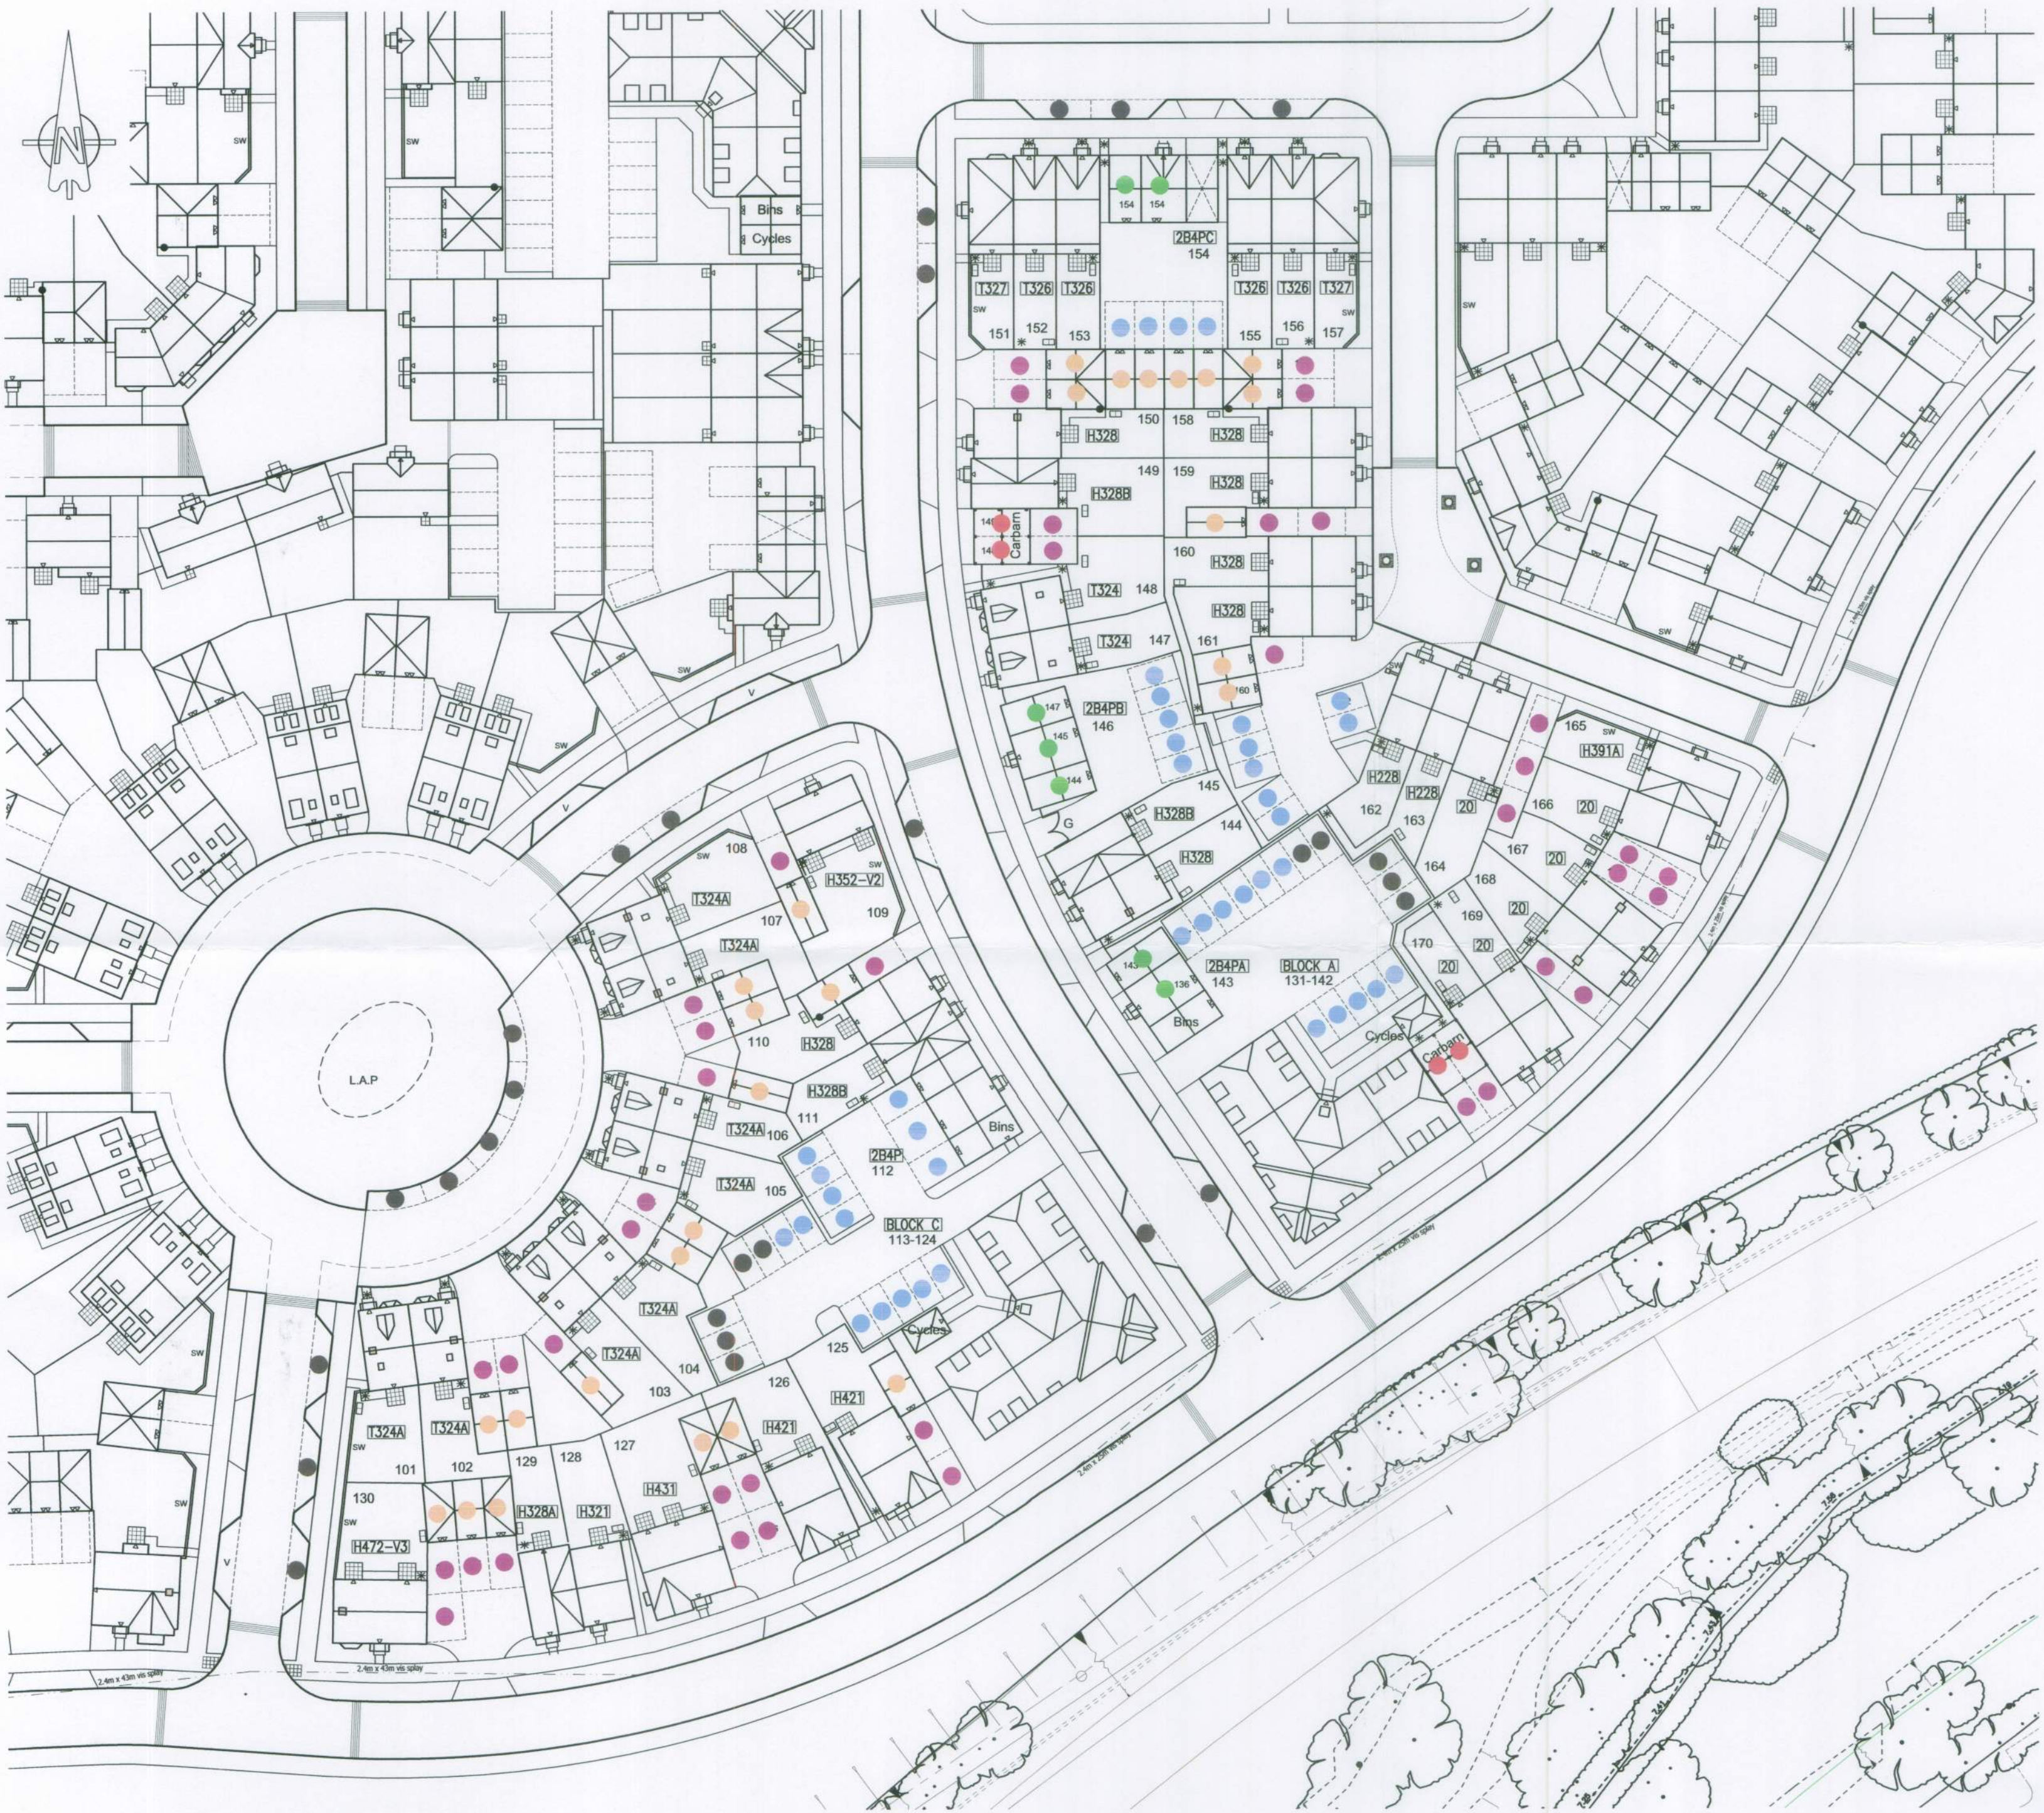

SITE LAYOUT 1:500

Private		
Code	Housetype	No.
H472-V3	4 Bed House	1
H421	4 Bed House	2
H431	4 Bed House	1
H352-V2	3 Bed House	1
H328	3 Bed House	7
H328A	3 Bed House	1
H328B	3 Bed House	3
H321	3 Bed House	1
H228	2 Bed House	2
T324	3 Bed House	2
T324A	3 Bed House	8
T326	3 Bed House	4
T327	3 Bed House	2
2B4P	2 Bed F.O.G.	1
2B4PB	2 Bed F.O.G.	1
2B4PC	2 Bed F.O.G.	7
Block C	2 Bed Flat	5
	1 Bed Flat	5
		50
Affordable *		
Code	Housetype	No.
H391A	4 Bed House	1
20	2 Bed House	6
2B4PA	2 Bed F.O.G.	1
Block A	2 Bed Flat	6
	1 Bed Flat	6
		20
TOTAL		70

- 41 ALLOCATED PARKING SPACE
 - 40 ALLOCATED DRIVEWAY PARKING SPACE
 - 27 ALLOCATED GARAGE PARKING SPACE
 - 7 ALLOCATED FOG PARKING SPACE
 - 4 ALLOCATED CARPORT PARKING SPACE
 - 28 UNALLOCATED PARKING SPACE
- 147 Spaces Total

Rev.	Date	Description	Drawn	Checked
Client Bellway aap architecture				
Project Courtwick Littlehampton				
Drawing Title Parking Layout Phase 1B / 2				
Scale	1:500 @ A2		Drawn	Checked
Date	Aug 2013		BAS	DGP
Drg.No.	P802/BEL/PH1/06		File	P802-Ph 1B Layout Drawing Status
			Rev.	PLANNING

AAP Architecture Ltd, Unit A, Monument Business Centre, Monument Way East, Woking, Surrey GU21 5LY. Tel: 01483 727345 Fax: 01483 727375
Web: www.aap-arc.co.uk E-mail: projects@aap-arc.co.uk

This drawing is the copyright of AAP Architecture Ltd.