






FRONT ELEVATION

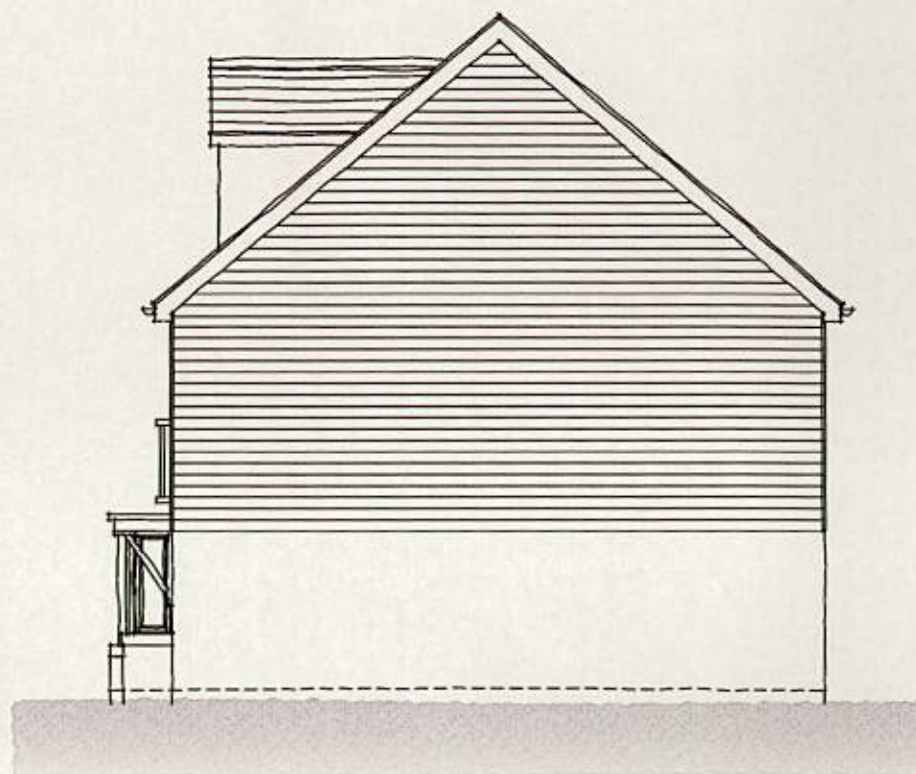

SIDE ELEVATION

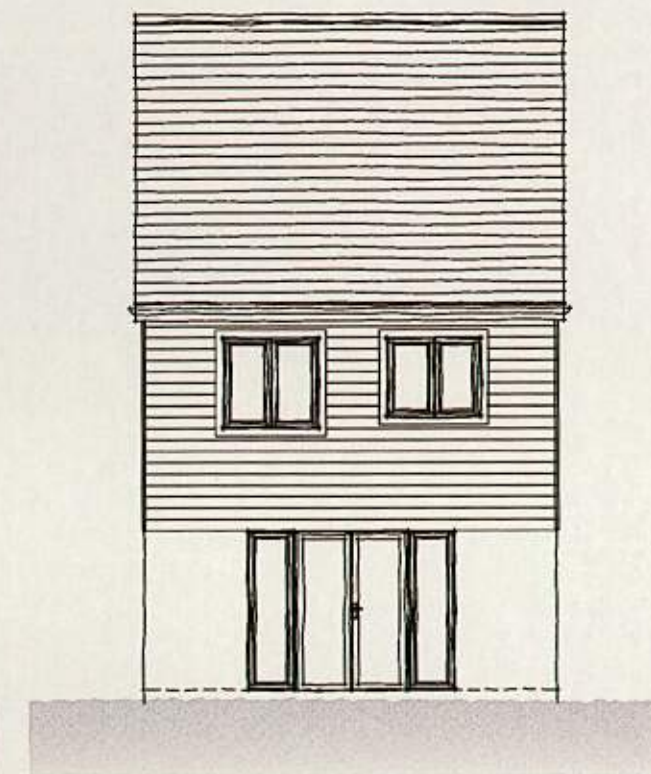

REAR ELEVATION

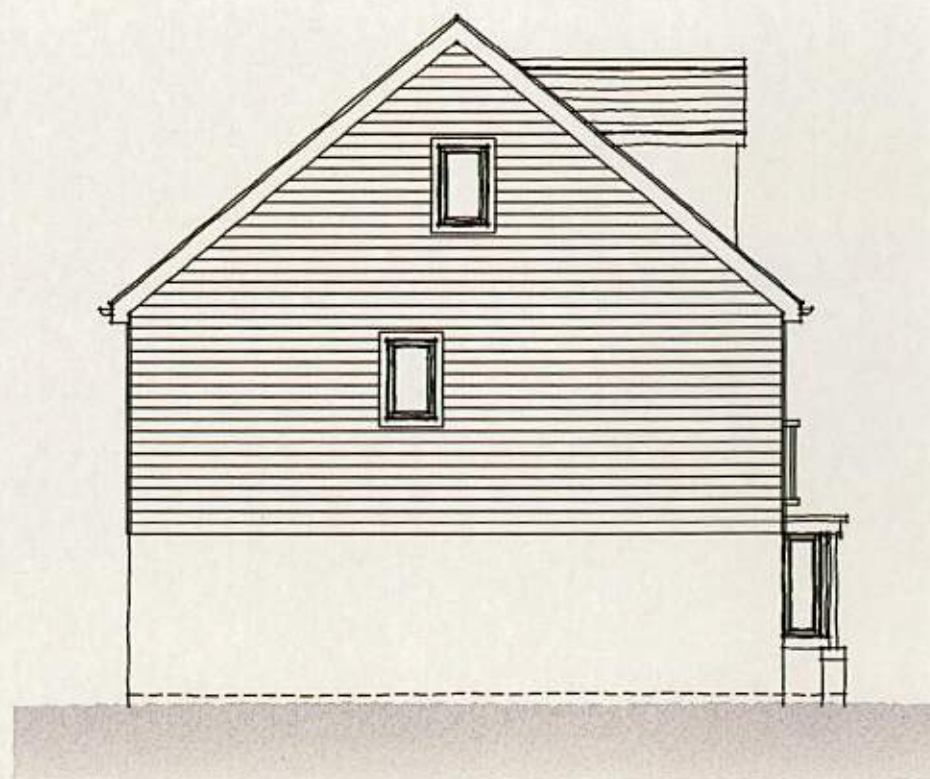

SIDE ELEVATION

# TYPE T324A

| Rev.          | Date | Description                              | Scale      | Drawn         | Checked | Drawn      | Checked        |
|---------------|------|------------------------------------------|------------|---------------|---------|------------|----------------|
| Client        |      | <b>Bellway</b>                           | 1:100 @ A3 | MCN           | DGP     |            |                |
| Project       |      | Courtwick Littlehampton                  | Date       | July 2013     | File    | Type T324A |                |
| Drawing Title |      | Type T324A Elevations - Style 4 - Timber | Drg.No.    | P802/T324A/02 | Rev.    |            | Drawing Status |
|               |      |                                          |            |               |         |            | PLANNING       |



AAP Architecture Ltd, Unit A, Monument Business Centre, Monument Way East, Woking, Surrey GU21 5LY. Tel: 01483 727345 Fax: 01483 727375  
Web: [www.aap-arc.co.uk](http://www.aap-arc.co.uk) E-mail: [projects@aap-arc.co.uk](mailto:projects@aap-arc.co.uk)

This drawing is the copyright of AAP Architecture Ltd.