
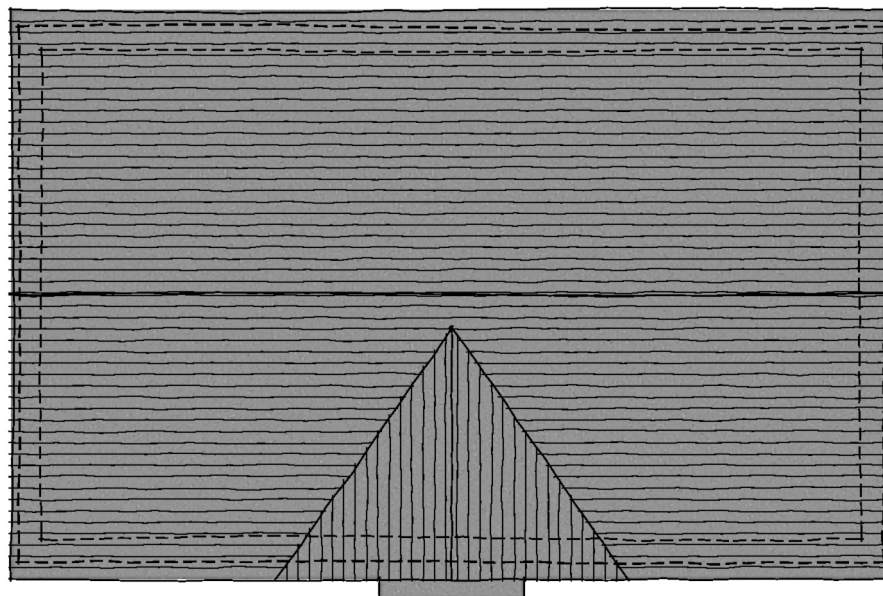
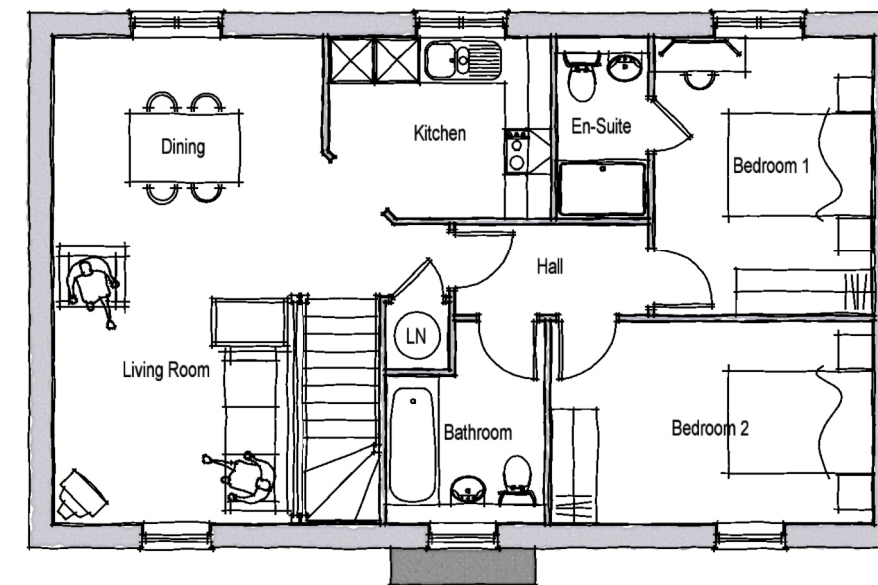


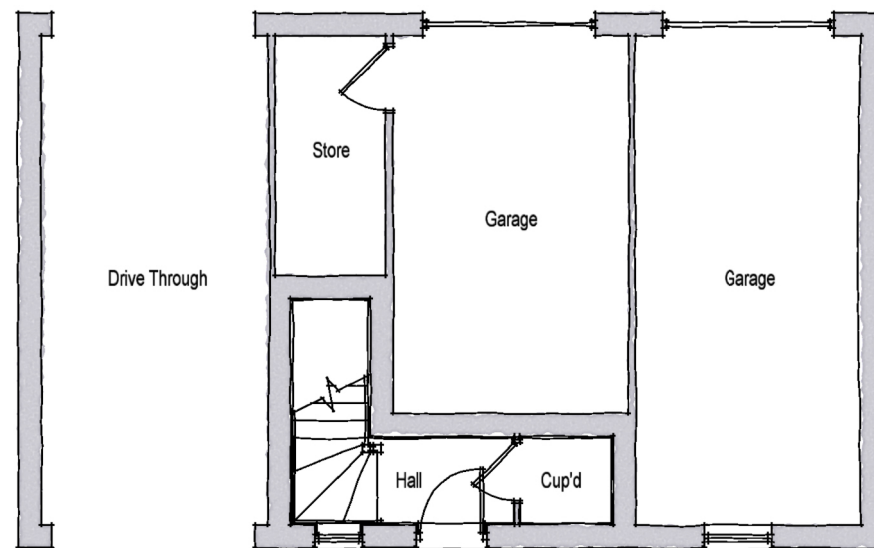

TYPE 2B4PC

Rev.	Date	Description	Scale	Drawn	Checked
Client		Scale	1:100 @ A3	Drawn	Checked
				MCN	DGP
Project					
Courtwick	Date	July 2013	File	Type 2B4PC	
Littlehampton					
Drawing Title					Drawing Status
Type 2B4PC	Drg.No.	P802/2B4PC/01	Rev.	-	PLANNING
Floor & Roof Plans - Style 3 - Brick					

AAP Architecture Ltd, Unit A, Monument Business Centre, Monument Way East, Woking,
Surrey GU21 5LY. Tel: 01483 727345 Fax: 01483 727375
Web: www.aap-arc.co.uk E-mail: projects@aap-arc.co.uk

This drawing is the copyright of AAP Architecture Ltd.