


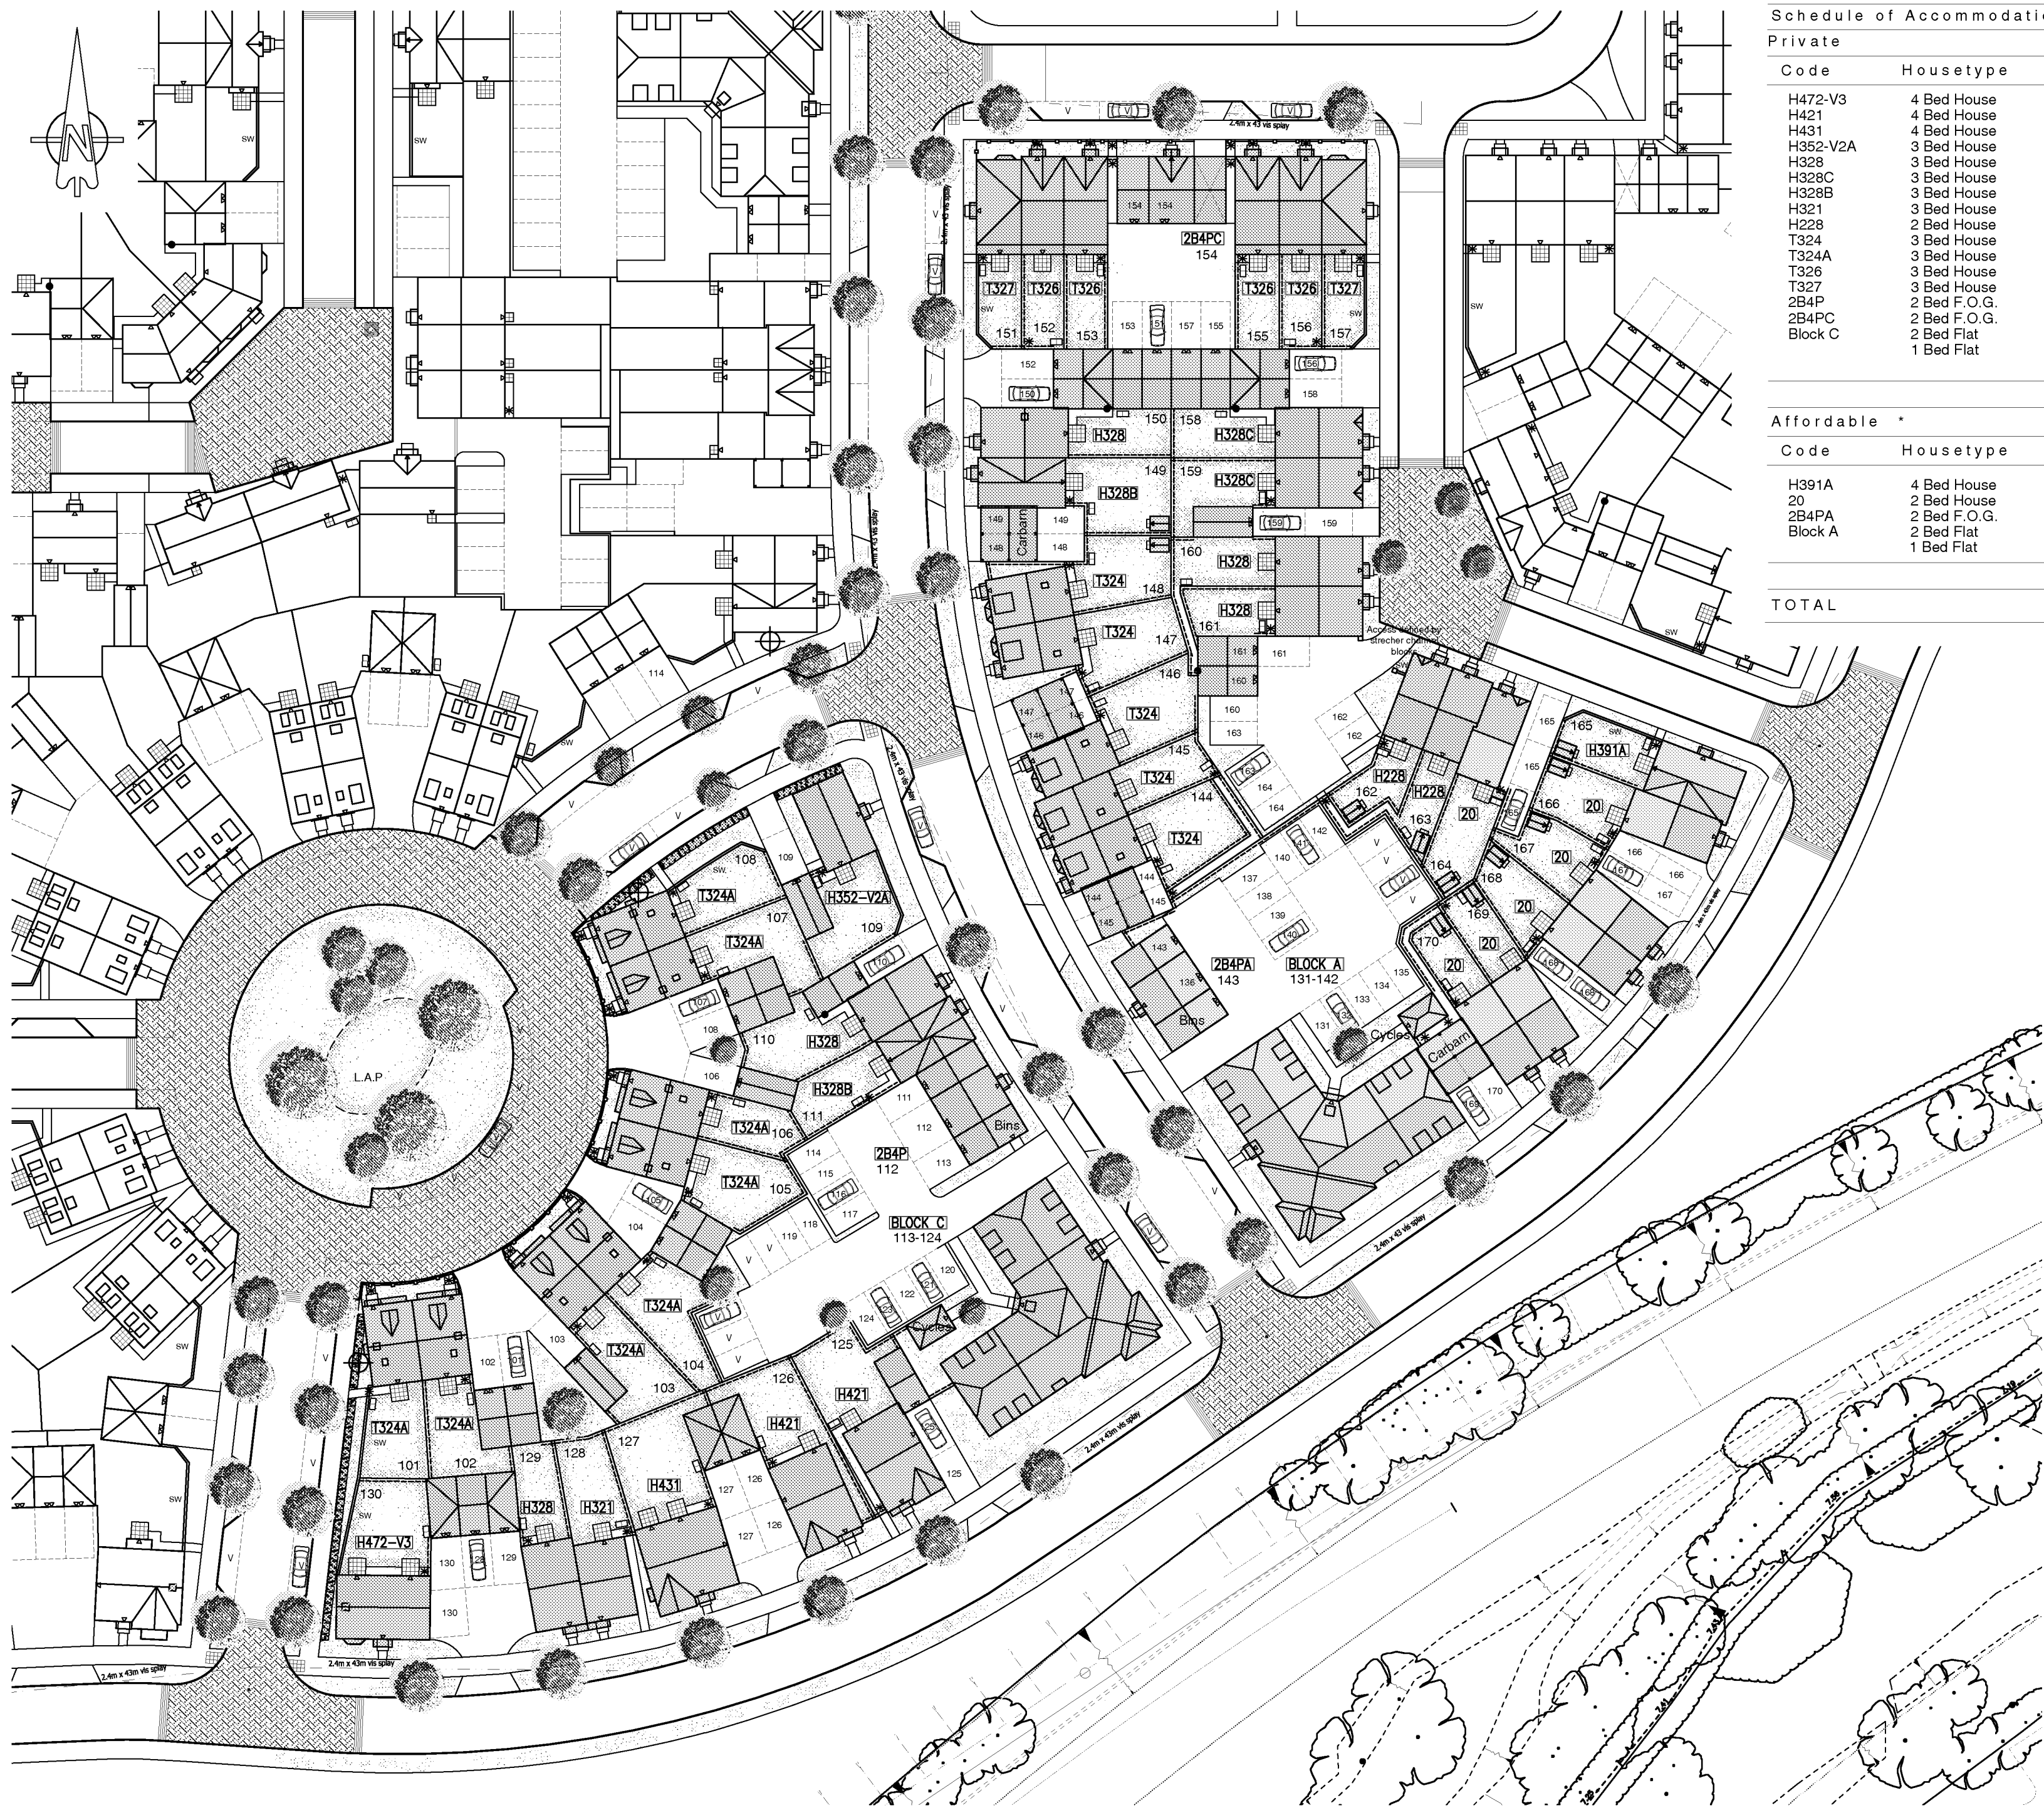

Schedule of Accommodation.		
Private		
Code	Housetype	No.
H472-V3	4 Bed House	1
H421	4 Bed House	2
H431	4 Bed House	1
H352-V2A	3 Bed House	1
H328	3 Bed House	5
H328C	3 Bed House	2
H328B	3 Bed House	2
H321	3 Bed House	1
H228	2 Bed House	2
T324	3 Bed House	5
T324A	3 Bed House	8
T326	3 Bed House	4
T327	3 Bed House	2
2B4P	2 Bed F.O.G.	1
2B4PC	2 Bed F.O.G.	1
Block C	2 Bed Flat	6
	1 Bed Flat	6
		50
Affordable *		
Code	Housetype	No.
H391A	4 Bed House	1
20	2 Bed House	6
2B4PA	2 Bed F.O.G.	1
Block A	2 Bed Flat	6
	1 Bed Flat	6
		20
TOTAL		70

- KEY**
- 1.2m BRICK PIER & METAL RAILINGS
 - 1.8m CLOSE BOARD FENCE
 - 1.8m BRICK SCREEN WALL
 - TURF TO GARDENS
 - BLOCK PAVED SURFACE
 - INDICATIVE TREE PLANTING
 - INDICATIVE BOX HEDGE PLANTING
 - GATE
 - DOOR AND PATIO TO REAR ACCESS
 - DOOR/LEVEL THRESHOLD AND PATH IN CONCRETE SLABS
 - PERSONNEL DOOR TO GARAGE
 - FEATURE WINDOW
 - TIMBER SHED FOR CYCLE STORAGE
 - HARD STANDING FOR REFUSE AND RECYCLE BINS
 - PRIVATE UNITS
 - AFFORDABLE UNITS
 - INDICATIVE FUTURE DEVELOPMENT

B	18.1.13	Plots 101-108, 129, 160, 161, 167, 168 and general amendments in line with planners comments.	DGP	DGP
A	16.09.13	Vis splays, tactile paving and plot 162 court access amended.	DGP	DGP
Rev.	Date	Description	Drawn	Checked



Project
Courtwick
Littlehampton
Drawing Title
Planning Layout
Phase 1B/2

Scale	1:500 @ A2	Drawn	BAS	Checked	DGP
Date	Aug 2013	File	P802-Ph 1 Layout	Drawing Status	
Drg.No.	P802/BEL/PH1/01	Rev.	B	PLANNING	

AAP Architecture Ltd, Unit A, Monument Business Centre, Monument Way East, Woking, Surrey GU21 5LY. Tel: 01443 727345 Fax: 01443 727375
Web: www.aap-arc.co.uk E-mail: projects@ aap-arc.co.uk

This drawing is the copyright of AAP Architecture Ltd.

SITE LAYOUT 1:500