



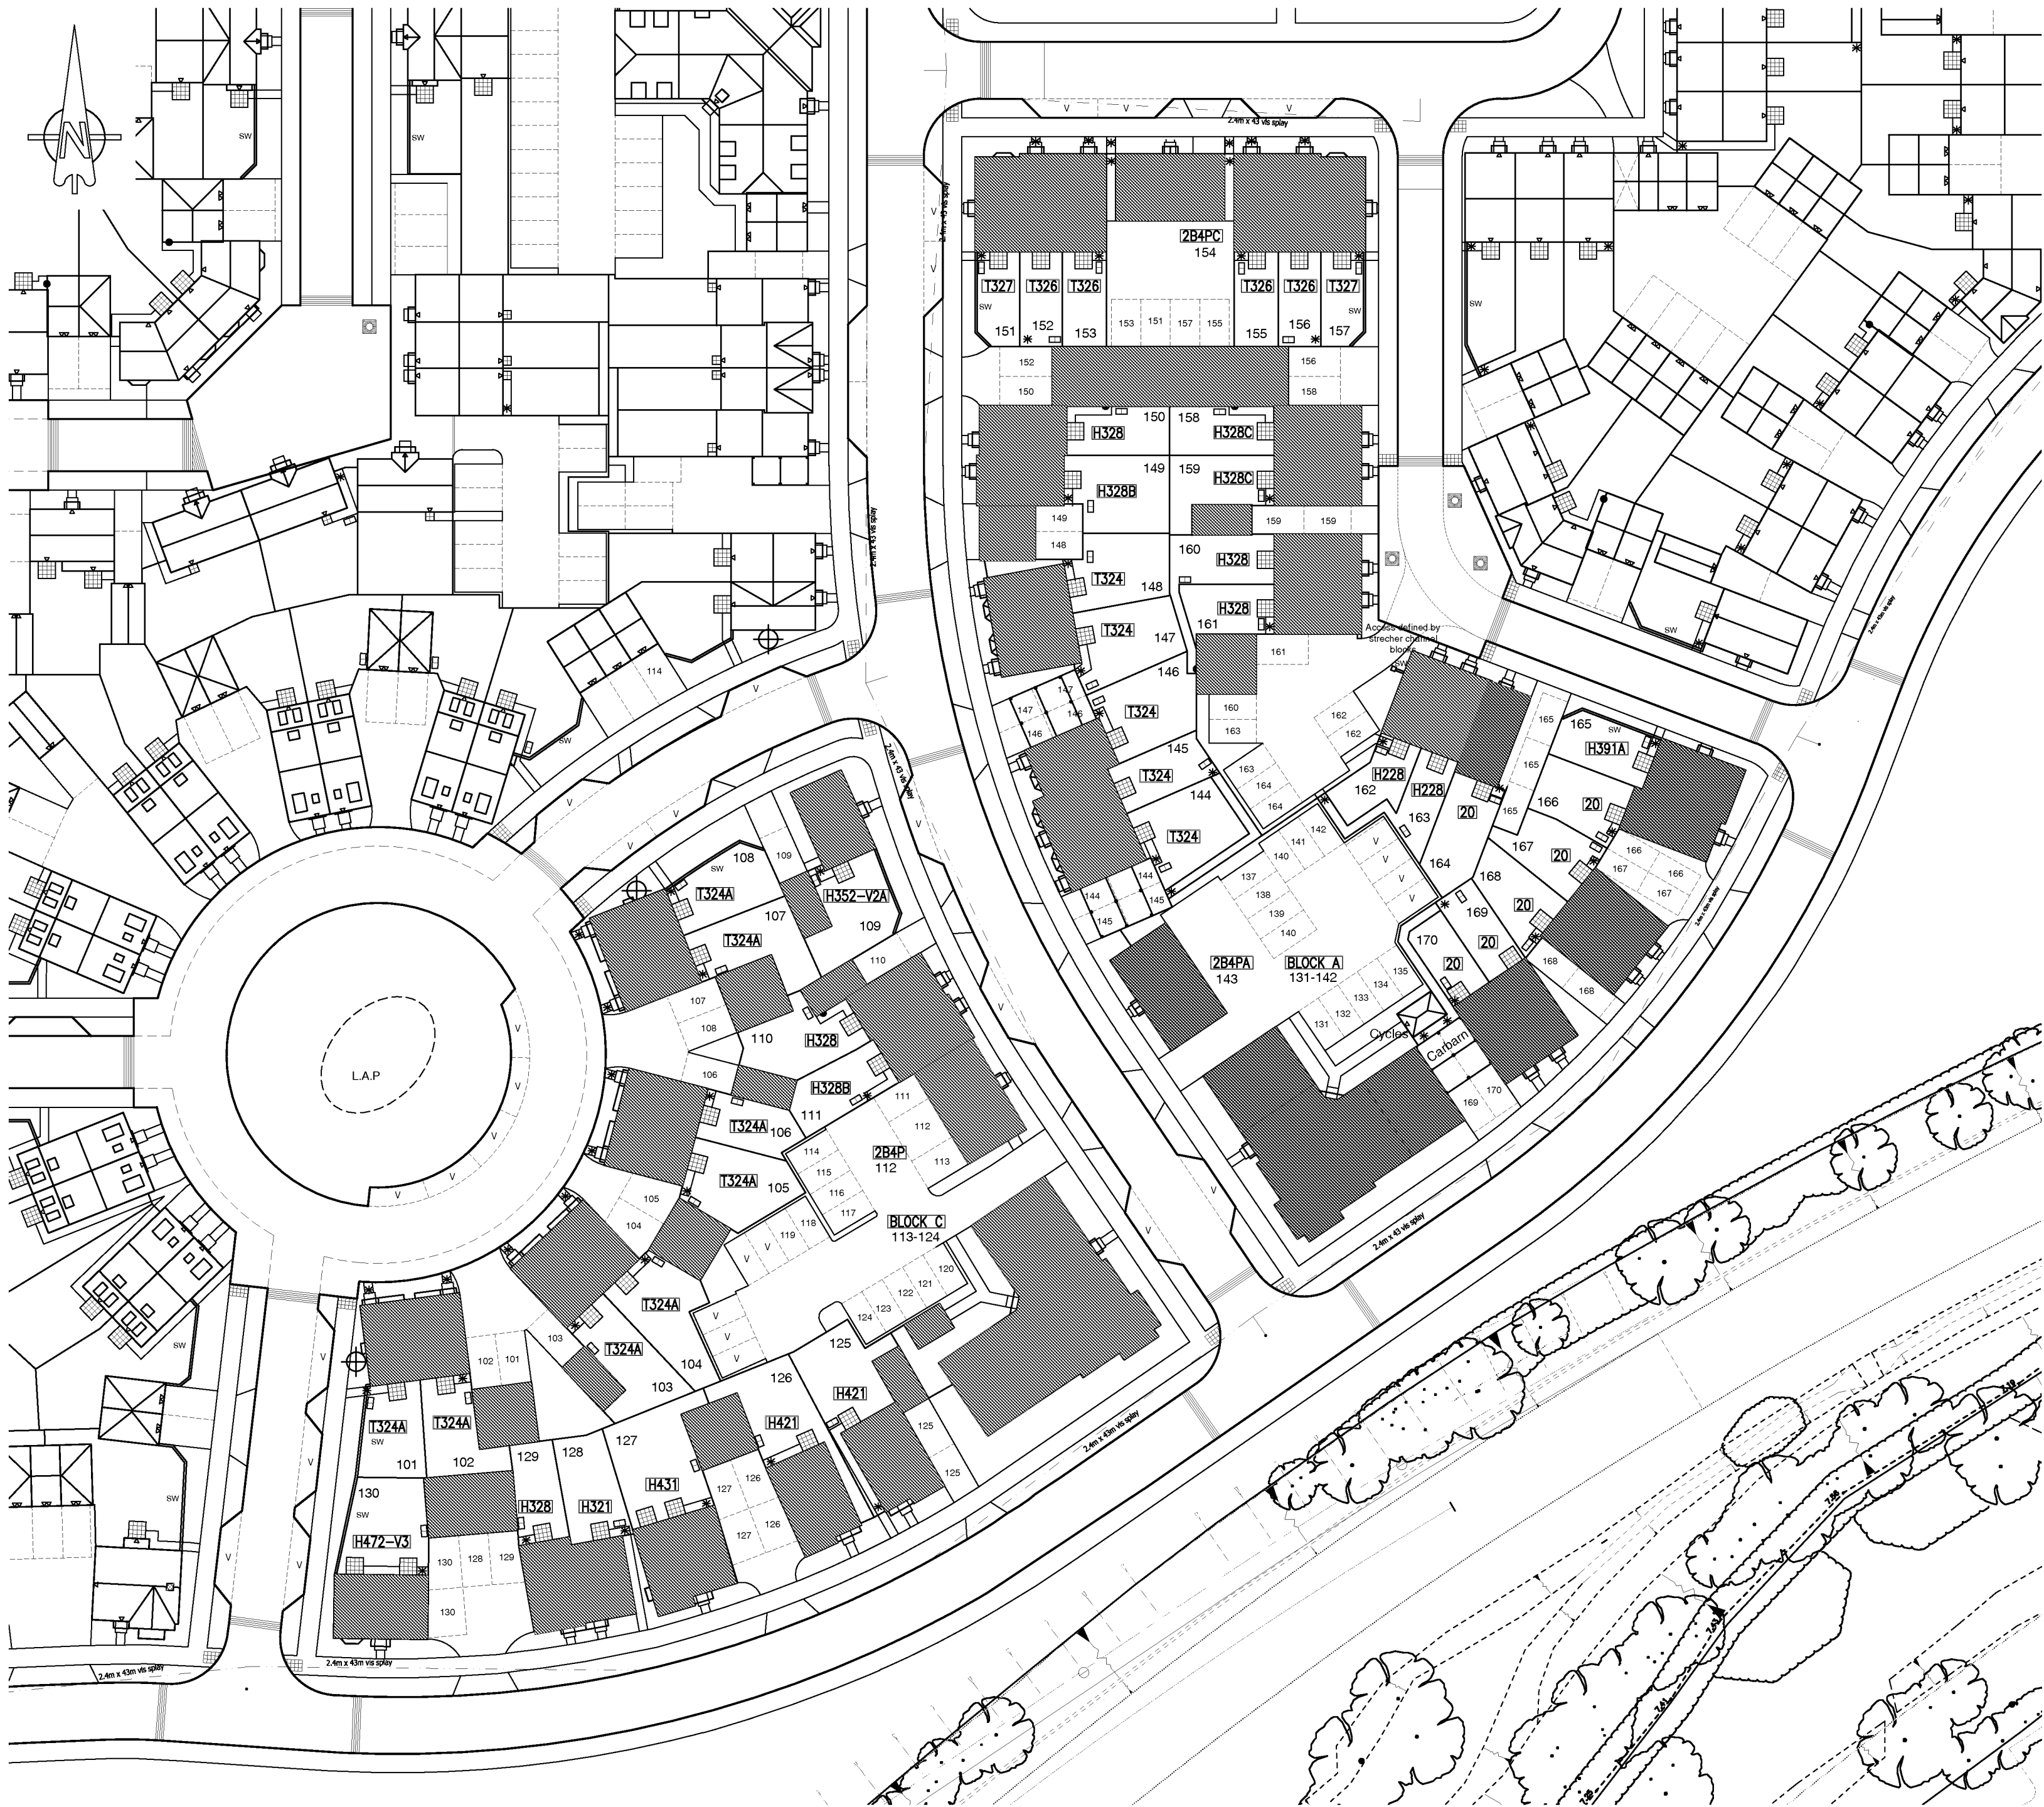


| Schedule of Accommodation. |              |     |
|----------------------------|--------------|-----|
| Private                    |              |     |
| Code                       | Housetype    | No. |
| H472-V3                    | 4 Bed House  | 1   |
| H421                       | 4 Bed House  | 2   |
| H431                       | 4 Bed House  | 1   |
| H352-V2A                   | 3 Bed House  | 1   |
| H328                       | 3 Bed House  | 5   |
| H328C                      | 3 Bed House  | 2   |
| H328B                      | 3 Bed House  | 2   |
| H321                       | 3 Bed House  | 1   |
| H228                       | 2 Bed House  | 2   |
| T324                       | 3 Bed House  | 5   |
| T324A                      | 3 Bed House  | 8   |
| T326                       | 3 Bed House  | 4   |
| T327                       | 3 Bed House  | 2   |
| 2B4P                       | 2 Bed F.O.G. | 1   |
| 2B4PC                      | 2 Bed F.O.G. | 1   |
| Block C                    | 2 Bed Flat   | 6   |
|                            | 1 Bed Flat   | 6   |
|                            |              | 50  |

| Affordable * |              |     |
|--------------|--------------|-----|
| Code         | Housetype    | No. |
| H391A        | 4 Bed House  | 1   |
| 20           | 2 Bed House  | 6   |
| 2B4PA        | 2 Bed F.O.G. | 1   |
| Block A      | 2 Bed Flat   | 6   |
|              | 1 Bed Flat   | 6   |
|              |              | 20  |
| TOTAL        |              | 70  |

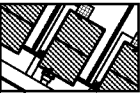

PRIVATE UNITS

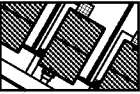

AFFORDABLE UNITS

|      |          |                                               |       |         |
|------|----------|-----------------------------------------------|-------|---------|
| A    | 18-10-13 | Amended in line with revised Planning Layout. | DGP   | DGP     |
| Rev. | Date     | Description                                   | Drawn | Checked |

Client



Project  
Courtwick  
Littlehampton

Drawing Title  
Affordable Housing Layout  
Phase 1B / 2

Scale 1:500 @ A2 Drawn BAS Checked DGP

Date Aug 2013 File P802-Ph 1B Layout Drawing Status

Drg.No. P802/BEL/PH1/05 Rev. A PLANNING

AAP Architecture Ltd. Unit A, Monument Business Centre, Monument Way East, Woking, Surrey GU21 3LY. Tel: 01443 727345 Fax: 01443 727375  
Web: www.aap-arc.co.uk E-mail: projects@aap-arc.co.uk

This drawing is the copyright of AAP Architecture Ltd.