


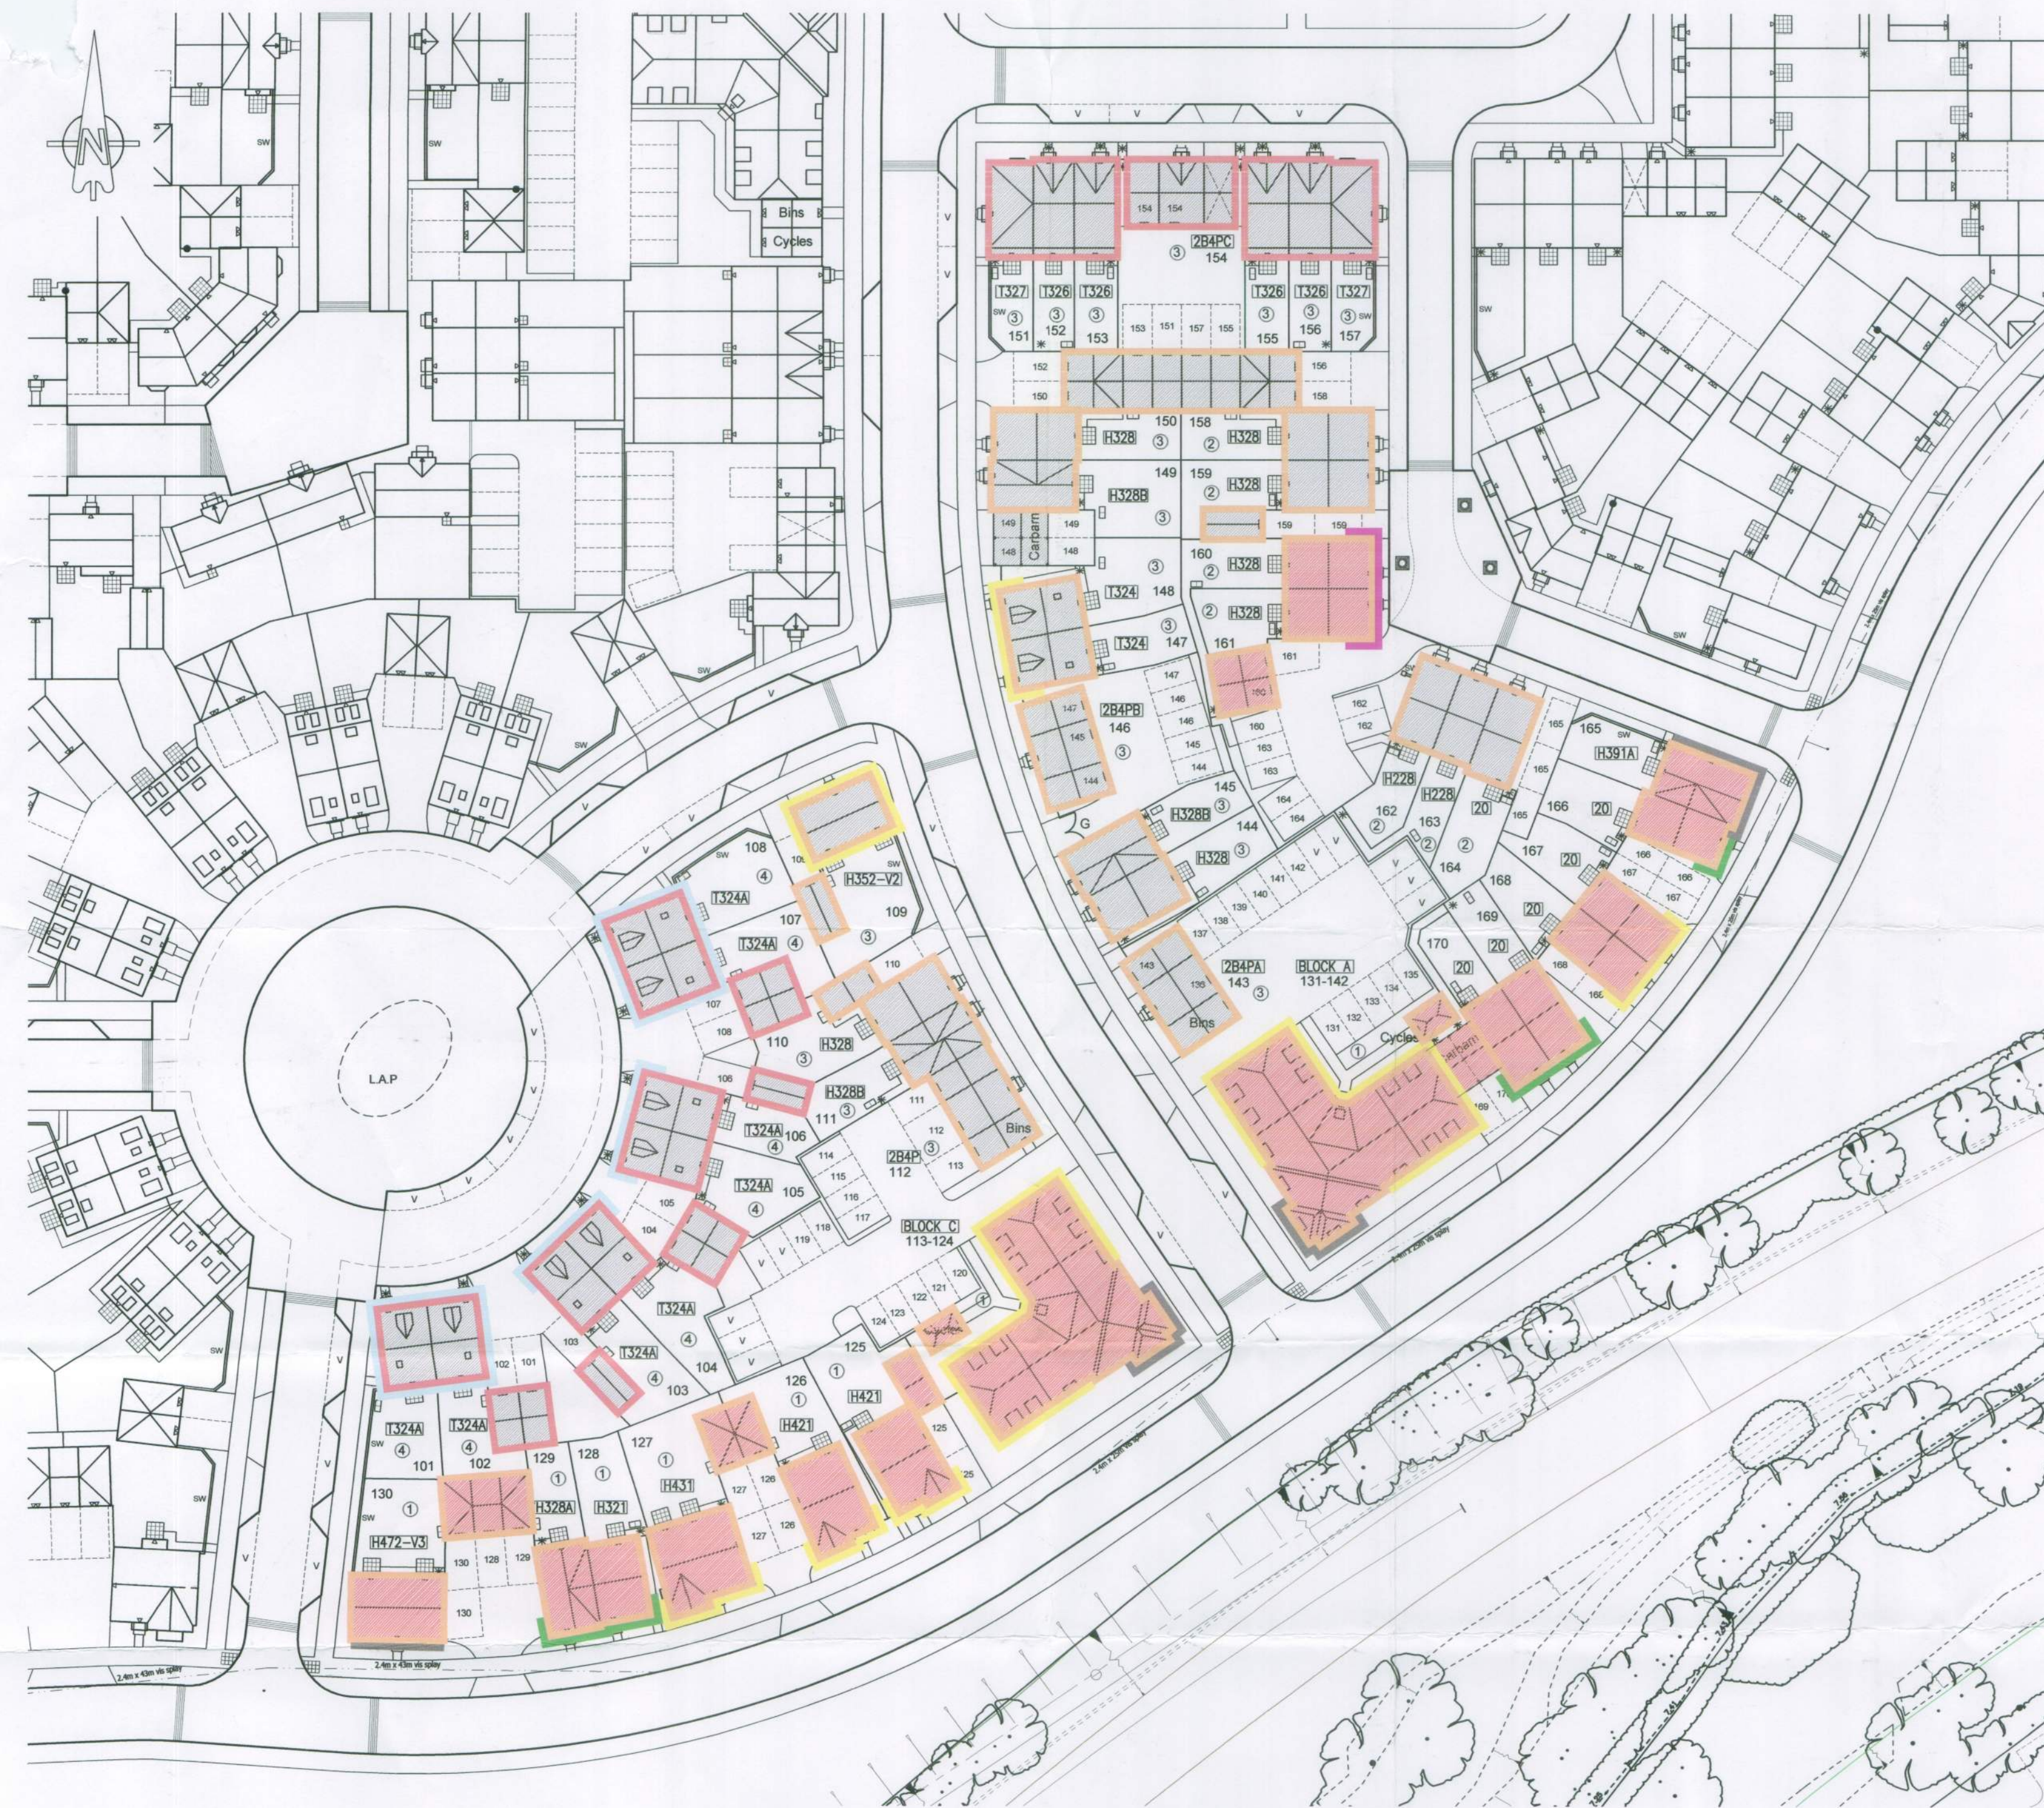

SITE LAYOUT 1:500

Schedule of Accommodation.

Private

Code	Housetype	No.
H472-V3	4 Bed House	1
H421	4 Bed House	2
H431	4 Bed House	1
H352-V2	3 Bed House	1
H328	3 Bed House	7
H328A	3 Bed House	1
H328B	3 Bed House	3
H321	3 Bed House	1
H228	2 Bed House	2
T324	3 Bed House	2
T324A	3 Bed House	8
T326	3 Bed House	4
T327	3 Bed House	2
2B4P	2 Bed F.O.G.	1
2B4PB	2 Bed F.O.G.	1
2B4PC	2 Bed F.O.G.	1
Block C	2 Bed Flat	7
	1 Bed Flat	5

50

Affordable *

Code	Housetype	No.
H391A	4 Bed House	1
20	2 Bed House	6
2B4PA	2 Bed F.O.G.	1
Block A	2 Bed Flat	6
	1 Bed Flat	6

20

TOTAL 70

① Elevational style reference

- Dark Red multi stock brick with red multi contrasting brick
- Red multi stock brick with dark red multi contrasting brick
- Knapped flint
- Through colour render in Cream
- Through colour render in white
- Timber boarding in white
- Timber boarding in blue
- Tile hanging in dark red
- Concrete interlocking slate in dark grey
- Concrete interlocking plain tiles in dark red

Rev. Date Description Drawn Checked

Client **Bellway** **aap architecture**

Project **Courtwick Littlehampton**

Drawing Title **Extenal Finishes Layout Phase 1B / 2**

Scale **1:500 @ A2** Drawn **BAS** Checked **DGP**

Date **Aug 2013** File **P802-PB 1B Layout** Drawing Status

Drg.No. **P802/BEL/PH1/03** Rev. **_** **PLANNING**

AAP Architecture Ltd, Unit A, Monument Business Centre, Monument Way East, Woking, Surrey GU21 5LY. Tel: 01483 727345 Fax: 01483 727375 Web: www.aap-arc.co.uk E-mail: projects@aap-arc.co.uk

This drawing is the copyright of AAP Architecture Ltd.