




FRONT ELEVATION

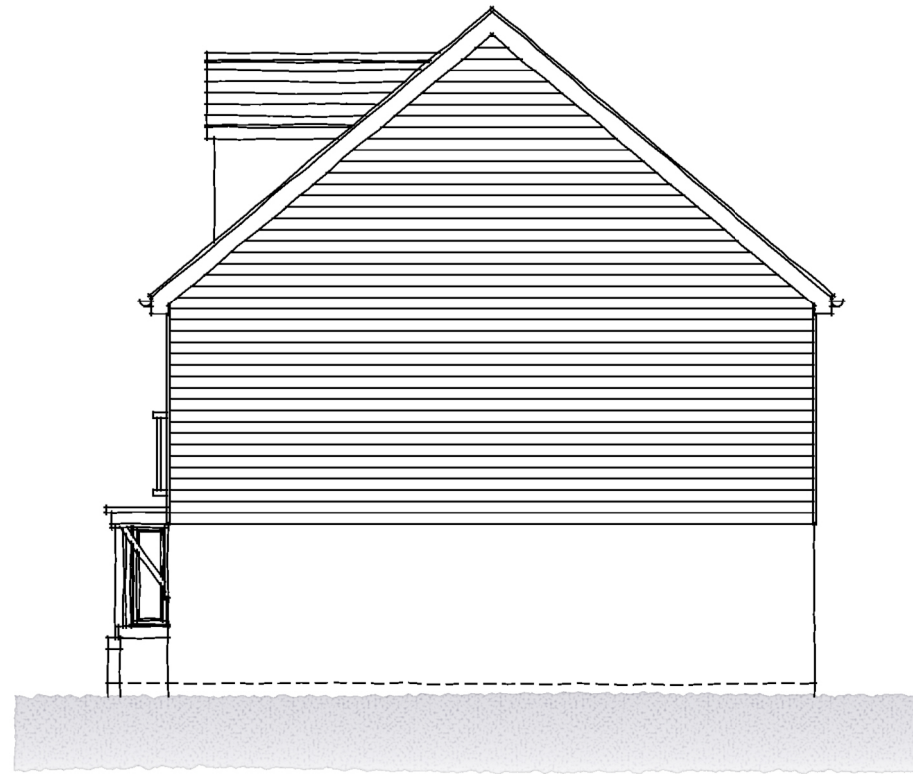

SIDE ELEVATION



REAR ELEVATION



SIDE ELEVATION

* WINDOW TO PLOTS 101 & 108 ONLY

TYPE T324A

Rev.	Date	Description
A	18.10.13	Side windows added.

MCN	DGP
Drawn	Checked

Client



Scale

1:100 @ A3

Drawn

MCN

Checked

DGP

Project

Courtwick
Littlehampton

Date

July 2013

File

Type T324A

Drawing Title

Type T324A
Elevations - Style 4 - Timber

Drg.No.

P802/T324A/02

Rev.

A

Drawing Status

PLANNING



AAP Architecture Ltd, Unit A, Monument Business Centre, Monument Way East, Woking,
Surrey GU21 5LY. Tel: 01483 727345 Fax: 01483 727375
Web: www.aap-arc.co.uk E-mail: projects@aap-arc.co.uk

This drawing is the copyright of AAP Architecture Ltd.