



© Solar Architecture Ltd.

## RIVER ARUN

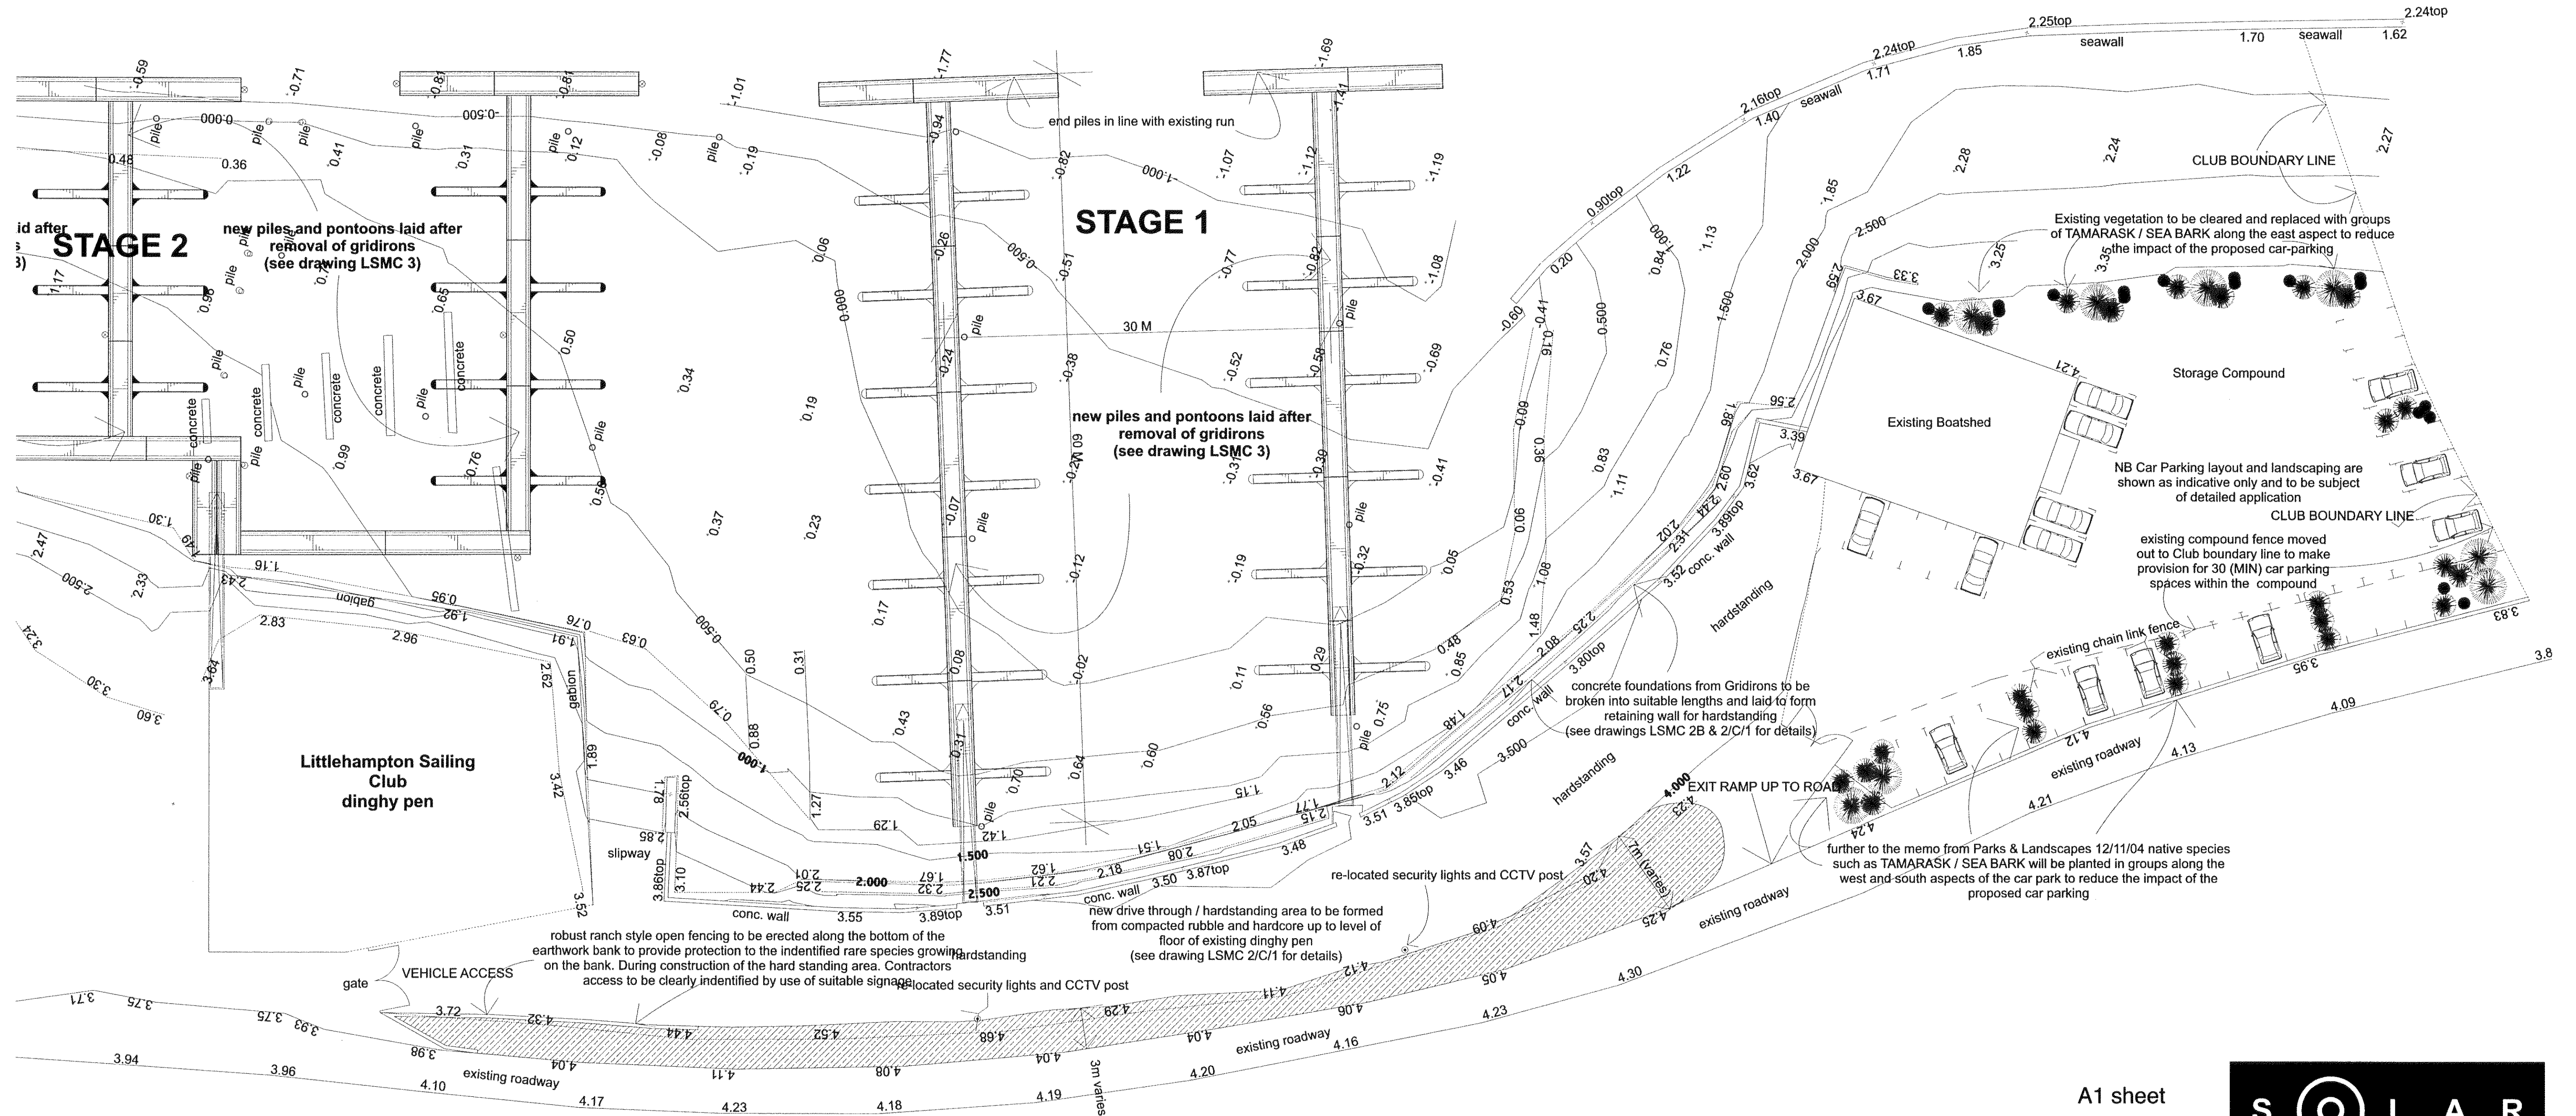

0 5 10 15 20 25m  
25 meters @ 1:250

No implied licence exists. This drawing must not be used to calculate areas for the purposes of valuation. Do not scale the drawing. All dimensions to be checked on site by the contractor and such dimensions to be their responsibility. All work must comply with the relevant British Standards, Building Regulations and any other statutory regulations deemed to be applicable. Drawing errors and omissions to be reported to the Architect. This scale is for assistance only and does not constitute contractual obligation in any way.

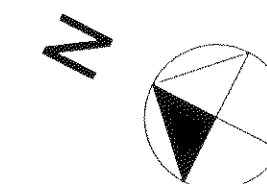

**S O L A R**  
ARCHITECTURE Ltd

2 HOBS ACRE  
UPPER BEEDING  
WEST SUSSEX  
BN44 3TZ  
tel: 01903 815 903  
email: [mark@solararchitectureltd.co.uk](mailto:mark@solararchitectureltd.co.uk)

Checked By