

NOTES:

Written dimensions to take precedence over scaled
This drawing and design are the copyright of Solar Architecture
and must not be copied or submitted to a third party, or used in
any way prejudicial to their interests.

This drawing may not be submitted to any third party OR any
Statutory OR Local Authority without the express written
approval of Solar Architecture.


All reasonable efforts have been undertaken in the preparation
of this drawing to maintain accuracy.

Some elements or components may have been calculated via
computer or photographic modelling where access to the
building or parts of the building was not possible for reasons of
security, HSE regulations or employee indemnity insurance.

The contractor/sub-contractor is responsible for taking all site
dimensions. All design dimensions to be checked and confirmed
on site by the appropriate contractor/sub-contractor.

© Solar Architecture Ltd.

RIVER ARUN

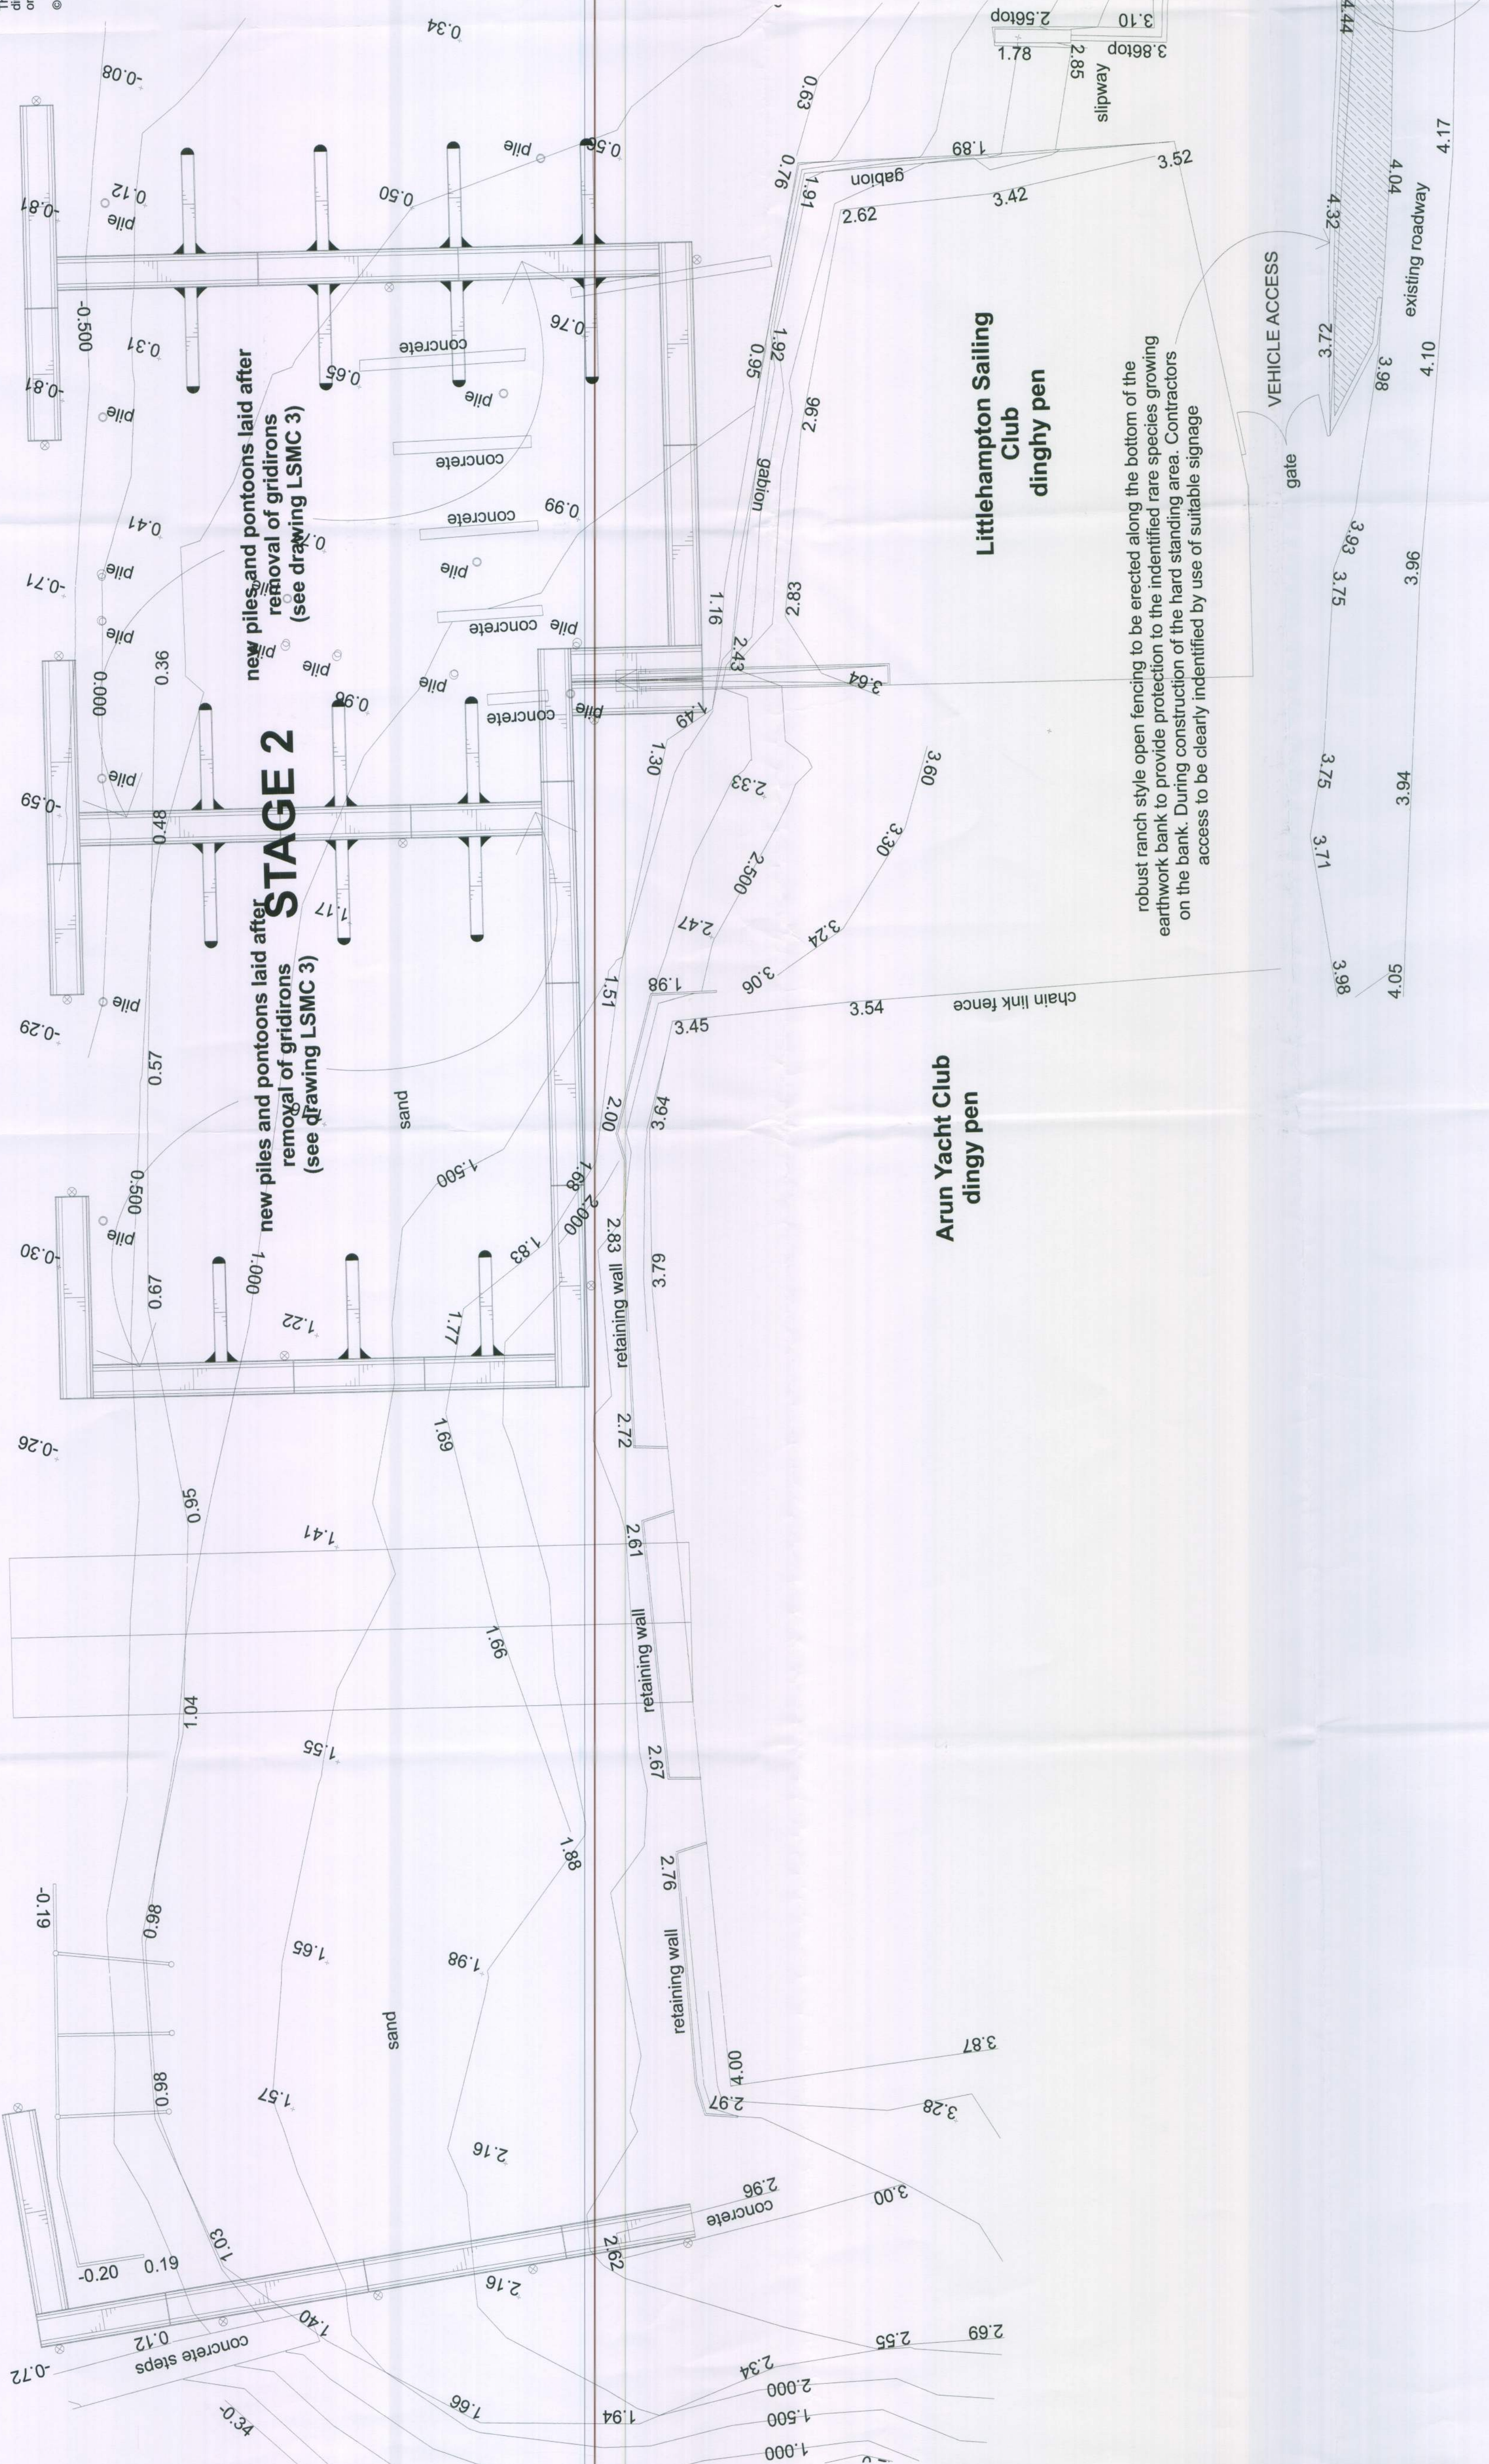

2 HOBS ACRE
UPPER BREEDING
WEST SUSSEX
BN1 3JY
Tel: 01903 818 993
email: mark@solararchitectureltd.co.uk