




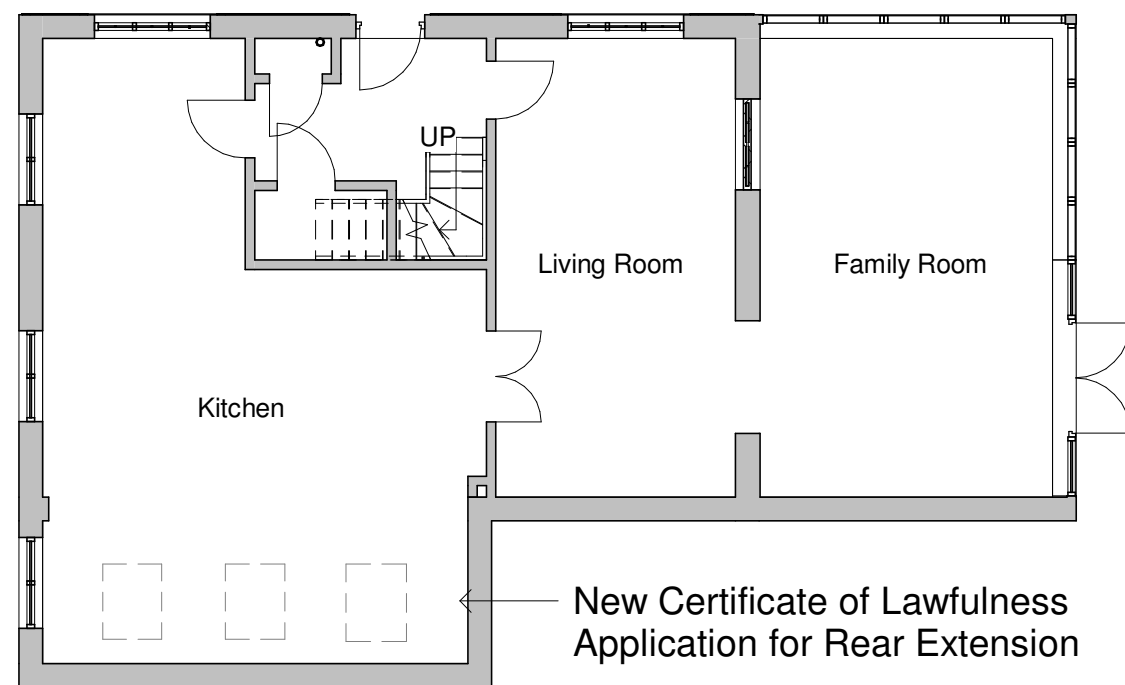

Proposed Ground Floor
1 : 100

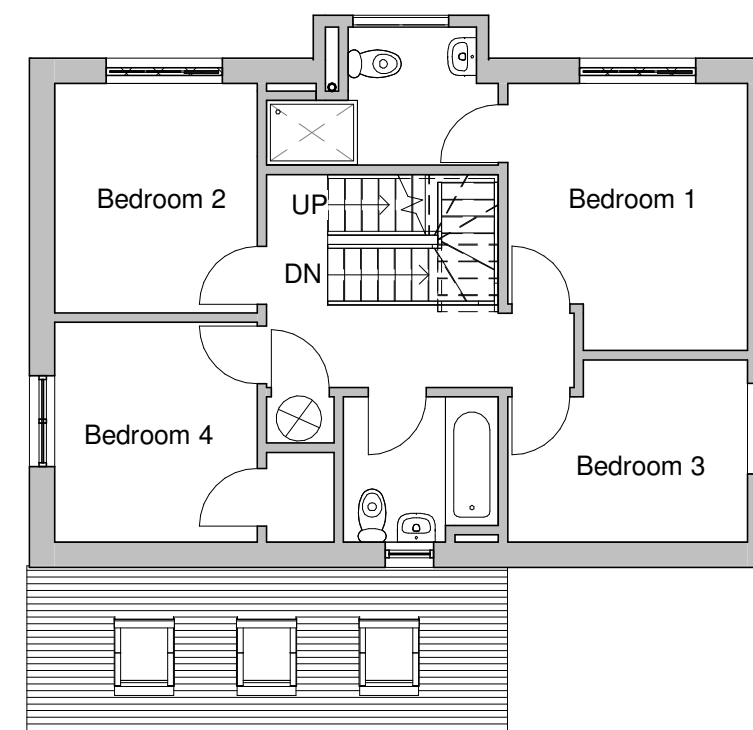


Proposed First Floor
1 : 100

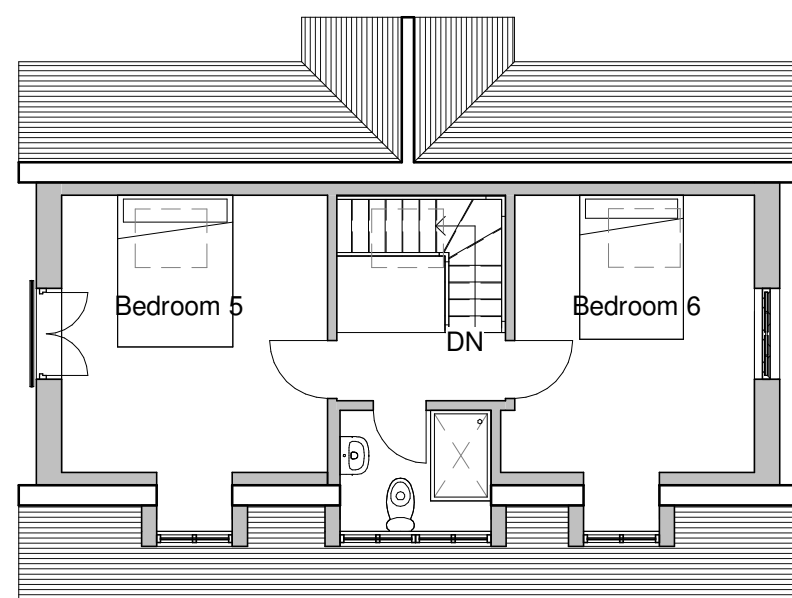

Proposed Loft Plan
1 : 100

Loft conversion & roof changes previously approved LU-36/20/HH

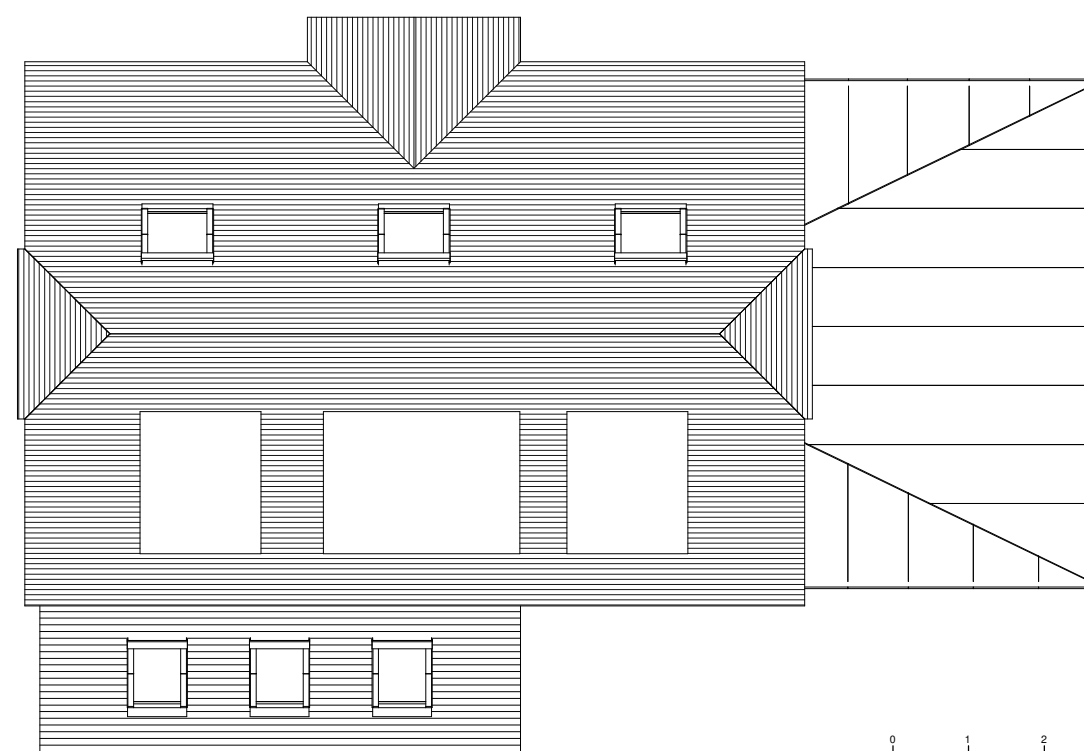

Proposed Roof Plan
1 : 100



Tel: 0800 6127 664
www.yourhomeplans.co.uk

Your Home Plans



These drawings are for approval purposes. Materials and products should not be ordered based on scaling from drawings as errors may occur along existing building lines. All measurements and supporting elements are to be checked on site. Refer to Your Home Plans if any discrepancies are found.

Mr Keen
2 Etherington Place
Littlehampton
West Sussex
BN17 7AQ

Proposed Floor Plan

Project number	2ETHE-20	A104
Date	9th September 2020	
Drawn by	JG	
Checked by	Checker	Scale
		1 : 100