




1/100 scale

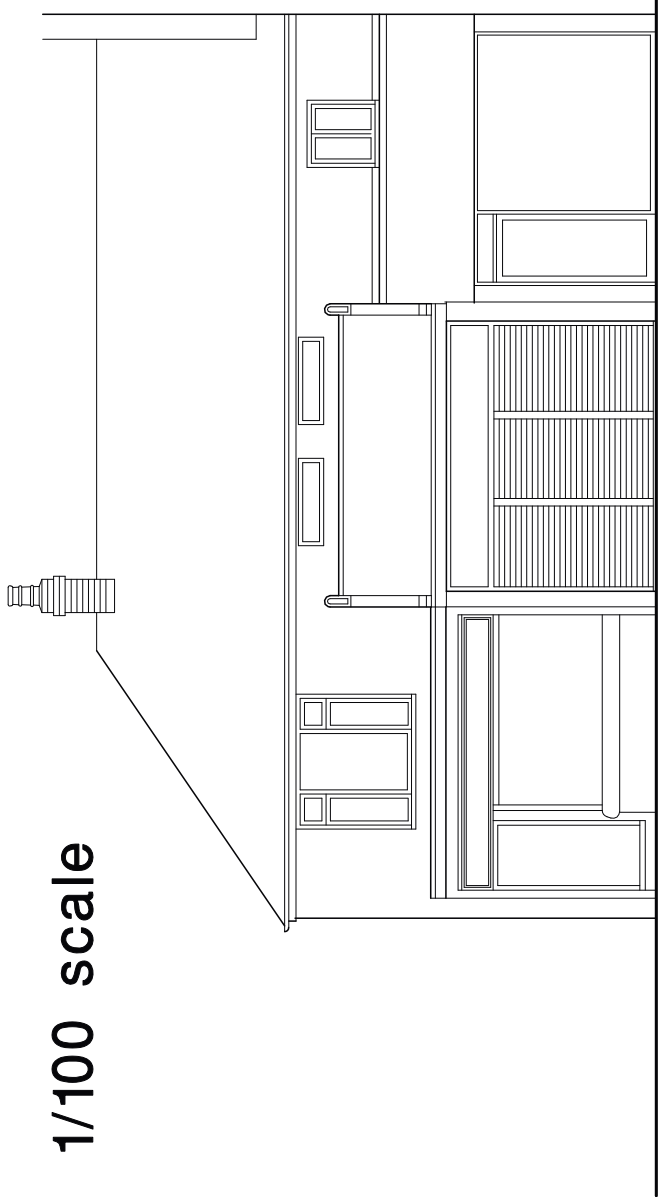


High Street Frontage As Existing

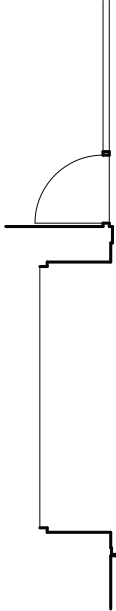



High Street Frontage As Proposed

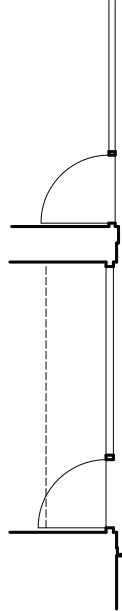

Plan at shopfront

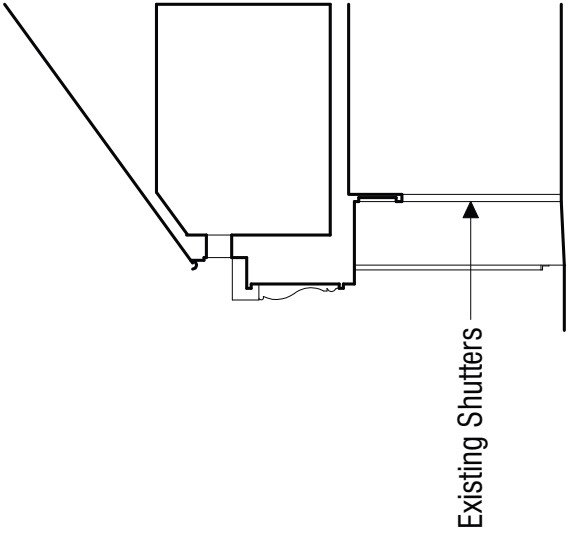


Section at shopfront

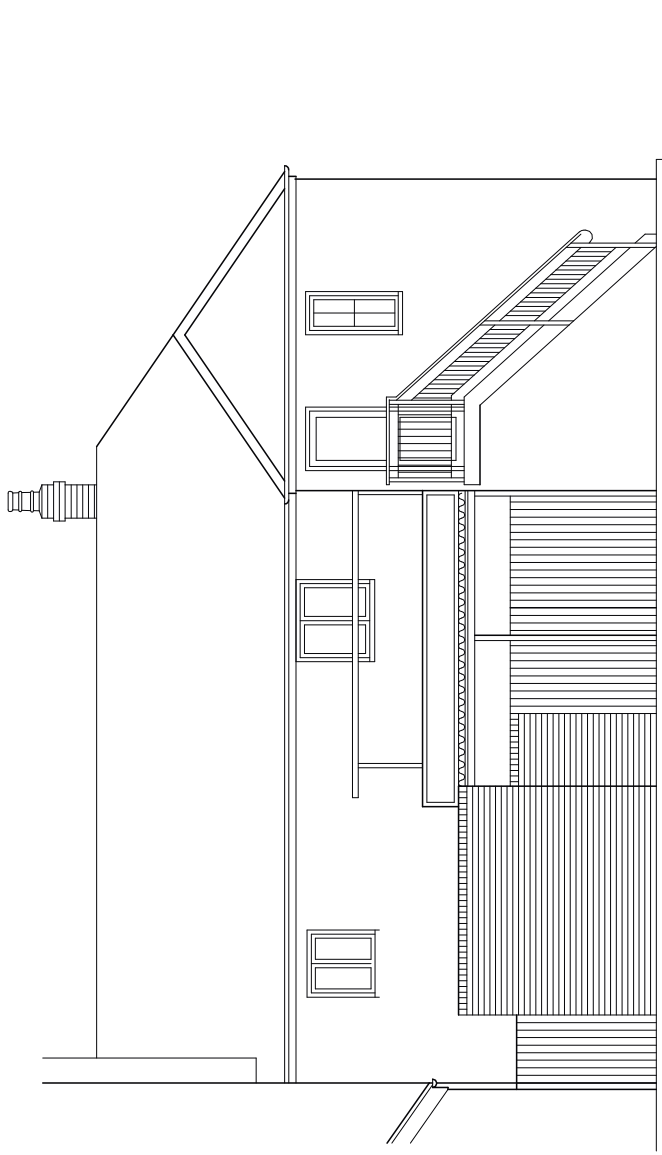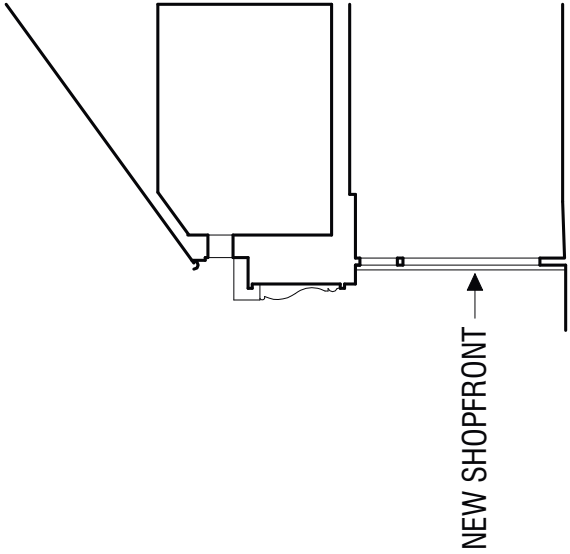


Rear Elevation As Existing

Note that the building is in a terrace
and so has no side elevations

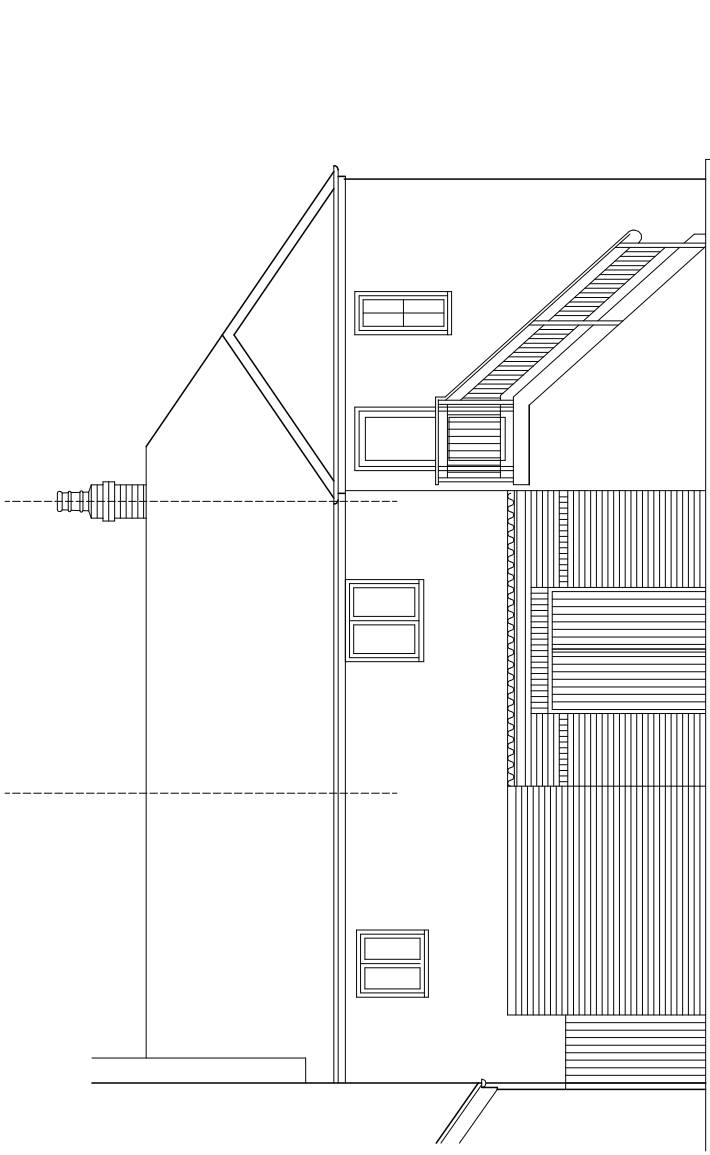


Rear Elevation As Proposed
(existing external canopy either renovated
or removed)

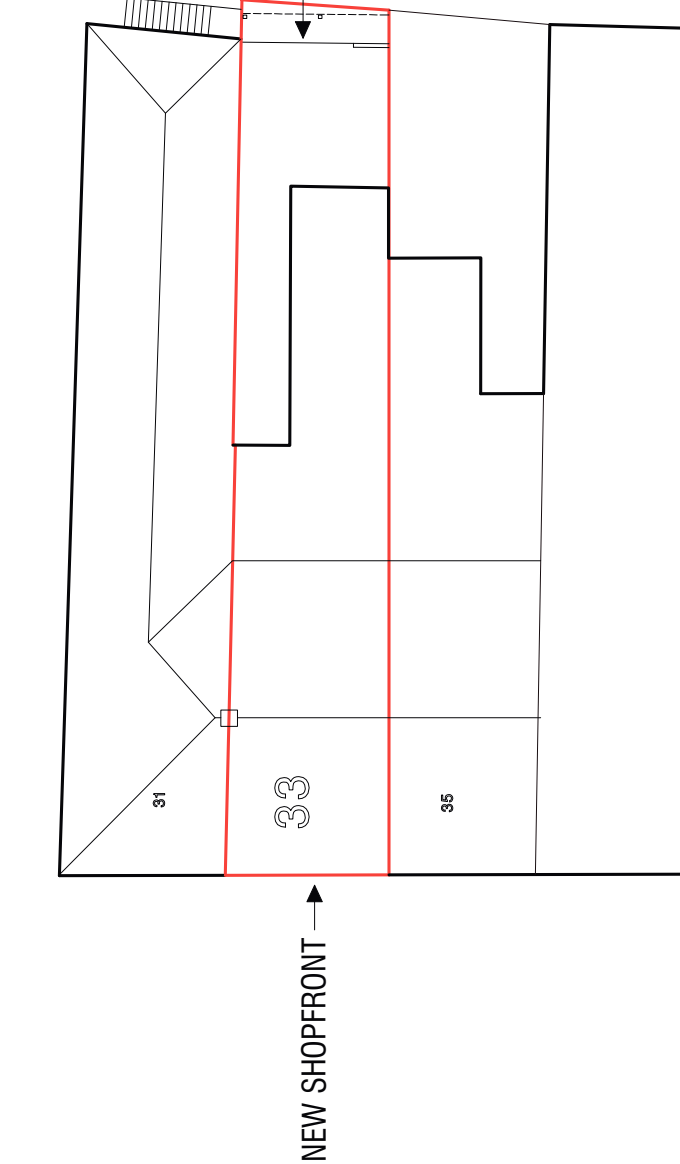


1/200 scale EXISTING AND PROPOSED ROOF PLAN

33 High Street Littlehampton:
Proposed Glazed Shopfront
to replace existing roller shutter
open-front greengrocery,
And new smaller gates to rear covered yard
at St Martin's Lane

For Russex Ltd

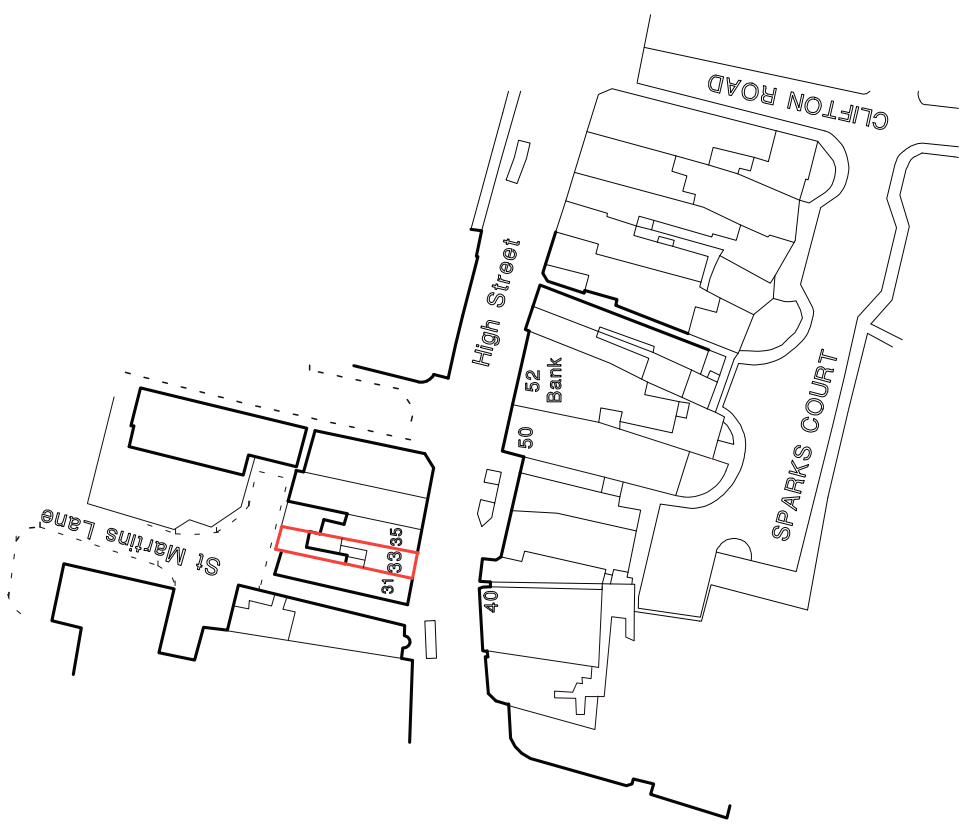

1/1250 scale PLAN

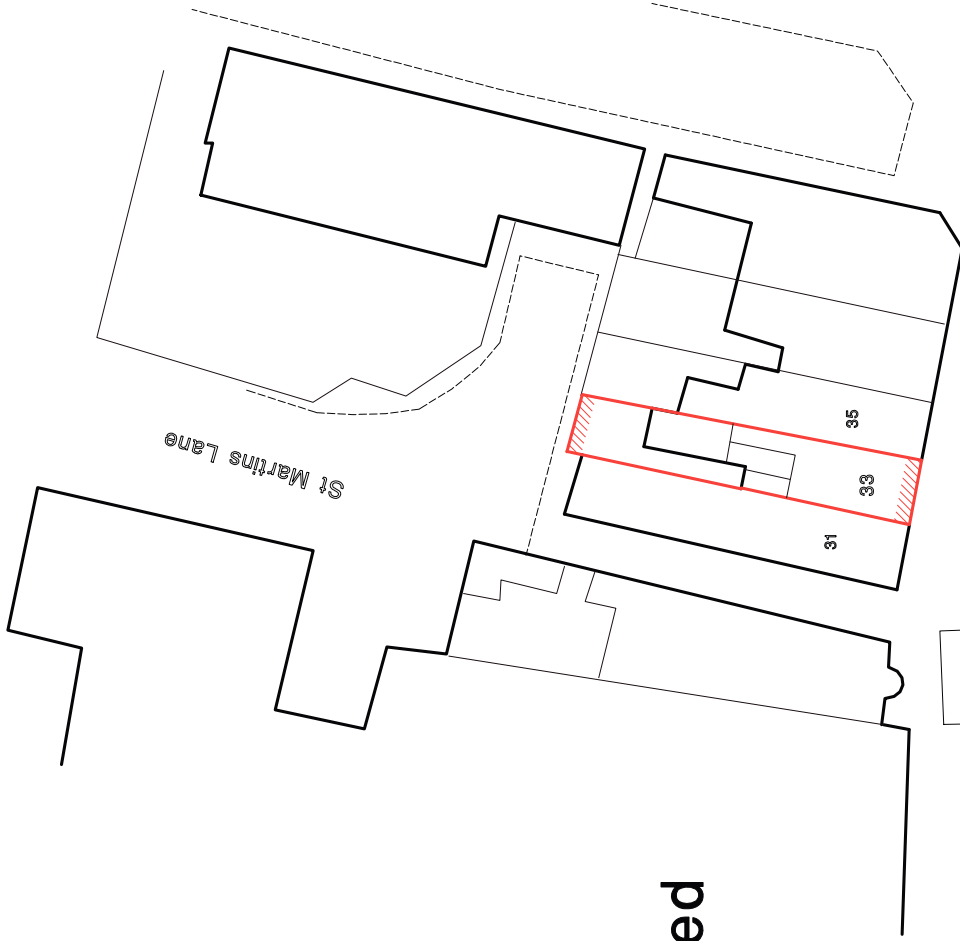

1/500 scale PLAN