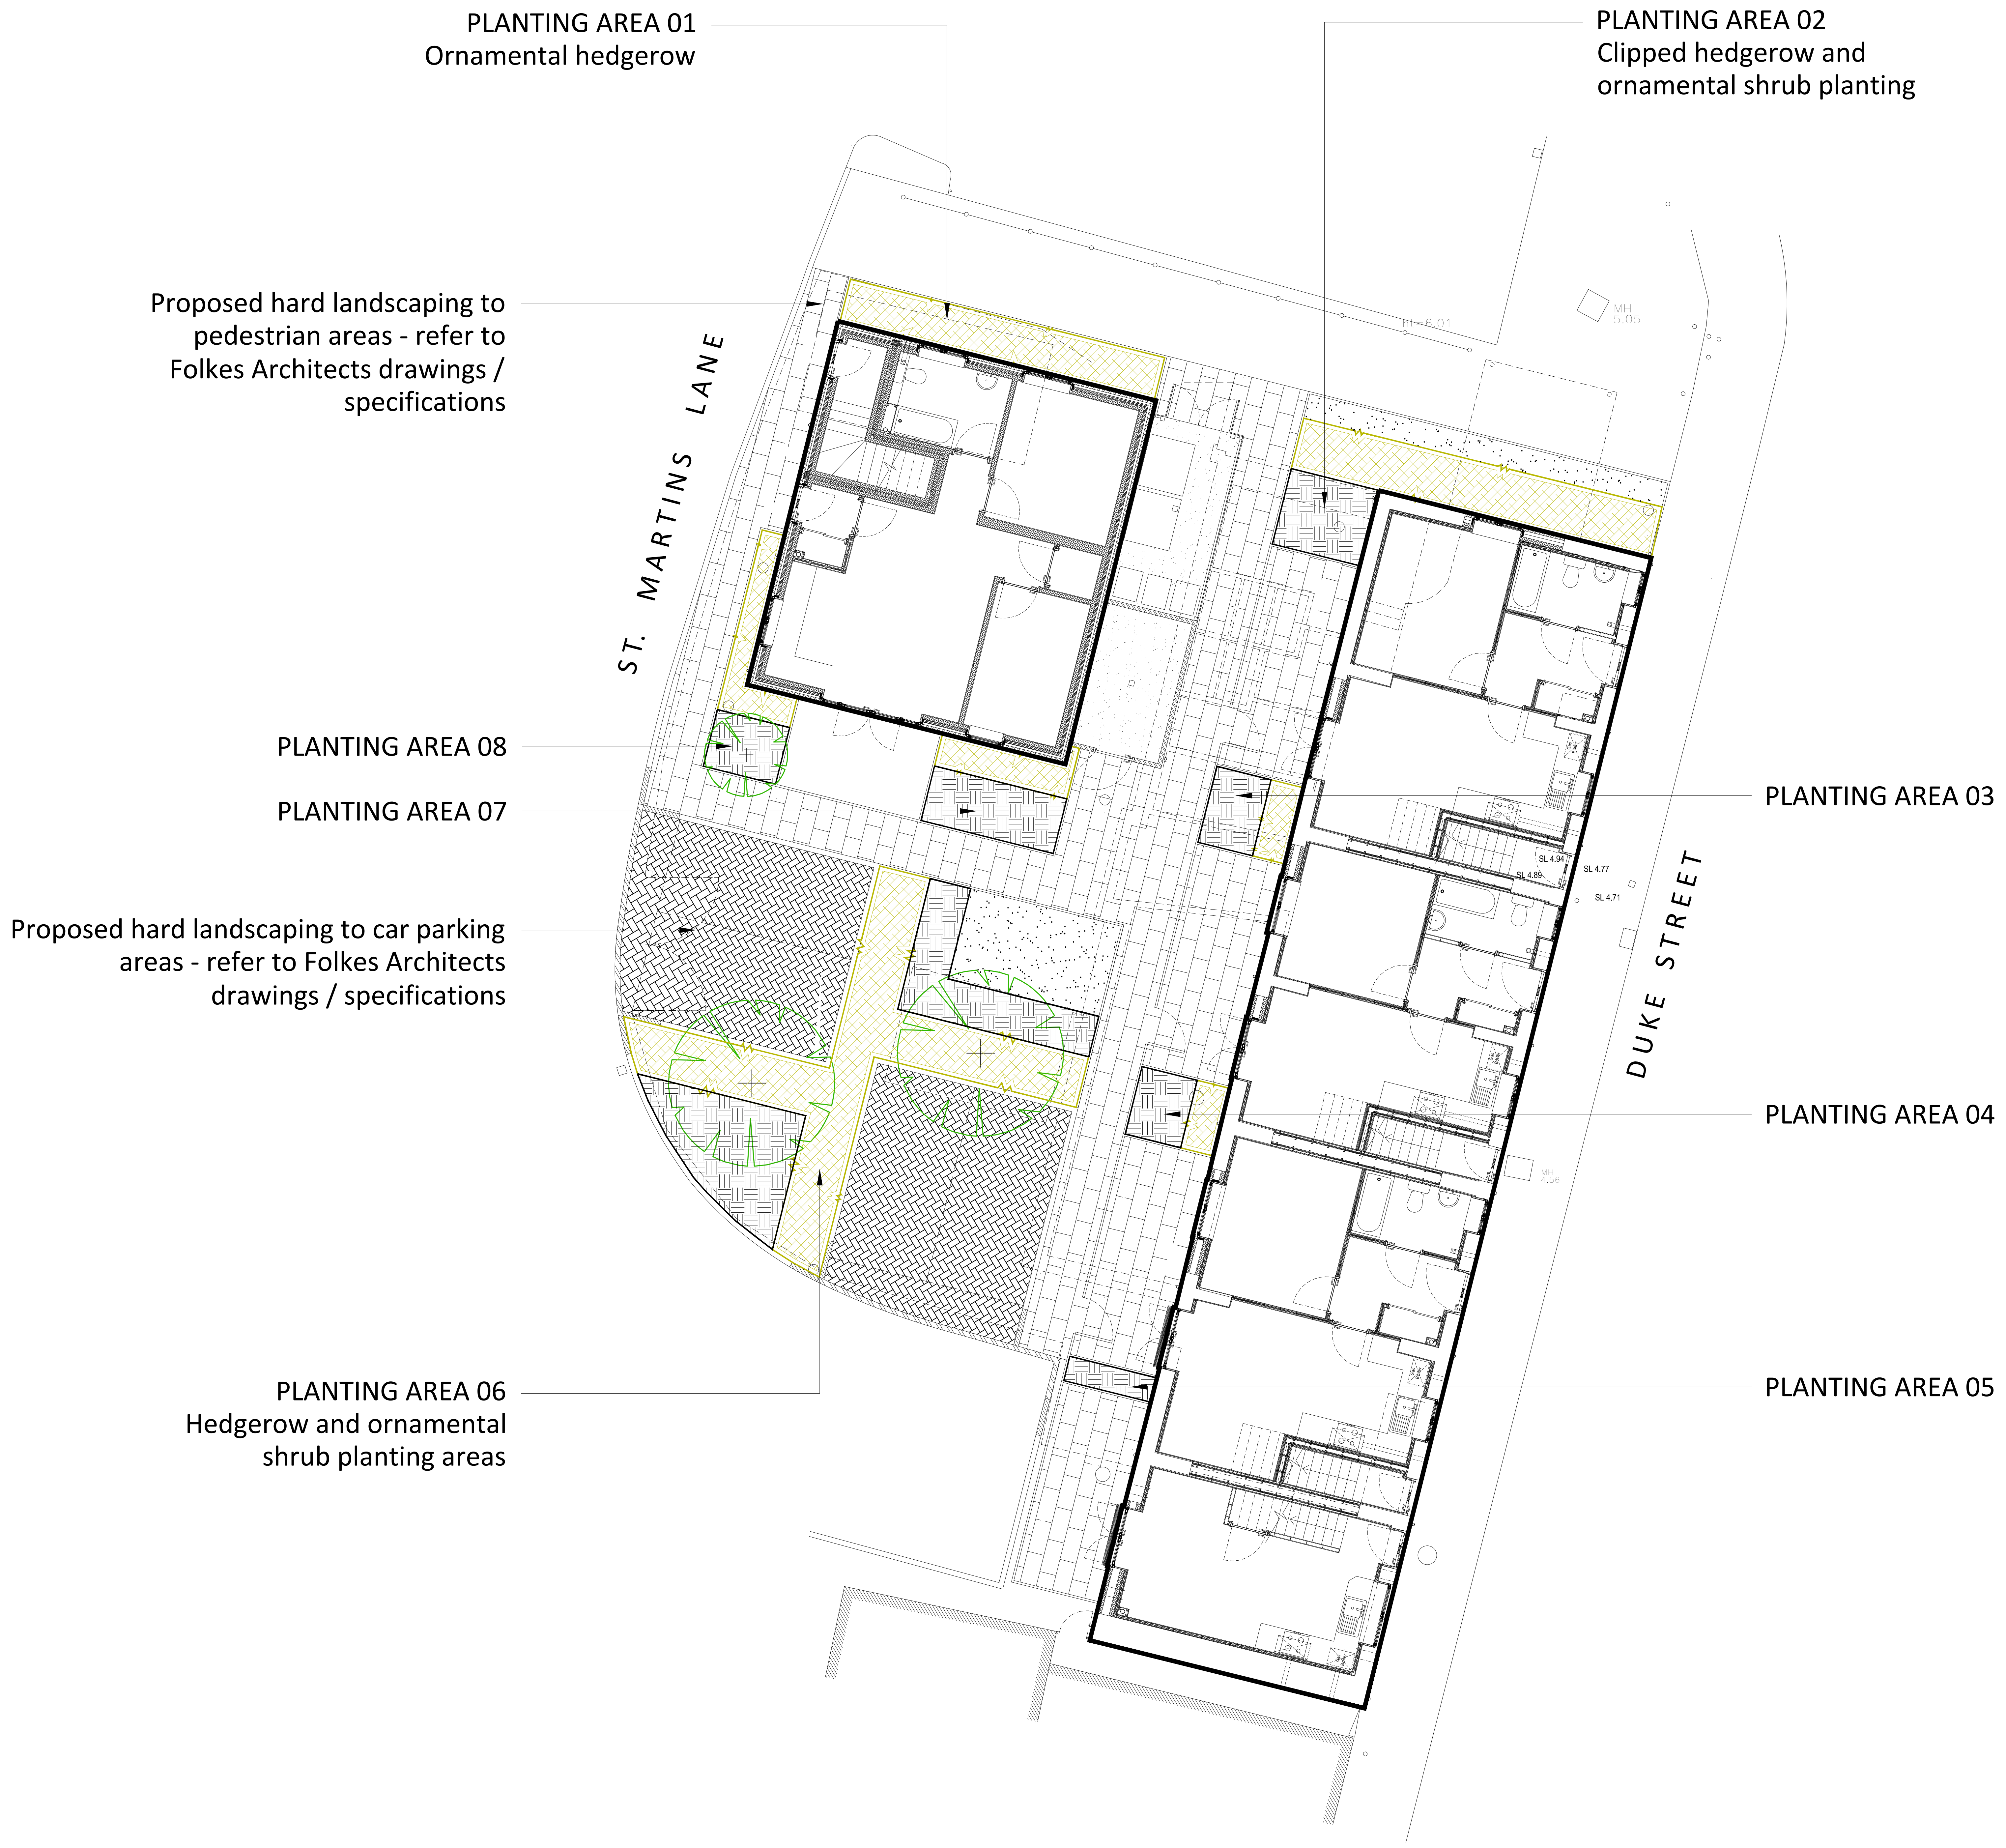
PLANTING AREA 01
Ornamental hedgerow
PLANTING AREA 02
Clipped hedgerow and ornamental shrub planting
Proposed hard landscaping to pedestrian areas - refer to Folkes Architects drawings / specifications
ST. MARTINS LANE
MH 5.05
PLANTING AREA 08
PLANTING AREA 07
PLANTING AREA 03
SL 4.94
SL 4.89
SL 4.77
SL 4.71
DUKE STREET
Proposed hard landscaping to car parking areas - refer to Folkes Architects drawings / specifications
PLANTING AREA 04
PLANTING AREA 06
Hedgerow and ornamental shrub planting areas
PLANTING AREA 05

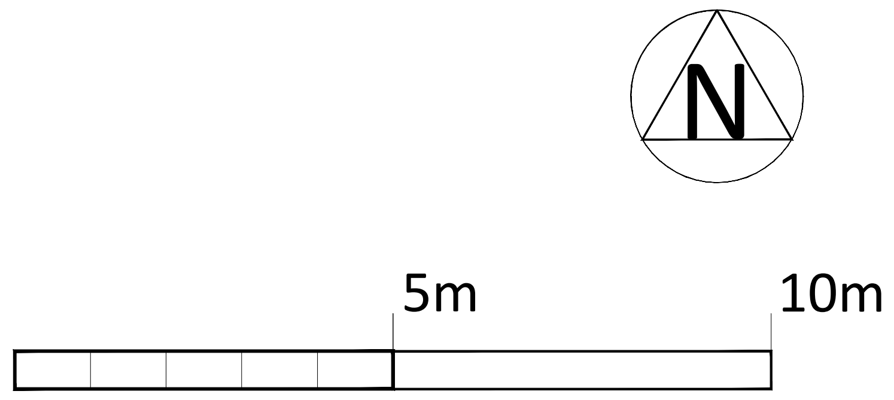

KEY

Proposed Residential Dwelling
Proposed residential dwelling - refer to Folkes Architects drawings and reports for further details.

Proposed Tree Planting
Proposed tree planting to be 12-14 cm Girth Size / 3.5-4.25m height / 1.75-2.0m Clear Stem / Standard Heavy Stock.

Proposed Hedgerow Planting
Hedgerow shrubs to be 60-90cm height / multi branched shrubs.

Proposed Ornamental Shrub / Herbaceous Planting
Proposed ornamental shrub and herbaceous planting areas providing seasonal change, colour and scent.

Proposed Grass Seeded / Turfed Areas

Proposed Pedestrian Areas
For all hard landscaping refer to Folkes Architects drawings / specifications.

Proposed Vehicle Parking Areas
For all hard landscaping refer to Folkes Architects drawings / specifications.

NOTES

Refer to *RCo256 / 02 / Detailed Planting Layout* and *RCo256 / Detailed Plant Schedule and Specification*.

All planting areas to have 300mm depth (minimum) subsoil overlain with 400mm (minimum) multi purpose topsoil to *BS3882: 2015 'Specification for Topsoil'* except grass seeded / turfed areas which are to have 300mm depth (minimum) subsoil overlain with 150mm (min) top soil. All shrub / tree planting areas to have 75 mm (min) depth of ornamental bark mulch.

All plant stock to be sourced from UK grown stock.

All compost, mulches and soil conditioners to be peat free.

All seeds, bulbs, corms and other plant propagules to be sourced from UK grown stock.
All compost, mulches and soil conditioners to be peat free.

All planting areas to have 75 mm (min) depth of ornamental bark mulch.

All plant stock to be sourced from UK grown stock.

All compost, mulches and soil conditioners to be peat free.

All seeds, bulbs, corms and other plant propagules to be sourced from UK grown stock.
All compost, mulches and soil conditioners to be peat free.

REV	DESCRIPTION	DATE	INITIALS

Ramsay & Co
Landscape Architecture

The Studio, 68 Cuckfield Road, Hurstpierpoint, West Sussex, BN6 9SB
T: 01273 834 198 M: 07973 770047 E: landscape@ramsayandco.com

Project Title:
Duke Street, Littlehampton, West Sussex
Coughlan Construction Ltd.
Drawing Title:
Soft Landscape Layout

Scale: 1:100@A1
Drawn: AR
Date: 08-07-18
Drawing Number: RCo256 / 01
Revision: 00

ARUN DISTRICT COUNCIL LU/246/18/DOC