


Class D400 manhole covers and frames
600mmx600mm to BS EN 124 to be used in adoptable
highways and private roads and car parks with class
B125 elsewhere, bedded and haunched with mortar.


All brickwork to be Class B engineering to BS
3921 - 2 courses min; 4 courses max; 225mm
thick

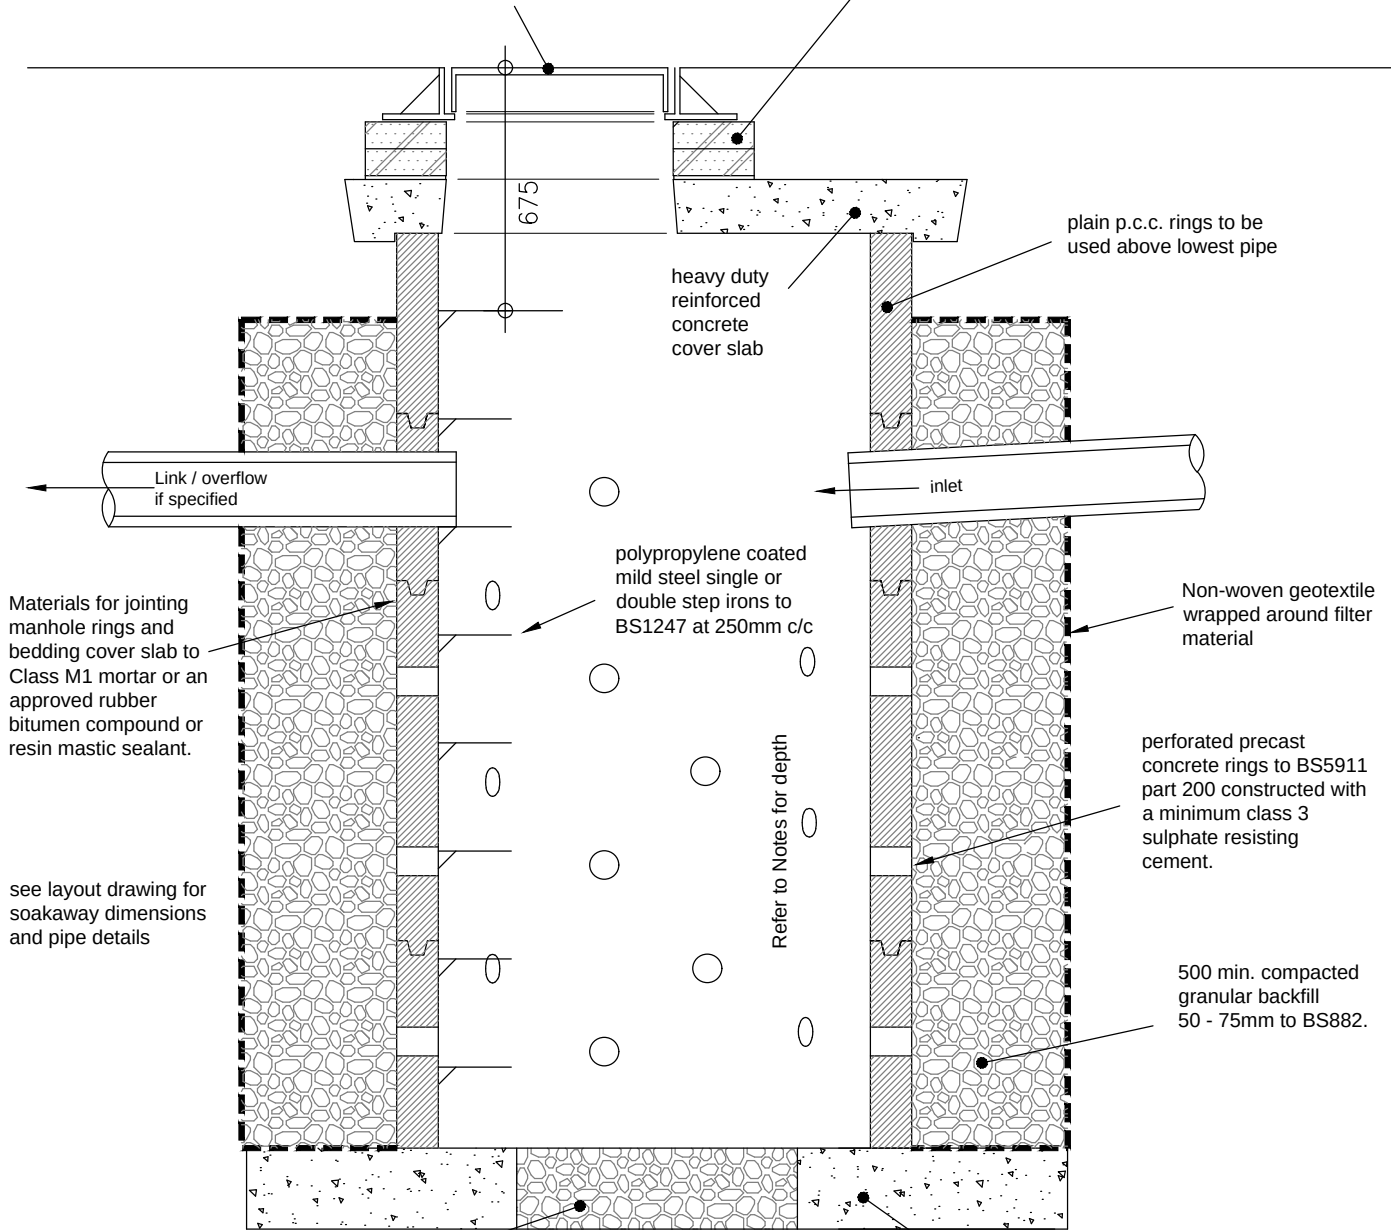

compacted granular
backfill 50-75mm to
BS882.

TYPICAL PCC RING SOAKAWAY

750 wide x 225mm thick
concrete foundation class ST2
to extend min 100 beyond
external diameter of rings.

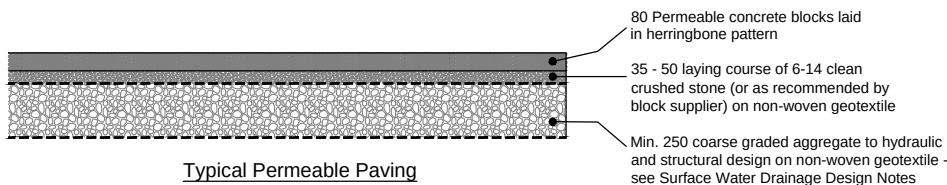

Typical Permeable Paving

Robert Clark Associates Ltd
Chartered Civil Engineers
Willow Cottage, Herne Lane
Rustington, West Sussex BN16 3EE
T: 01903 778945 E: rca-ltd@talktalk.net

Client	Castle Property Developments				
Project	Former Tap and Barrel, Littlehampton				
-	Original	PC	RTFC	7.3.18	
Rev.	Description	App.	Chk.	Drn.	Date

Title			Construction Details		
Scale	NTS	At original	A4	© Robert Clark Associates Ltd	
Drawing Number	1739/D5.1			Revision	-