




Elevation of A: Straight Run at 45° - East Type Wall

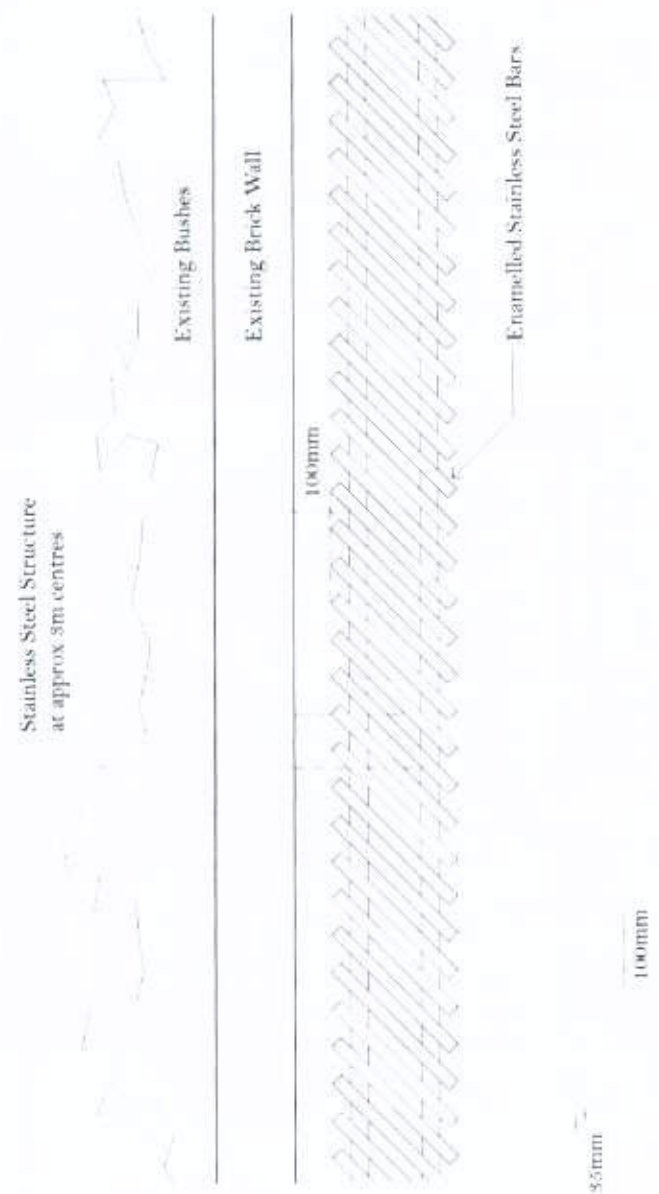


Plan of A: Straight Run at 45° - East Type Wall

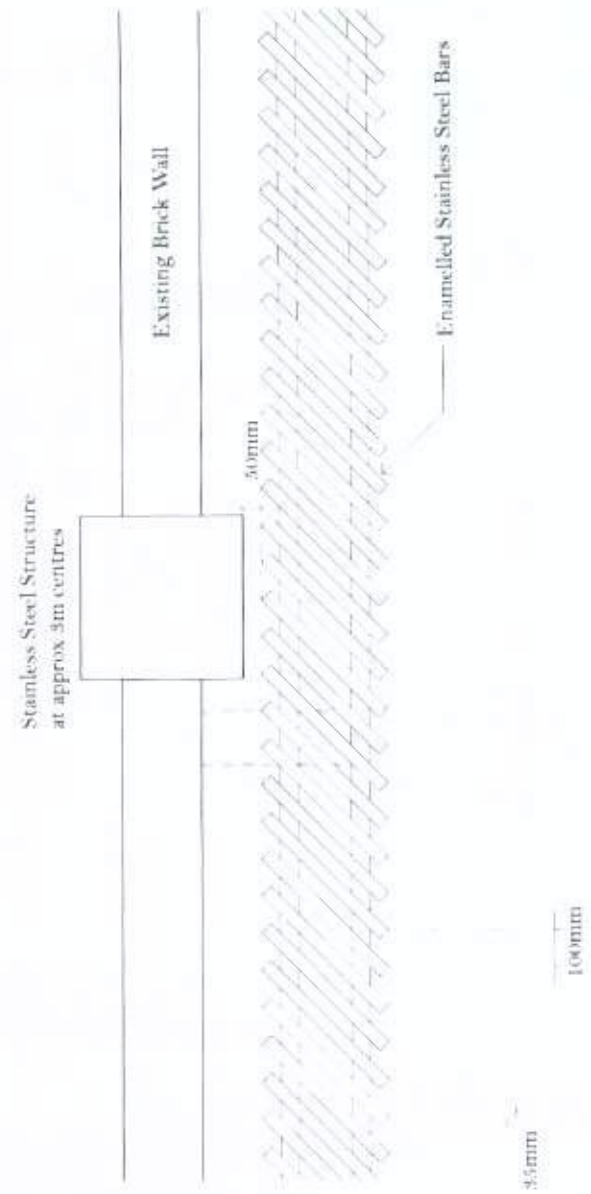

Plan of A: Straight Run at 45° - West Type Wall

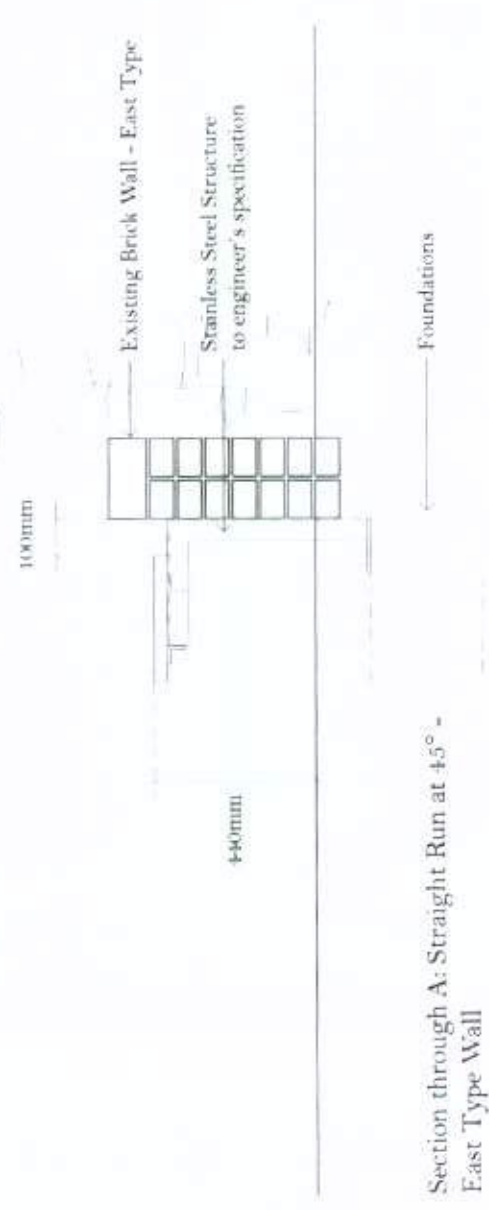

Section through A: Straight Run at 45° - East Type Wall

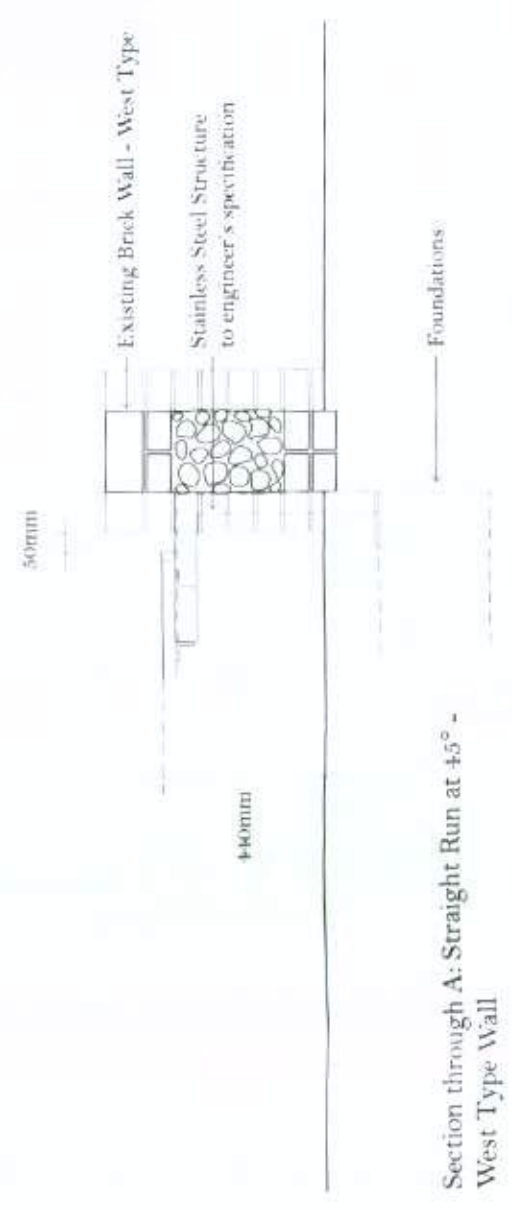

Section through A: Straight Run at 45° - West Type Wall

Notes
Do not scale from drawing other than for planning purposes.
Drawing is not for construction.
Full Site Survey and Site Investigation required to confirm dimensions etc.

Revisions:

- 05/08/09 Draft Issue
- 07/09/09 Issued for Planning
- 21/10/09 Rev A Re-issued for Planning - Notes Revised
- 23/10/09 Rev B Re-issued for Planning - Notes Revised

ARUN DISTRICT COUNCIL		No. LU 247 09	Received
SUBSTITUTION		23-10-9	

The Longest Bench
Littlehampton

Bench, Straight Lengths

no. 113_01_111

1:20 at A3

drawn: 07/09/09

Studio Weave Ltd
07908 031 076 / 07940 325 080
hello@studioweave.com