


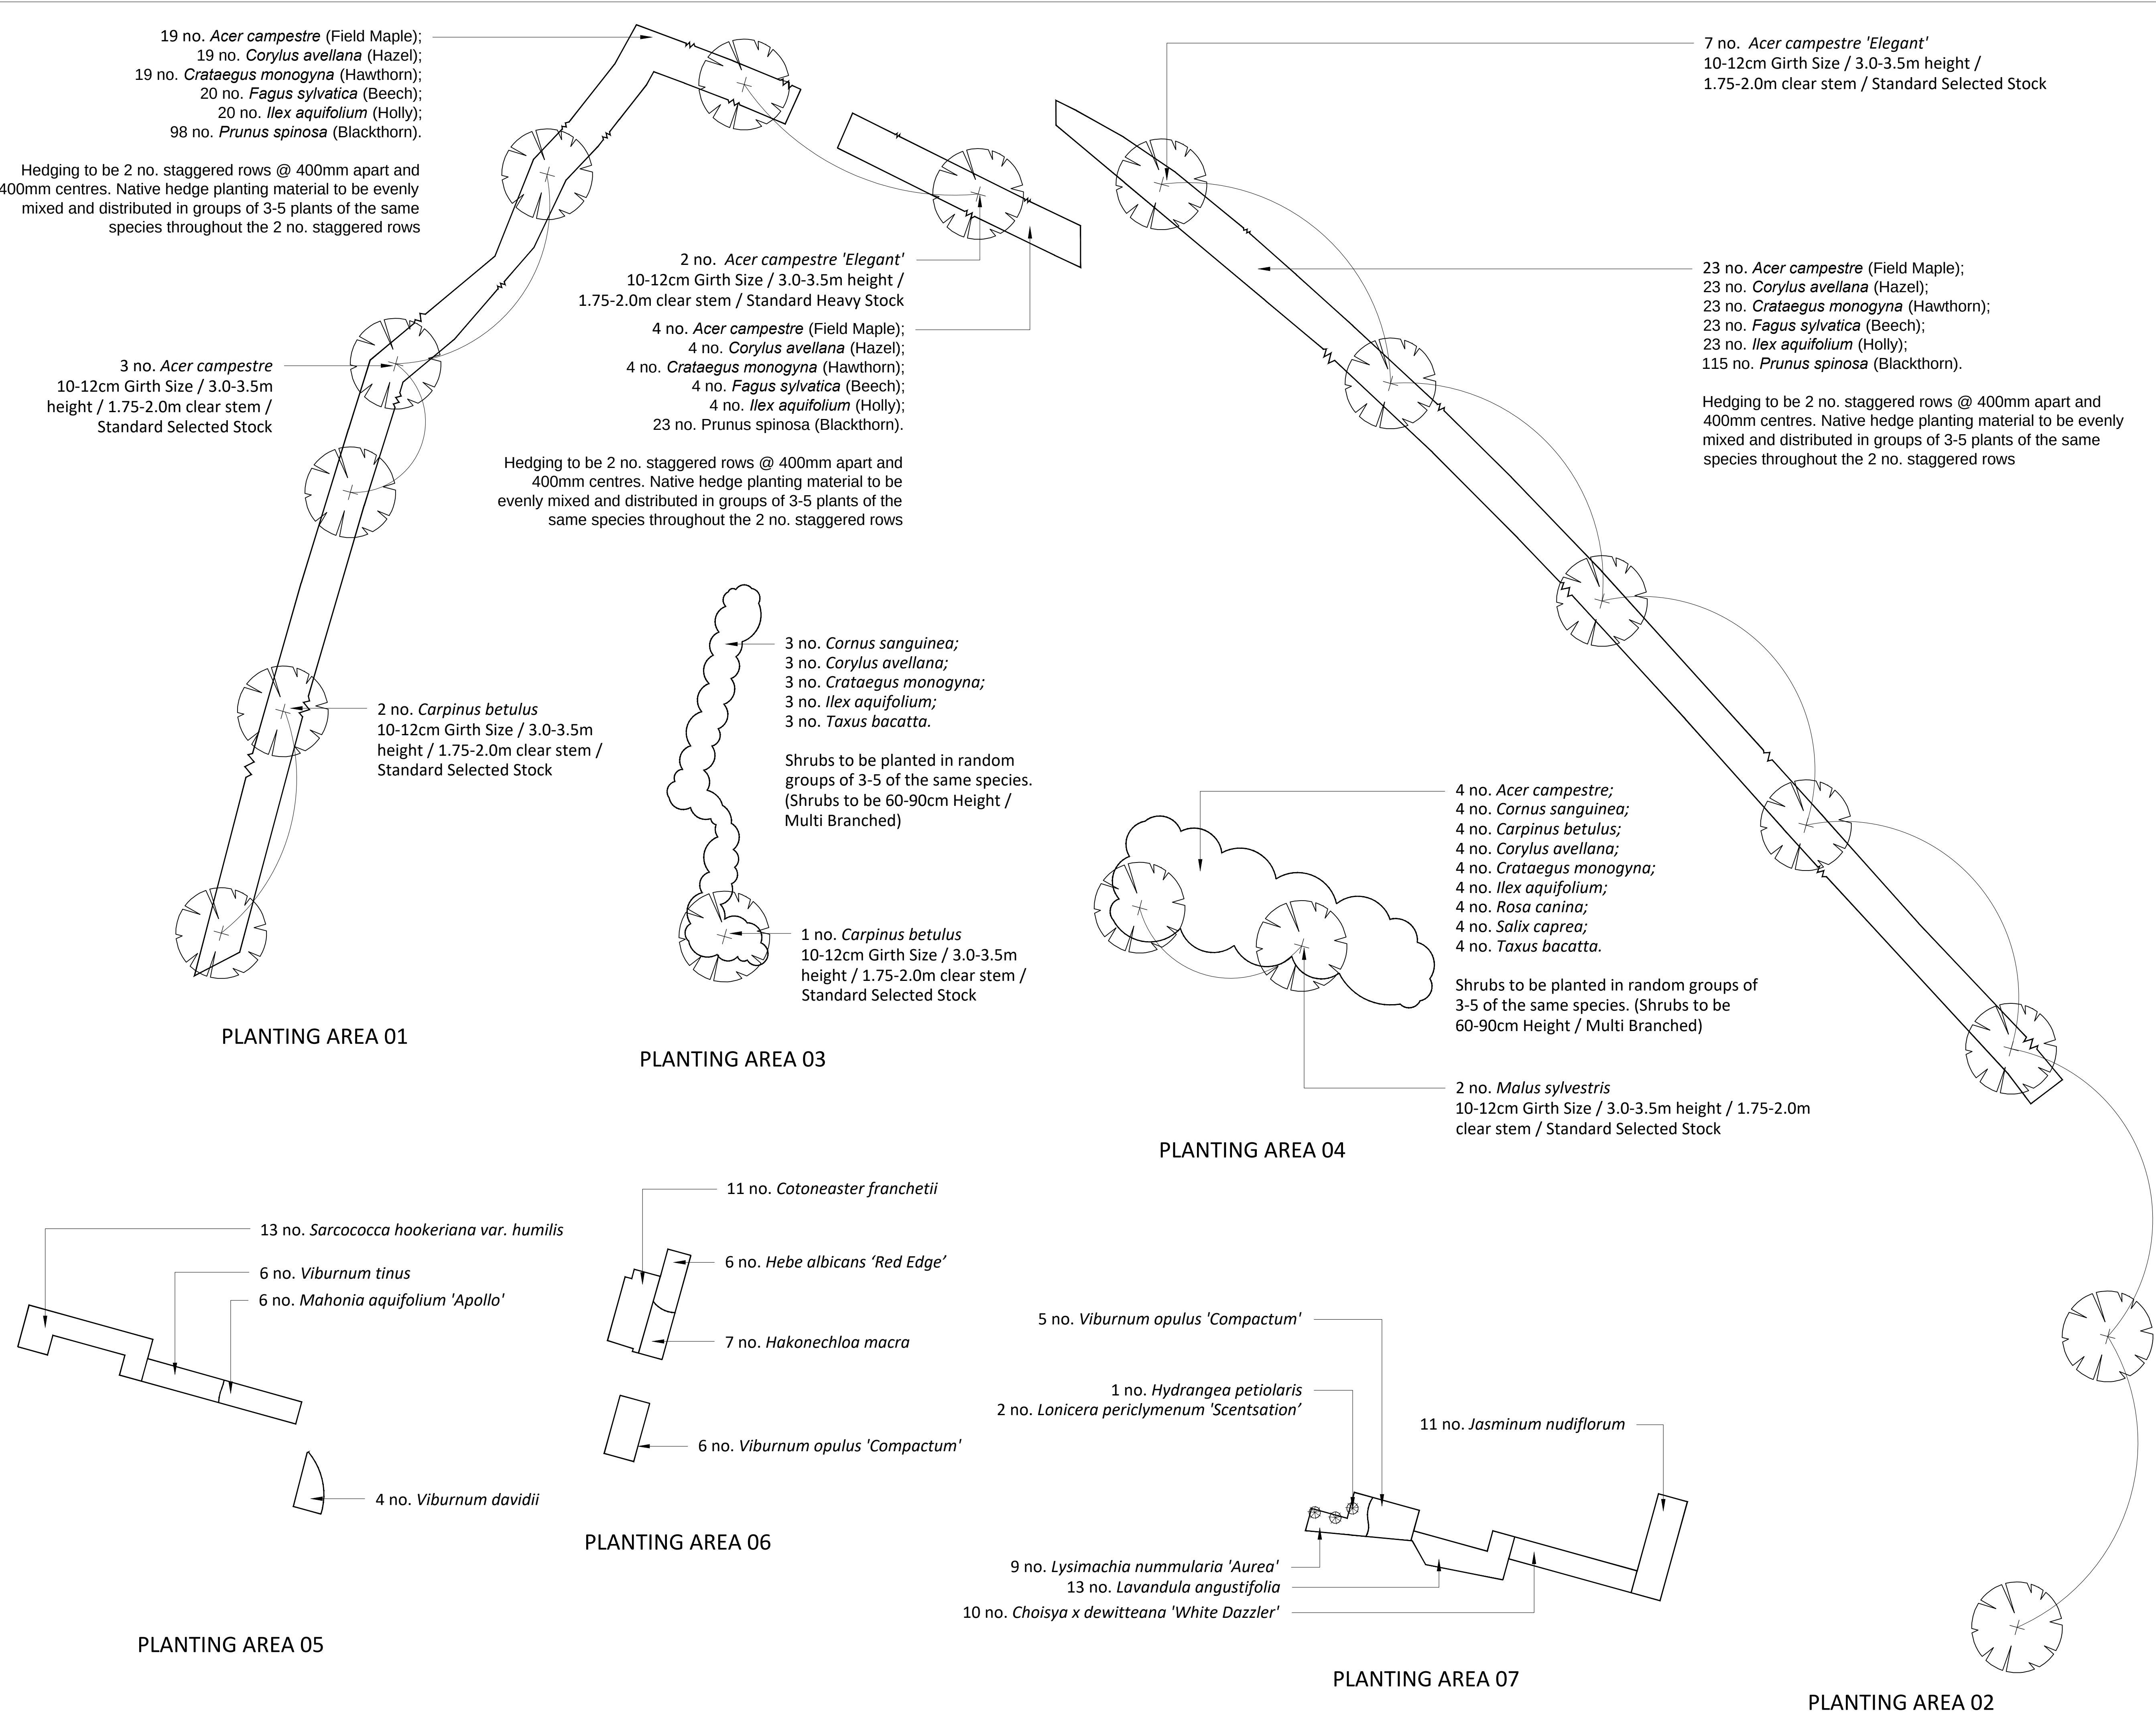

KEY

Proposed Tree Planting
Proposed tree planting to be 10 - 12 cm Girth Size / 3.0 - 3.5m height / 1.75 - 2.0m Clear Stem / Standard Selected Stock. Tree to be supplied and planted in accordance with BS 6841: 2014 Trees, from nursery to independence in the landscape. Recommendations.

Proposed Native Hedgerow Planting
Hedging to be 2 no. staggered rows @ 400mm apart and 400mm centres. Native hedge planting material to be evenly mixed and distributed in groups of 3-5 plants of the same species throughout the 2 no. staggered rows and to have 75 mm depth of ornamental bark mulch.

Proposed Native Understorey Shrub Planting
Proposed native understorey shrub planting areas. Shrubs to be 60-90cm transplants and to be planted at 1 no. per sq/m. Shrubs to be grouped in 3-5 plants of the same species and once established maintained at a height of 2.0m approx.

Proposed Ornamental Shrub Planting
Proposed shrub planting areas to have 75 mm depth of ornamental bark mulch.

Proposed Climber Shrub Planting
Proposed climber shrub planting areas to have 75 mm depth of ornamental bark mulch. Climbers to be trained up horizontal wires or wooden trellis where required.

NOTES

Refer to RCs285 / 01 / Soft Landscape Layout and RCs285 / Detailed Plant Schedule and Specification.

All planting areas to have 300mm depth (minimum) subsoil overlain with 300mm (minimum) multi purpose topsoil to BS3882: 2015 'Specification for Topsoil' except grass seedbed / turfed areas which are to have 300mm depth (minimum) subsoil overlain with 150mm (min) top soil. All shrub / tree planting areas to have 75 mm (min) depth of ornamental bark mulch.

All plant stock to be sourced from UK grown stock.

All compost, mulches and soil conditioners to be peat free.

All seeds, bulbs, corms and other plant propagules to be sourced from UK grown stock.

All compost, mulches and soil conditioners to be peat free.

All existing topsoil should be tested for suitability for planting by an appropriately qualified / accredited soil testing company.

REV	DESCRIPTION	DATE	INITIALS
01	Layout updated (PA 02 and 06)	16-05-19	AR

Ramsay & Co
Landscape Architecture

The Studio, 68 Cuckfield Road, Hurstpierpoint, West Sussex, BN6 9SB
T: 01273 834 198 M: 07973 770047 E: landscape@ramsayandco.com

Project Title:
Toddington Lane, Littlehampton, BN17 7PP
BB Property Investments Ltd.

Drawing Title:
Detailed Planting Plan

Scale: 1:100@A1	Drawn: AR	Date: 26-04-19
Drawing Number: RCo 285 / 02	Revision: 01	