


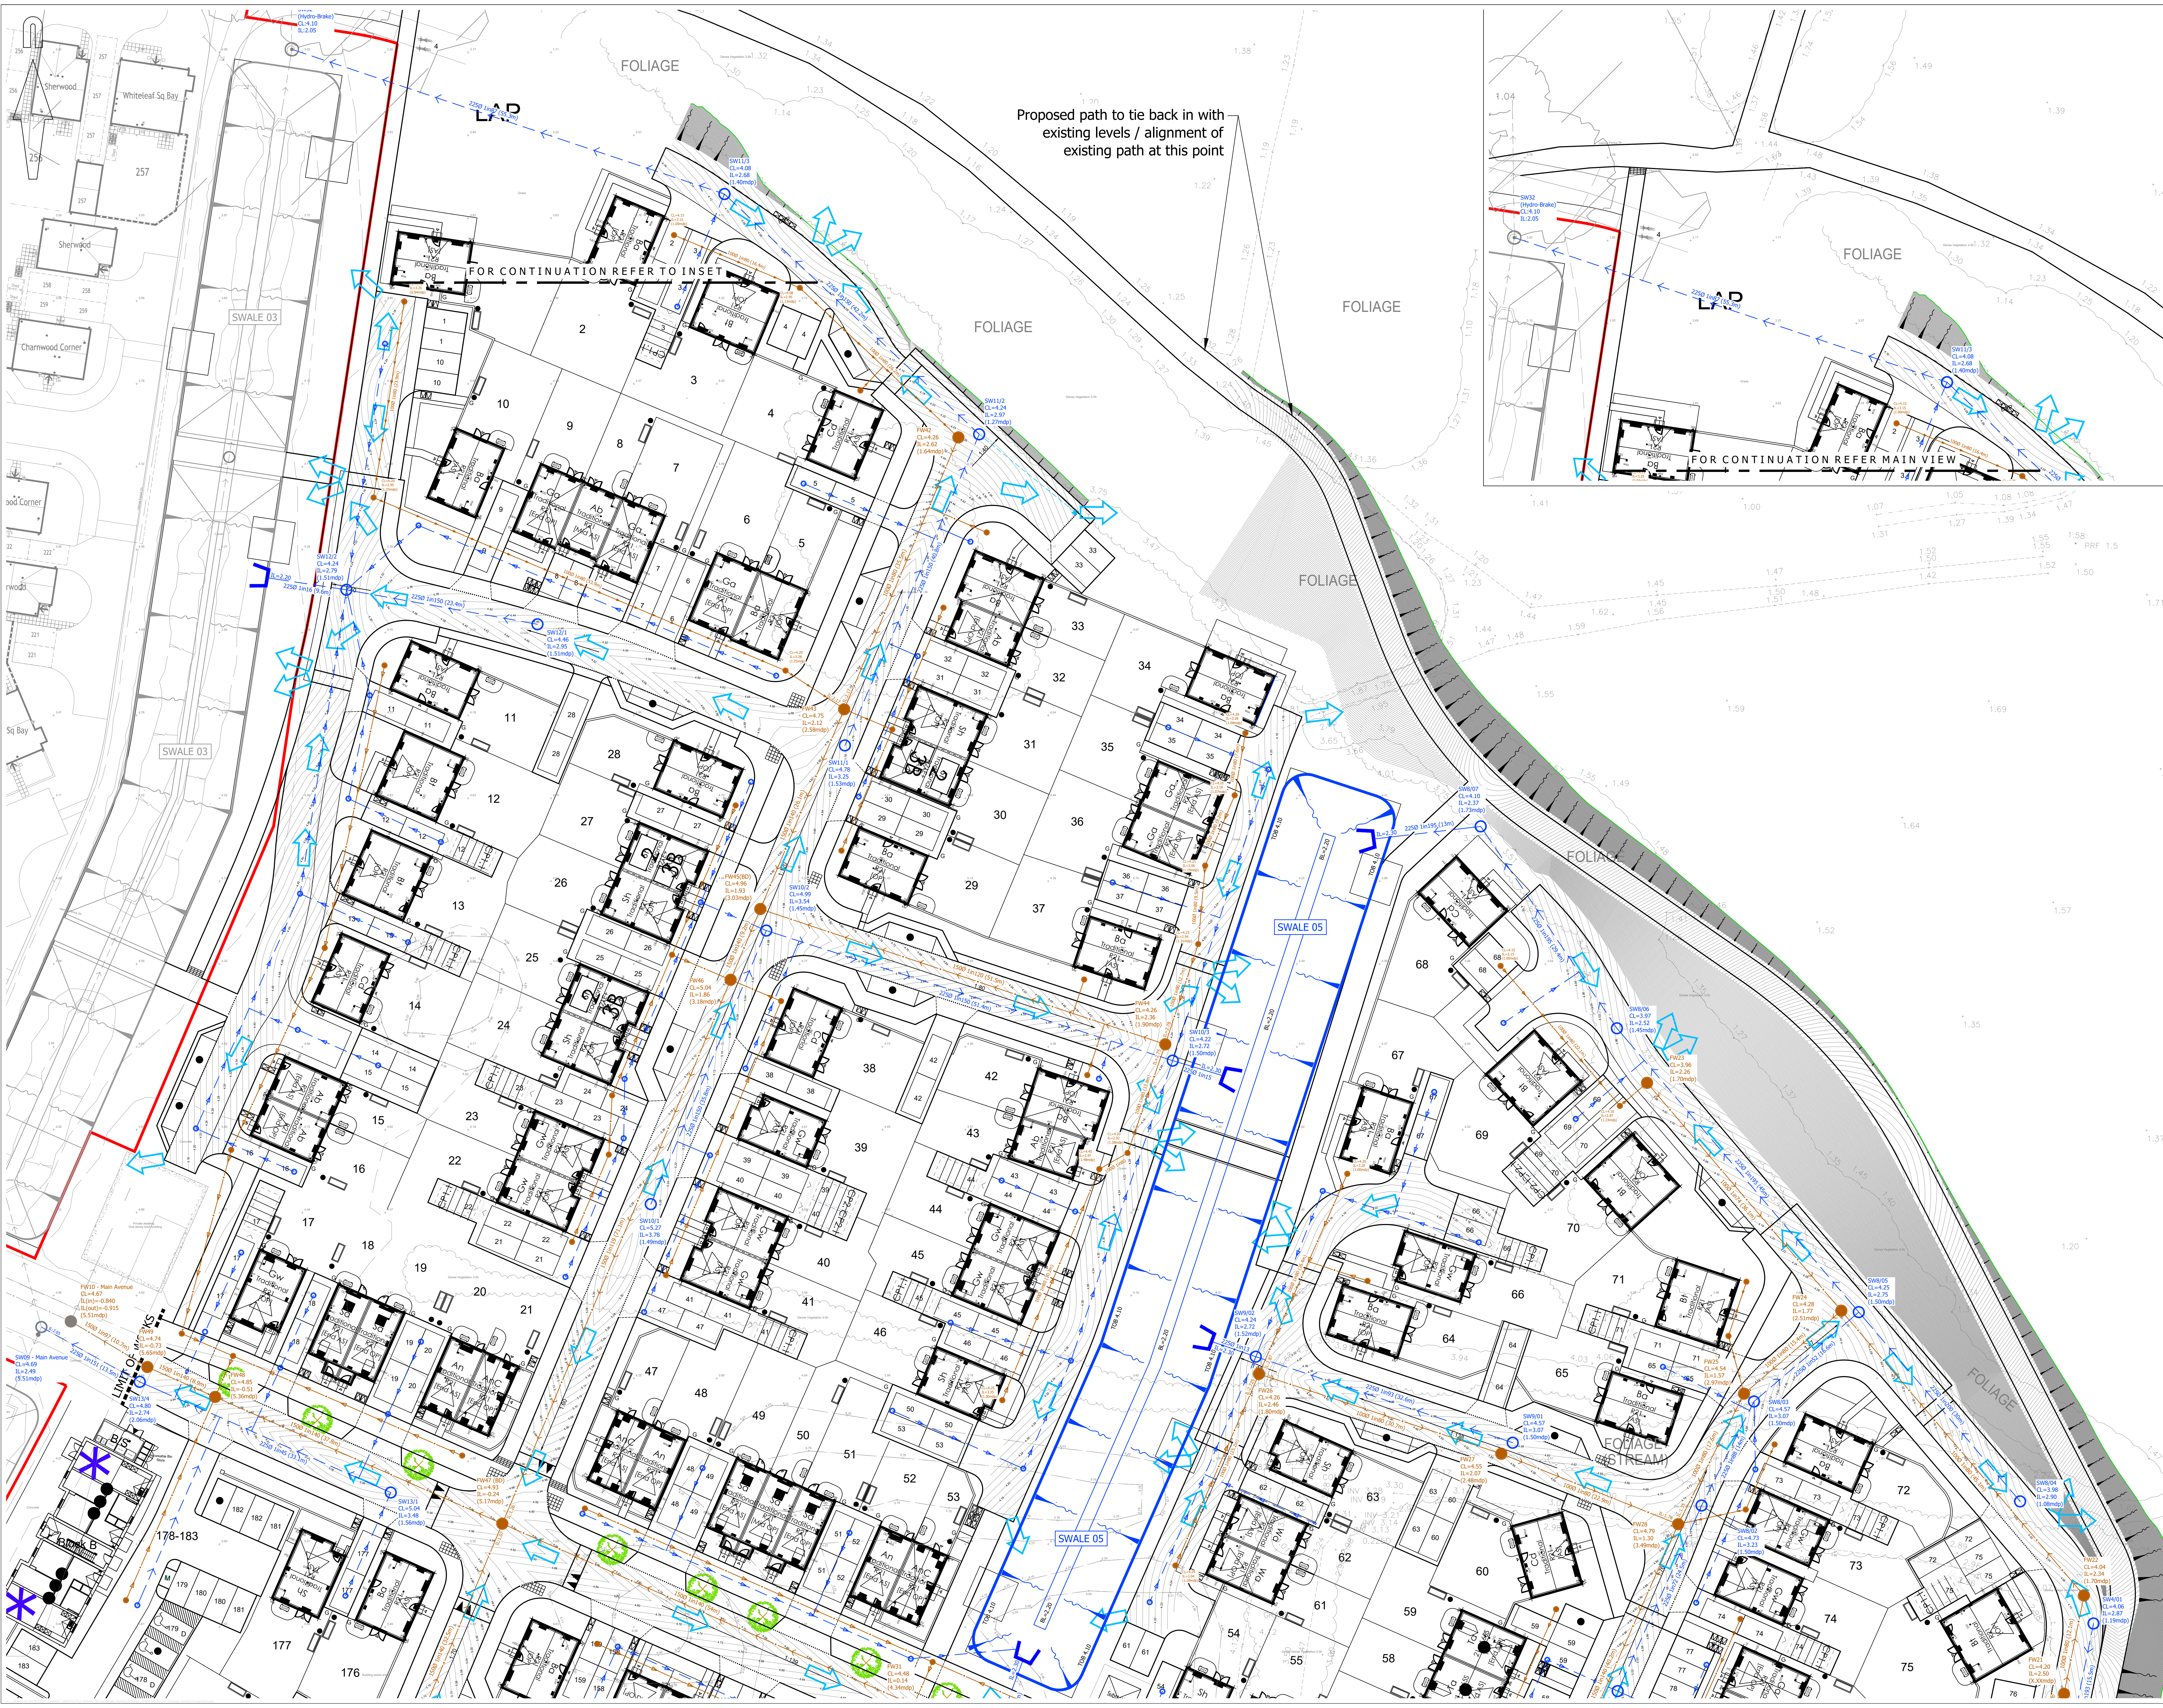

A0 ORIGINAL

© Crown copyright and database rights 2025. Ordnance Survey 600008122.

KEY

- PROPOSED SURFACE WATER SEWER AND MANHOLE
- PROPOSED SURFACE WATER FLOW CONTROL CHAMBER
- PROPOSED SURFACE WATER DRAINAGE
- PROPOSED FOUL WATER SEWER AND MANHOLE
- PROPOSED FOUL WATER DRAINAGE
- PROPOSED HEADWALL
- PROPOSED SWALE
- PROPOSED CONTOURS
- EXCEEDANCE FLOW ARROWS

NOTES:

- This drawing is not to be scaled.
- Drawing based on Persimmon Homes "Site Layout - Phase 6a - Residential - 285 units drawing reference "547_PL_1000", received on 21/04/2026.
- Based on topographic survey undertaken by Survey Solutions in November 2024, drawing reference 71849BWL5-02.
- This drawing is to be read in conjunction with all other relevant engineering and landscaping drawings. Any discrepancies are to be reported to the Engineer immediately for clarification.

KEY TO HEALTH AND SAFETY SYMBOLS

- INDICATES A RESIDUAL RISK REQUIRING A COMPULSORY ACTION.
- INDICATES A RESIDUAL RISK FOR INFORMATION.
- INDICATES A RESIDUAL RISK REQUIRING A PROHIBITIVE ACTION.
- INDICATES A RESIDUAL RISK AS A WARNING.

FOR INFORMATION

P2	Drawing updated following revised layout and comments from WSCC received on 21/04/2026. (TC)	SF	15/06/2026
P1	Initial Issue. (TC)	SF	04/12/2025

rev.	amendment	checked	date

m3 mayer brown
Mayer Brown Limited
Lion House, Oriental Road, Woking, Surrey GU24 8AR
Telephone 01483 750 558
enquiry@mayerbrown.co.uk www.mayerbrown.co.uk

client: PERSIMMON HOMES THAMES VALLEY

project: PHASE 6A LITTLEHAMPTON

scale: 1:250 drawn by: TC checked by: SF

date: JUNE 2026 cad file: 120-124.DWG

title: DRAINAGE GENERAL ARRANGEMENT (SHEET 1 OF 4)

Mayer Brown Limited jobcode: SFP/PHAMTONPARK suitability: P2

drawing number: PHLITTLEPH6A.2/121