



A0 ORIGINAL


© Crown copyright and database rights 2026. Ordnance Survey AC0000808122.

KEY

- | | |
|---|---|
|  | PROPOSED SURFACE WATER SEWER AND MANHOLE |
|  | PROPOSED SURFACE WATER FLOW CONTROL CHAMBER |
|  | PROPOSED SURFACE WATER DRAINAGE |
|  | PROPOSED FOUL WATER SEWER AND MANHOLE |
|  | PROPOSED FOUL WATER DRAINAGE |
|  | PROPOSED HEADWALL |
|  | PROPOSED SWALE |
|  | PROPOSED CONTOURS |
|  | EXCEEDANCE FLOW ARROWS |

NOTES:

1. This drawing is not to be scaled.
2. Drawing based on Persimmon Homes "Site Layout - Phase 6a - Residential - 285 units drawing reference " 547_PL_100b", received on 24/06/2026.
3. Based on topographic survey undertaken by Survey Solutions in November 2024, drawing reference 71849BWLS-02.
4. This drawing is to be read in conjunction with all other relevant engineering and landscaping drawings. Any discrepancies are to be reported to the Engineer immediately for clarification.

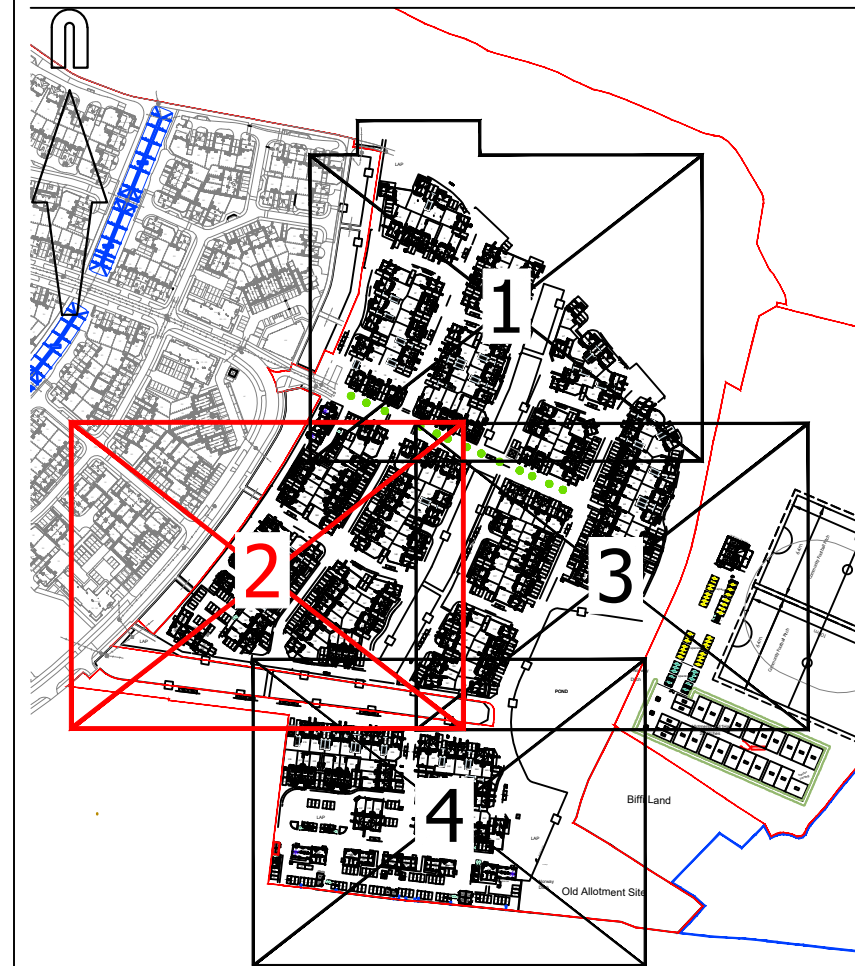

KEY TO HEALTH AND SAFETY SYMBOLS

-  INDICATES A RESIDUAL RISK REQUIRING A COMPULSORY ACTION.
-  INDICATES A RESIDUAL RISK FOR INFORMATION.
-  INDICATES A RESIDUAL RISK REQUIRING A PROHIBITIVE ACTION.
-  INDICATES A RESIDUAL RISK AS A WARNING.

FOR INFORMATION

rev.	amendment	checked	date
P2	Drawing updated following revised layout and comments from WSCC received on 22/04/2026. (TC)	SF	15/06/2026
P1	Initial Issue. (TC)	SF	04/12/2025



Mayer Brown Limited
Lion house Oriental Road Woking Surrey GU22 8AR
Telephone 01483 750 508
enquiry@mayerbrown.co.uk www.mayerbrown.co.uk

client

PERSIMMON HOMES THAMES VALLEY

project

PHASE 6A
LITTLEHAMPTON

scale

1

date

602

DRAINAGE GENERAL ARRANGEMENT
(SHEET 2 OF 4)

Mayer Brown Limited jobcode	suita
-----------------------------	-------

drawing number

PHI ITTI EPH6A 2/12

FILE REFLECTION.2/12.