



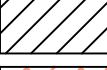
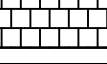
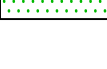
## NOTES

1. This drawing is not to be scaled.
2. Drawing based on Persimmon Homes "Site Layout - Phase 6a - Residential - 285 units drawing reference ' 547\_Pt\_100a', received on 21/04/2026.
3. Based on topographic survey undertaken by Survey Solutions in November 2024, drawing reference 71489BWS-02.
4. This drawing is to be read in conjunction with all other relevant engineering and landscaping drawings. Any discrepancies are to be reported to the Engineer immediately for clarification.

## A0 ORIGINAL

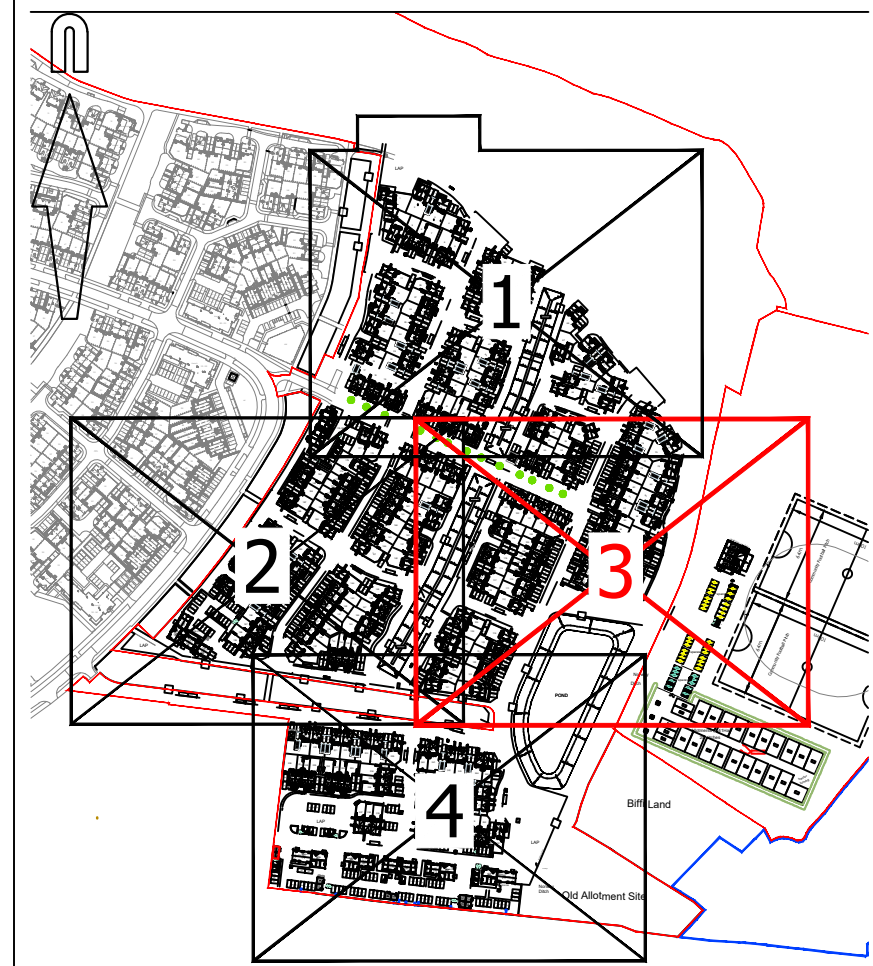
© Crown copyright and database rights 2026. Ordnance Survey AC0000606122.

### KEY

- |                                                                                     |                                                                                    |
|-------------------------------------------------------------------------------------|------------------------------------------------------------------------------------|
|  | EXISTING KERB LINE                                                                 |
|  | KERB/EDGING LINE                                                                   |
|  | DROPPED KERB                                                                       |
|  | BUFF COLOURED TACTILE PAVING                                                       |
|  | BUFF COLOURED CORDUROY PAVING                                                      |
|  | BITUMEN MACADAM CARRIAGEWAY SURFING                                                |
|  | BLOCK PAVED SHARED / PRIVATE DRIVE SURFACING LAID IN HERRINGBONE PATTERN           |
|  | BLOCK PAVED CARRIAGEWAY SURFACING LAID IN HERRINGBONE PATTERN                      |
|  | PERMEABLE BLOCK PAVED SHARED / PRIVATE DRIVE SURFACING LAID IN HERRINGBONE PATTERN |
|  | SELF BINDING GRAVEL CONSTRUCTION                                                   |
|  | BITUMEN MACADAM FOOTWAY CONSTRUCTION                                               |
|  | BITUMEN MACADAM FOOTWAY CROSSOVER TYPE 1                                           |
|  | SLAB PRIVATE FOOTWAY CONSTRUCTION                                                  |
|  | RUMBLE STRIP SURFACING LAID IN HERRINGBONE PATTERN                                 |
|  | SOFT LANDSCAPING (REFER TO LANDSCAPE ARCHITECT DRAWINGS)                           |
|  | SITE BOUNDARY                                                                      |

## KERB TYPES

- ① TYPE 0 - NO KERB
- ① TYPE 1 - HB2 - 125mm UPSTAND
- ② TYPE 2 - BN - 25mm UPSTAND
- ③ TYPE 3 - EF - FLUSH
- ④ TYPE 4 - BN - 50mm UPSTAND
- ⑤ TYPE 5 - BN - 0-6mm FLUSH
- ⑥ TYPE 6 - MARSHALLS "SPEEDCHECK" KERB (OR SIMILAR APPROVED)
- ⑦ TYPE 7 - HB2 - 100mm UPSTAND
- ⑧ TYPE 8 - CS2 - FLUSH
- ⑨ TYPE 9 - CS1 - FLUSH



KEY TO HEALTH AND SAFETY SYMBOLS

-  INDICATES A RESIDUAL RISK REQUIRING A COMPULSORY ACTION.
-  INDICATES A RESIDUAL RISK FOR INFORMATION.
-  INDICATES A RESIDUAL RISK REQUIRING A PROHIBITIVE ACTION.
-  INDICATES A RESIDUAL RISK AS A WARNING.

## FOR INFORMATION

NOT FOR CONSTRUCTION

|    |                                                                                               |    |            |
|----|-----------------------------------------------------------------------------------------------|----|------------|
| P5 | Drawing updated following revised layout and comments from WSCC received on 21/04/2026 . (TC) | SF | 15/06/2026 |
| P4 | Drawing updated. (TC)                                                                         | SF | 02/12/2025 |
| P3 | Drawing updated. (TC)                                                                         | SF | 01/12/2025 |
| P2 | Drawing updated following revised Architect's layout received on 11/11/25. (TC)               | SF | 28/11/2025 |
| P1 | Initial Issue. (GB)                                                                           | TC | 02/06/2025 |

| rev. | amendment | checked | date |
|------|-----------|---------|------|
|------|-----------|---------|------|



**Mayer Brown Limited**  
Lion house Oriental Road Woking Surrey GU22 8AR  
Telephone 01483 750 508  
enquiry@mayerbrown.co.uk [www.mayerbrown.co.uk](http://www.mayerbrown.co.uk)

PERSIMMON HOMES THAMES VALLEY

project

PHASE 6A  
LITTLEHAMPTON

|                   |                     |                  |
|-------------------|---------------------|------------------|
| scale<br>1:250    | drawn by<br>GB      | checked by<br>SF |
| date<br>JUNE 2026 | cad file<br>133.DWG |                  |

title

SURFACE TREATMENTS  
(SHEET 3 OF 4)

|                             |             |          |
|-----------------------------|-------------|----------|
| Mayer Brown Limited jobcode | suitability | revision |
| SF/PHHAMTONPARK             | -           | P5       |

drawing number  
PHLITTLEPH6A.2/133