



A0 ORIGINAL

© Crown copyright and database rights 2026. Ordnance Survey A10006581

KEY


- | | |
|---|--|
|  | EXISTING KERB LINE |
|  | KERB/EDGING LINE |
|  | DROPPED KERB |
|  | BUFF COLOURED TACTILE PAVING |
|  | BUFF COLOURED CORDUROY PAVING |
|  | BITUMEN MACADAM CARRIAGEWAY SURFACING |
|  | BLOCK PAVED SHARED / PRIVATE DRIVE SURFACING LAID IN HERRINGBONE PATTERN |
|  | BLOCK PAVED CARRIAGEWAY SURFACING LAID IN HERRINGBONE PATTERN |
|  | BITUMEN MACADAM FOOTWAY CONSTRUCTION |
|  | BITUMEN MACADAM FOOTWAY CROSSOVER TYPE 1 |
|  | SLAB PAVING FOOTWAY CONSTRUCTION |
|  | RUMBLE STRIP SURFACING LAID IN HERRINGBONE PATTERN |
|  | SOFT LANDSCAPING (REFER TO LANDSCAPE ARCHITECTURE DRAWINGS) |

KERB TYPES

- | | |
|---|---|
| ⑩ | TYPE 0 - NO KERB |
| ① | TYPE 1 - HB2 - 125mm UPSTAND |
| ② | TYPE 2 - BN - 25mm UPSTAND |
| ③ | TYPE 3 - EF - FLUSH |
| ④ | TYPE 4 - BN - 50mm UPSTAND |
| ⑤ | TYPE 5 - BN - 0-6mm FLUSH |
| ⑥ | TYPE 6 - MARSHALLS 'SPEEDCHECK'
APPROVED |
| ⑦ | TYPE 7 - HB2 - 100mm UPSTAND |
| ⑧ | TYPE 8 - CS2 - FLUSH |
| ⑨ | TYPE 9 - CS1 - FLUSH |

NOTES:

1. This drawing is not to be scaled.
2. Drawing based on Persimmon Homes "Site Layout - Phase 6a - Residential - 285 units drawing reference "547_PL_100a", received on 21/04/2026.
3. Based on topographic survey undertaken by Survey Solutions in November 2024, drawing reference 71849BWL5-02.
4. This drawing is to be read in conjunction with all other relevant engineering and landscaping drawings. Any discrepancies are to be reported to the Engineer immediately for clarification.

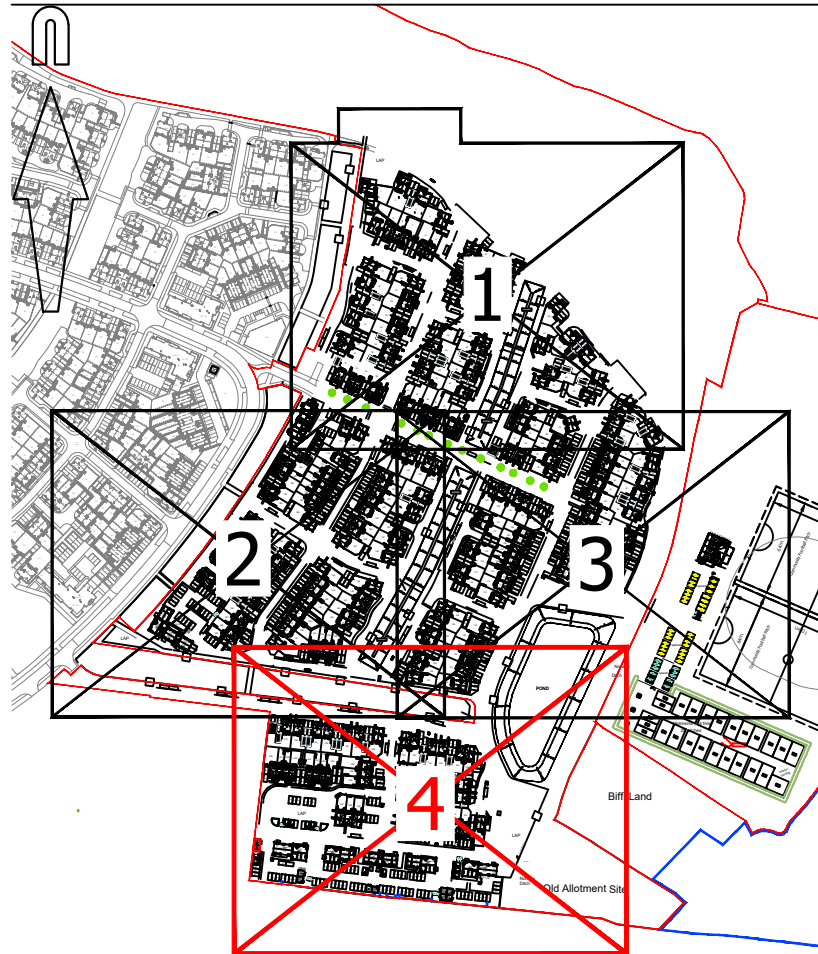

KEY TO HEALTH AND SAFETY SYMBOLS

- | | |
|---|---|
|  | INDICATES A RESIDUAL RISK REQUIRING A COMPULSORY ACTION. |
|  | INDICATES A RESIDUAL RISK FOR INFORMATION. |
|  | INDICATES A RESIDUAL RISK REQUIRING A PROHIBITIVE ACTION. |
|  | INDICATES A RESIDUAL RISK AS A WARNING. |

FOR INFORMATION

NOT FOR CONSTRUCTION			
P5	Drawing updated following revised layout and comments from WSSC received on 21/04/2026. (TC)	SF	15/06/26
P4	Drawing updated. (TC)	SF	02/12/26
P3	Drawing updated. (TC)	SF	01/12/26
P2	Drawing updated following revised Architect's layout received on 11/11/25. (TC)	SF	28/11/26
P1	Initial Issue. (GB)	ITC	02/06/26

rev.	amendment	checked	date
------	-----------	---------	------



Mayer Brown Limited
Lion House, Oriental Road, Woking, Surrey GU22 8AL
Telephone 01483 750 508
enquiry@mayerbrown.co.uk www.mayerbrown.co.uk

client

PERSIMMON HOMES THAMES VALLEY

projec

PHASE 6A
LITTLEHAMPTON

scale

1

date
JUNE 2026

title

SURFACE TREATMENTS
(SHEET 4 OF 4)

Mayer Brown Limited jobcode	suitability	revision
SF/PHHAMTONPARK	-	P5

drawing number

PHLITTLEPH6A.2/134