LEGEND - WALL FINISHES

- Buff Stock Brick (B1)
- Red Multi Brick (B2)
- Red Multi Brick (B3)
- Multi Stock Brick (B4)
- Detail Brick
  Projecting String Brick course; Headers; Cills .
  - to be as main facing brick type.
- Contrasting Detail Brick
  Projecting String / Dentil Brick course; Headers; Cills.
  - see Materials Palette for brick type.
- RECONSTITUTED STONE
  Stone Headers / Stone Cills / Stone Detailing /
  Stone Banding / Stone Coping
  - Portland Stone colour (S)
- RENDER
  KRend
  Antique White (R1)
- Vertical Tile Hanging
  Flanders (T)
- Flint
  (F)
- Projecting Brick Plinth
  brick to be as per main facing brick
- Weatherboard Cladding
  Grey Green (WB1)
- Weatherboard Cladding
  Blue Grey (WB3)
- RENDER
  Antique White (R1)
- W DG B GG SG
  Door Colours:
  White; Dark Grey; Black; Grey Green or Slate Grey
- Chimney Locations

LEGEND - ROOF FINISHES

- TILEWORKS Duo TLE
  Contemprary Interlocking Tile
  Grey (D2)
- WIENERBERGER
  Humber Plain Clay Roof Tile
  Tuscan (D3)
- WIENERBERGER
  Humber Plain Clay Roof Tile
  Natural Red (D4)
- WIENERBERGER
  Humber Plain Clay Roof Tile
  Flanders (D5)

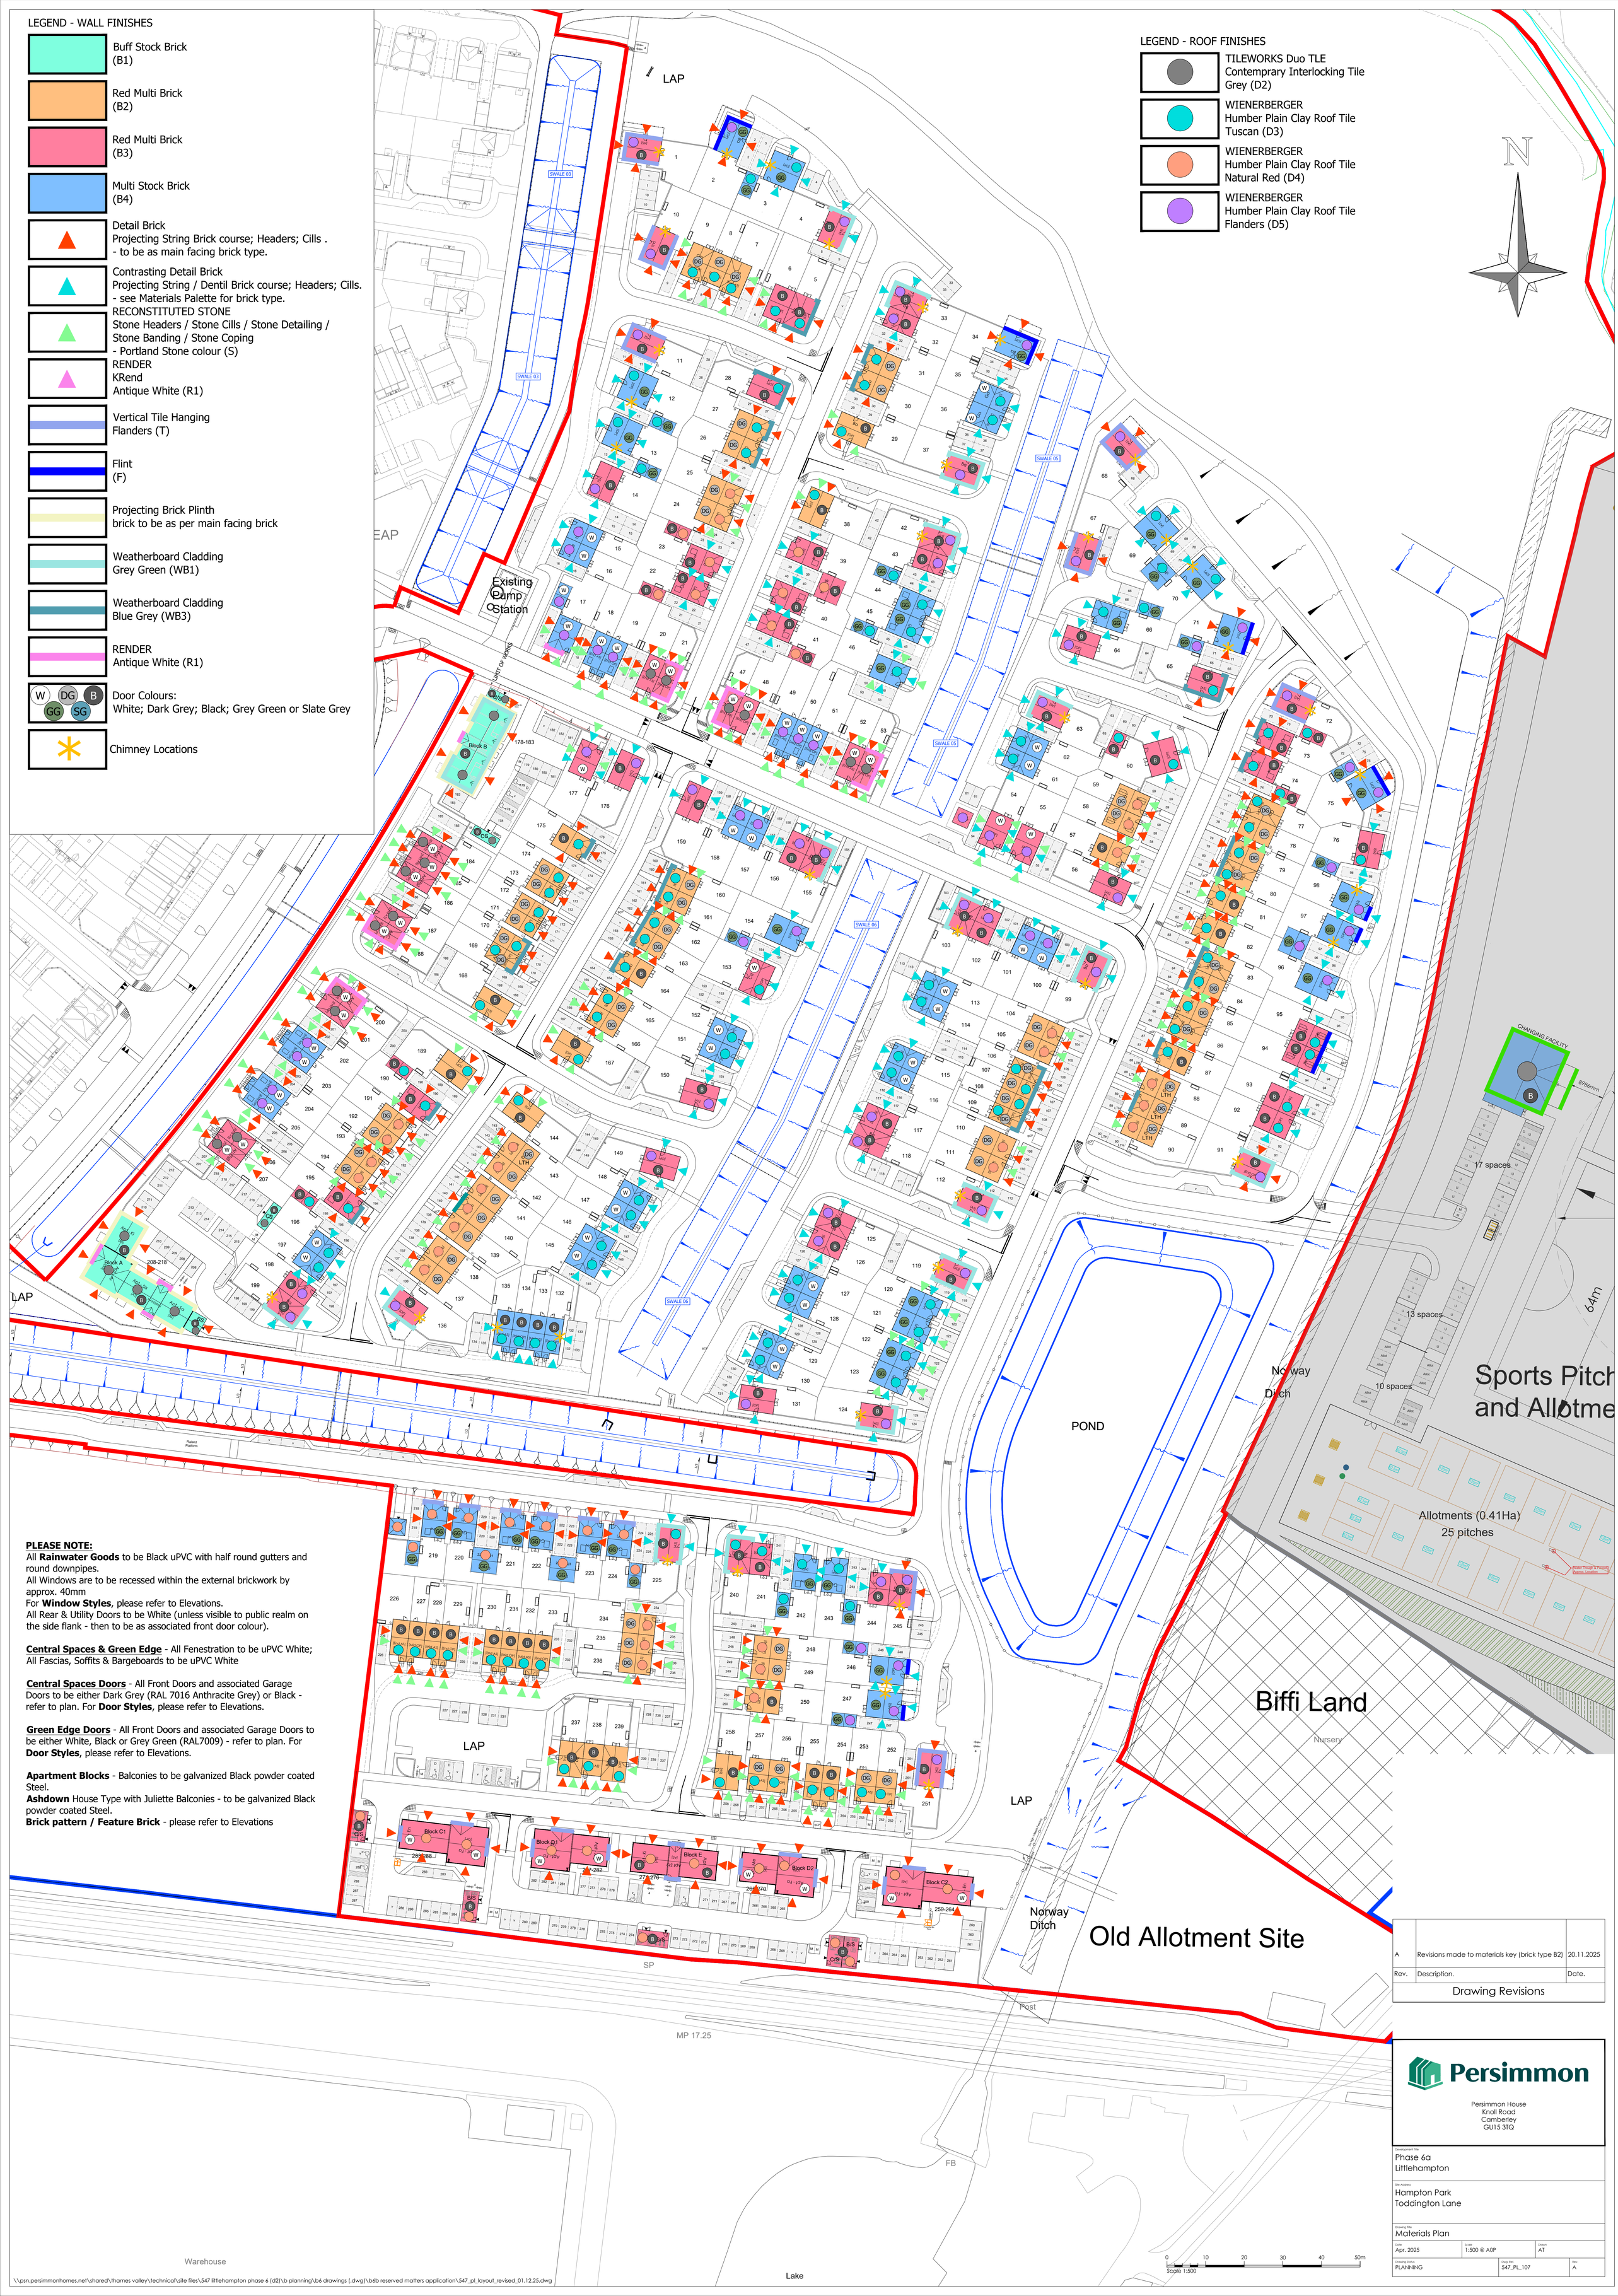

PLEASE NOTE:
All **Rainwater Goods** to be Black uPVC with half round gutters and round downpipes.
All Windows are to be recessed within the external brickwork by approx. 40mm
For **Window Styles**, please refer to Elevations.
All Rear & Utility Doors to be White (unless visible to public realm on the side flank - then to be as associated front door colour).

Central Spaces & Green Edge - All Fenestration to be uPVC White; All Fascias, Soffits & Bargeboards to be uPVC White

Central Spaces Doors - All Front Doors and associated Garage Doors to be either Dark Grey (RAL 7016 Anthracite Grey) or Black - refer to plan. For **Door Styles**, please refer to Elevations.

Green Edge Doors - All Front Doors and associated Garage Doors to be either White, Black or Grey Green (RAL7009) - refer to plan. For **Door Styles**, please refer to Elevations.

Apartment Blocks - Balconies to be galvanized Black powder coated Steel.
Ashdown House Type with Juliette Balconies - to be galvanized Black powder coated Steel.
Brick pattern / Feature Brick - please refer to Elevations

Rev.	Description.	Date.
A	Revisions made to materials key (brick type B2)	20.11.2025

Drawing Revisions

Persimmon

Persimmon House
Knoll Road
Camberley
GU15 3TQ

Development Title
Phase 6a
Littlehampton

Site Address
Hampton Park
Toddington Lane

Drawing Title
Materials Plan

Date	Scale	Drawn
Apr. 2025	1:500 @ A0P	AT

Drawing Status	Dwg. Ref.	Rev.
PLANNING	547_PL_107	A

\\psn.persimmonhomes.net\shared\thames valley\technical\site files\547 littlehampton phase 6 (d2)\b planning\b6 drawings (.dwg)\b6b reserved matters application\547_pl_layout_revised_01.12.25.dwg