


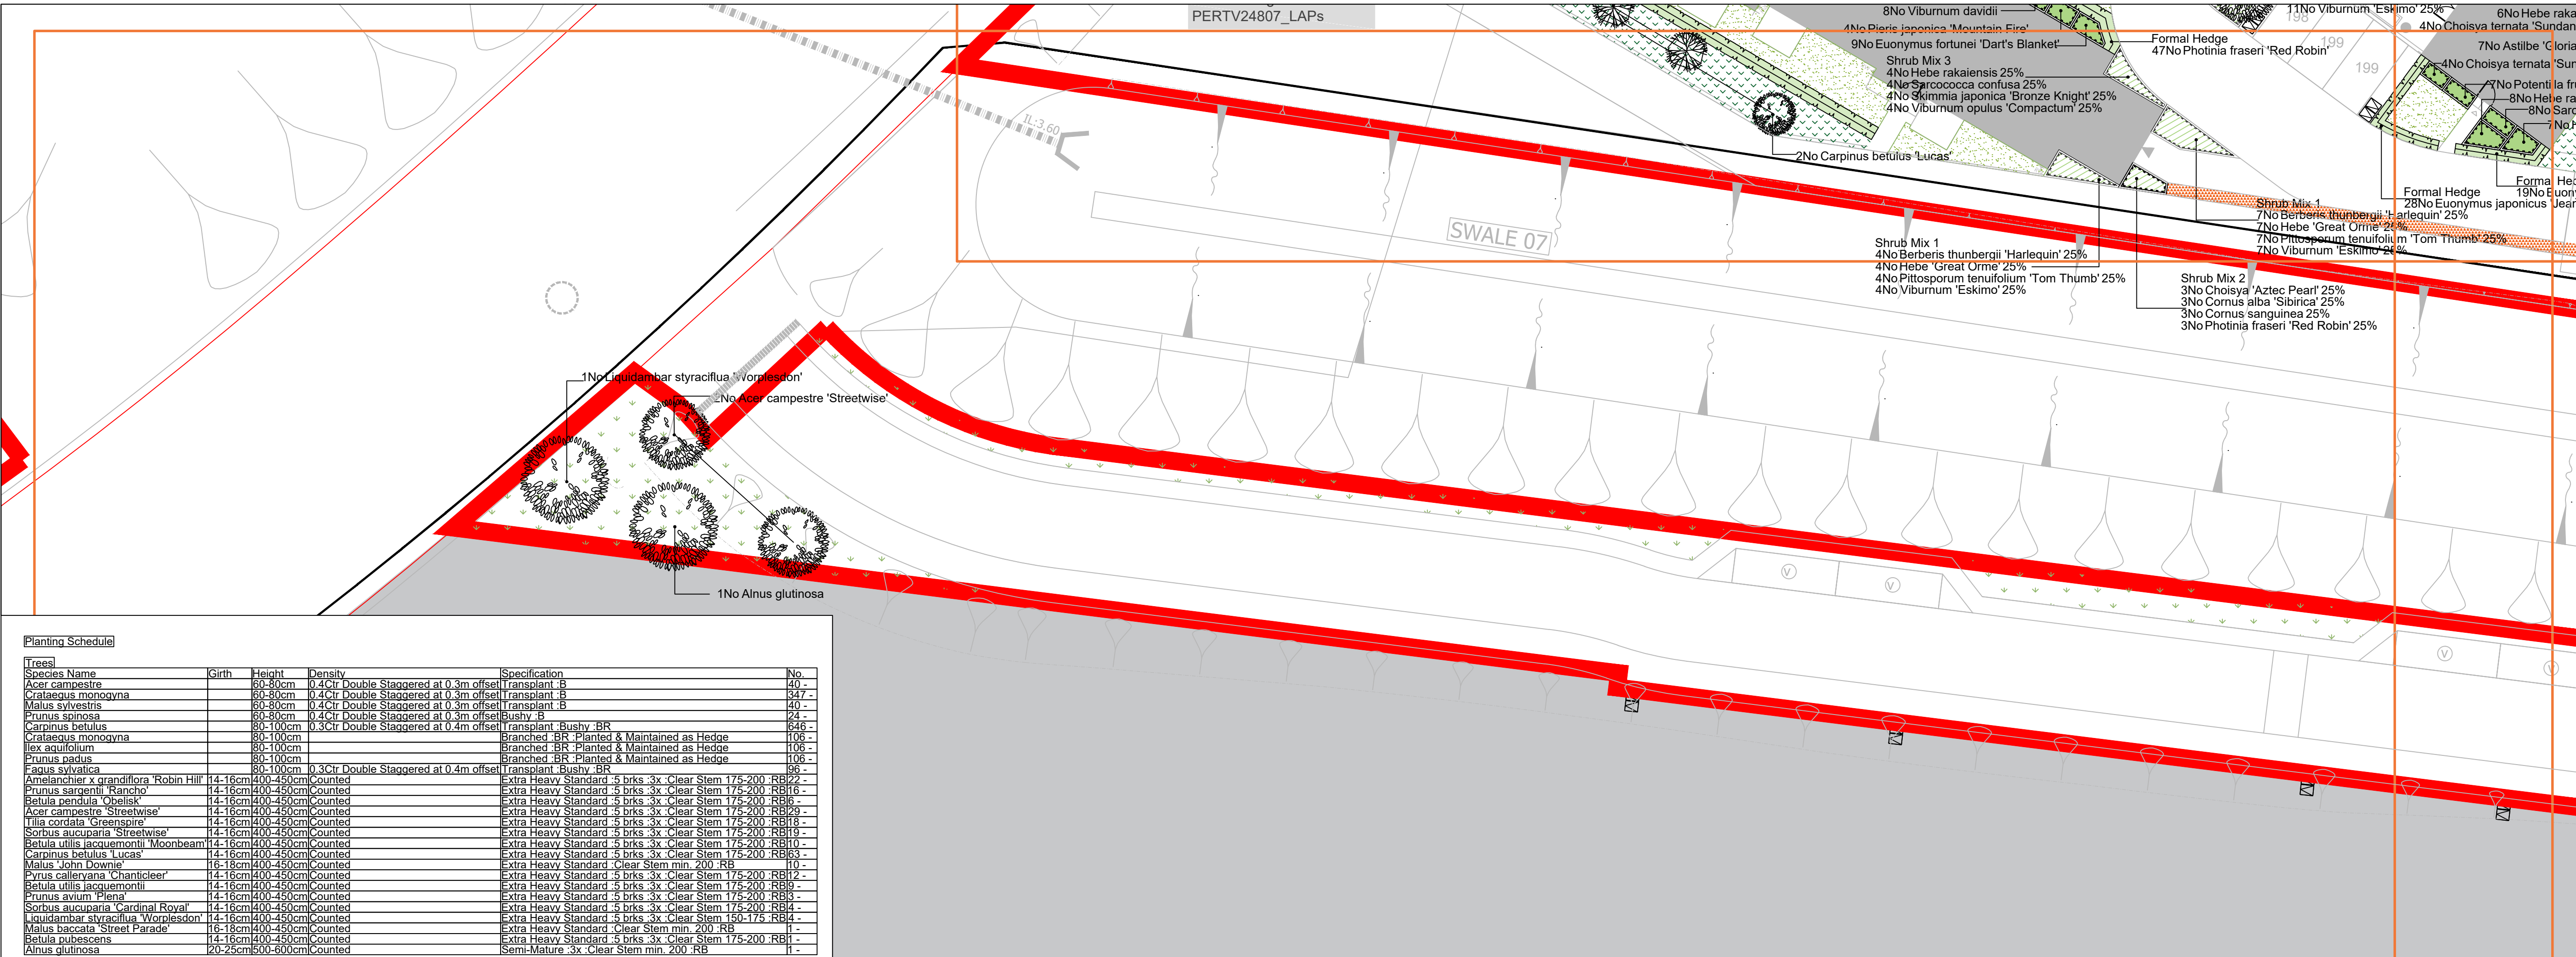

Planting Schedule

Trees					
Species Name	Girth	Height	Density	Specification	No.
Acer campestre		60-80cm	0.4Ctr Double Staggered at 0.3m offset	Transplant - B	40 -
Crataegus monogyna		60-80cm	0.4Ctr Double Staggered at 0.3m offset	Transplant - B	347 -
Malus sylvestris		60-80cm	0.4Ctr Double Staggered at 0.3m offset	Transplant - B	40 -
Prunus spinosa		60-80cm	0.4Ctr Double Staggered at 0.3m offset	Bushy - B	24 -
Carpinus betulus		80-100cm	0.3Ctr Double Staggered at 0.4m offset	Transplant - Bushy - BR	846 -
Crataegus monogyna		80-100cm		Branched - BR - Planted & Maintained as Hedge	106 -
Ilex aquifolium		80-100cm		Branched - BR - Planted & Maintained as Hedge	106 -
Prunus padus		80-100cm		Branched - BR - Planted & Maintained as Hedge	106 -
Fagus sylvatica		80-100cm	0.3Ctr Double Staggered at 0.4m offset	Transplant - Bushy - BR	86 -

Shrubs					
Species Name	Height	Pot Size	Specification	Density	No.
Abelia grandiflora 'Compacta'	40-50cm	5L	Bushy - 4 brks - C	2/m ²	56 -
Berberis thunbergii 'Atropurpurea Nana'	40-50cm	5L	Branched - 4 brks - C	4/m ²	172 -
Berberis thunbergii 'Harlequin'	40-50cm	5L	Branched - 5 breaks	3/m ²	169 -
Brachyotites 'Sunshine'	30-40cm	3L	Branched - 4 brks - C	2/m ²	109 -
Choisya 'Aztec Pearl'	40-50cm	5L	Bushy - C	3/m ²	157 -
Choisya 'Aztec Pearl'	40-50cm	5L	Bushy - C	3/m ²	16 -
Choisya 'Aztec Pearl'	30-40cm	3L	Bushy - 5/6 brks - C	2/m ²	44 -
Choisya ternata 'Sundana'	40-50cm	5-7.5L	Bushy - 5 brks - C	2/m ²	83 -
Cistus corbariensis	40-50cm	5-7.5L	Bushy - 5/6 brks - C	2/m ²	53 -
Cornus alba 'Sibirica'	40-50cm	5L	Bushy - C	3/m ²	157 -
Cornus alba 'Sibirica'	40-50cm	5L	Branched - 4 brks - C	2/m ²	89 -
Cornus kousa var. chinensis	150-175cm	15-20L	Bushy - C	Counted	24 -
Cornus sanguinea	60-80cm		Bushy - B	0.4Ctr Double Staggered at 0.3m offset	40 -
Cornus sanguinea	60-80cm		1+1 - Branched - 3 brks - BR	172 -	
Cornus sanguinea	40-50cm	5L	Branched	3/m ²	157 -
Cornus sanguinea	80-100cm		Branched - BR - Planted & Maintained as Hedge	142 -	
Cornus stolonifera 'Flaviramea'	60-80cm	3L	Branched - 4 brks - C	2/m ²	86 -
Cornus stolonifera 'Kelsey Gold'	40-50cm	5L	Several shoots - 5 brks - C	3/m ²	115 -
Corylus avellana	60-80cm		Bushy - B	0.4Ctr Double Staggered at 0.3m offset	117 -
Escallonia 'Apple Blossom'	40-50cm	3L	Branched - BR - Planted & Maintained as Hedge	106 -	
Escallonia 'Donard Radiance'	40-50cm	3L	Bushy - 5 brks - C	0.4Ctr Double Staggered at 0.3m offset	1961 -
Euonymus fortunei 'Coloratus'	40-50cm	3L	Bushy - 3 brks - C	4/m ²	2269 -
Euonymus fortunei 'Varia's Blanket'	20-30cm	3L	Bushy - 2 brks - C	80 -	
Euonymus fortunei 'Emerald n' Gold'	20-30cm	3L	Bushy - 5/7 brks - C	40 -	
Euonymus jap. Micro. Albovariegatus'	20-30cm	3L	Bushy - 7 brks - C	3/m ²	147 -
Euonymus japonicus 'Jean Hugues'	40-50cm	3L	Bushy - 5 brks - C	0.3Ctr	112 -
Euonymus japonicus 'Jean Hugues'	30-40cm	3L	Bushy - 5 brks - C	0.3Ctr Double Staggered at 0.4m offset	848 -
Griselinia littoralis	40-50cm	3L	Bushy - 3 brks - C	0.3Ctr Double Staggered at 0.4m offset	249 -
Hebe 'Chamaeagne'	40-50cm	3L	Bushy - C	201 -	
Hebe 'Great Orme'	30-40cm	3L	Bushy - 3 brks - C	3/m ²	237 -
Hebe 'Great Orme'	30-40cm	3L	Branched - 5 breaks	169 -	
Hebe 'Green Globe'	30-40cm	3L	Bushy - 5/7 brks - C	5/m ²	86 -
Hebe albicans 'Red Edge'	20-30cm	5L	Bushy - 7 brks - C	111 -	
Hebe rakaiensis	20-30cm	5-7.5L	Bushy - 7 brks - C	215 -	
Hebe rakaiensis	20-30cm	5L	Bushy - 5 brks - C	3/m ²	83 -
Hydrangea macrophylla 'Altona'	40-50cm	5L	Branched - 5 brks - C	2/m ²	67 -
Hydrangea macrophylla 'Zebra'	30-40cm	3L	Branched - 3 brks - C	3/m ²	137 -
Hydrangea paniculata	40-50cm	3L	Bushy - C	113 -	
Hypericum 'Hidcote'	30-40cm	3L	Bushy - 5 brks - C	3/m ²	113 -
Ilex aquifolium	20-30cm	2L	Bushy - C	0.4Ctr Double Staggered at 0.3m offset	17 -
Lavandula angustifolia 'Hidcote'	30-40cm	5L	Bushy - C	20 -	
Lavandula angustifolia 'Hidcote'	20-30cm	5L	Bushy - 7 brks - C	111 -	
Lavandula angustifolia 'Hidcote'	30-40cm	5-7.5L	Bushy - 6/8 brks - C	2/m ²	100 -
Lavandula intermedia 'Alba'	15-20cm	2L	Bushy - 5 brks - C	4/m ²	47 -
Loustrum vulgare	60-80cm		1+1 - Branched - 3 brks - BR	107 -	
Loncera nitida 'Lemon Beauty'	40-50cm	5-7.5L	Bushy - 5 brks - C	2/m ²	60 -
Loncera nitida 'May Green'	40-50cm	5-7.5L	Bushy - 5 brks - C	2/m ²	101 -
Loncera pileata 'Moss Green'	30-40cm	3L	Bushy - 6/8 brks - C	22 -	
Olearia haastii	40-50cm	5-7.5L	Bushy - 5 brks - C	2/m ²	25 -
Pachysandra terminalis 'Green Carpet'	20-30cm	5L	Bushy - 7 brks - C	103 -	
Pachysandra terminalis 'Green Carpet'	20-30cm	2L	Several shoots - 6/8 brks - C	4/m ²	103 -
Perovskia 'Blue Spire'	20-30cm	2L	Bushy - 3 brks - C	4/m ²	107 -
Philadelphus 'Belle Etoile'	30-40cm	3L	Branched - 4 brks - C	3/m ²	195 -
Philadelphus 'Mantleau d'Hermine'	40-50cm	3L	Branched - 4 brks - C	3/m ²	120 -
Photinia fraseri 'Red Robin'	40-50cm	5L	Bushy - C	3/m ²	157 -
Photinia fraseri 'Red Robin'	40-50cm	5-7.5L	Branched - 5/6 brks - C	0.4Ctr Double Staggered at 0.4m offset	1421 -
Pieris 'Flaming Silver'	40-50cm	5L	Bushy - 5 brks - C	2/m ²	126 -
Pieris japonica 'Mountain Fire'	40-50cm	5-7.5L	Bushy - 5/6 brks - C	2/m ²	36 -
Pittosporum tenuifolium 'Golf Ball'	20-30cm	5L	Bushy - 5 brks - C	3/m ²	243 -
Pittosporum tenuifolium 'Tom Thumb'	30-40cm	5L	Bushy - 5 brks - C	3/m ²	268 -
Pittosporum tenuifolium 'Tom Thumb'	40-50cm	5L	Branched - 5 breaks	169 -	
Potentilla fruticosa 'Abbotswood'	30-40cm	5L	Bushy - 5/6 brks - C	4/m ²	836 -
Potentilla fruticosa 'Tangerine'	30-40cm	5L	Bushy - 5/6 brks - C	4/m ²	83 -
Prunus laurocerasus 'Otto Luyken'	30-40cm	5L	Bushy - 5/6 brks - C	4/m ²	86 -
Prunus spinosa	80-100cm		Branched - BR - Planted & Maintained as Hedge	159 -	
Ribes sanguineum 'King Edward VII'	40-50cm	5L	Bushy - C	106 -	
Rosa chinensis	80-100cm		Branched - BR - Planted & Maintained as Hedge	106 -	
Rosmarinus off. 'Miss Jessop's Upright'	30-40cm	5L	Bushy - 5/6 brks - C	4/m ²	138 -
Sarcococca confusa	30-40cm	5L	Bushy - 5/6 brks - C	4/m ²	610 -
Sarcococca confusa	30-40cm	5-7.5L	Bushy - 7 brks - C	215 -	
Sarcococca hookerana digv. 'Purple Stem'	30-40cm	5L	Bushy - 5/6 brks - C	4/m ²	85 -
Skimmia confusa 'Kew Green'	30-40cm	5L	Bushy - 5/6 brks - C	4/m ²	132 -
Skimmia confusa 'Kew Green'	30-40cm	5L	Bushy - 4 brks - C	4/m ²	48 -
Skimmia japonica 'Bronze Knight'	30-40cm	5L	Bushy - 4 brks - C	215 -	
Skimmia japonica 'Fragrans'	30-40cm	5L	Bushy - 4 brks - C	479 -	
Viburnum 'Eskimo'	30-40cm	5L	Bushy - 4 brks - C	4/m ²	264 -
Viburnum 'Eskimo'	30-40cm	5L	Branched - 5 breaks	169 -	
Viburnum davidii	30-40cm	3L	Bushy - 4 brks - C	4/m ²	169 -
Viburnum lantana	40-50cm		Bushy - B	0.4Ctr Double Staggered at 0.3m offset	40 -
Viburnum lantana	60-80cm		1+1 - Branched - 3 brks - BR	178 -	
Viburnum opulus	40-50cm		Bushy - B	0.4Ctr Double Staggered at 0.3m offset	178 -
Viburnum opulus	60-80cm		1+1 - Branched - 3 brks - BR	178 -	
Viburnum opulus	80-100cm		Branched - BR - Planted & Maintained as Hedge	159 -	
Viburnum opulus 'Compactum'	40-50cm	3L	Bushy - 4 brks - C	215 -	
Weigela 'Mont Blanc'	40-50cm	3L	Bushy - C	3/m ²	140 -

Climbers					
Species Name	Height	Pot Size	Specification	Density	No.
Hydrangea petiolaris	60-100cm	10L	Several Shoots - Framed	Counted	7 -
Jasminum officinale grandiflora	80-100cm	5-7.5L	Several Shoots - Framed	Counted	3 -
Loncera japonica 'Hall's Prolific'	80-100cm	10L	Several Shoots - Framed	Counted	3 -
Loncera percydnerum	60-80cm	5L	Several Shoots - 2/3 brks - Canes	Counted	12 -
Loncera percydnerum 'Harlequin'	80-100cm	5-7.5L	Several Shoots - Framed	Counted	7 -

Herbaceous					
Species Name	Height	Pot Size	Specification	Density	No.
Astilbe 'Gloria'	2L	Full Pot - C	14/m ²	1205 -	

Wildflowers					
Species Name	Specification	Density	No.		
Prunella vulgaris	C	1/m ²	66 -		

Marginal / Aquatics					
Species Name	Pot Size	Specification	Density	No.	
Carex buchananii	1L	C	1/m ²	44 -	
Carex cornana 'Bronze'	2L	Full Pot	5/m ²	849 -	
Carex testacea	2L	Full Pot	5/m ²	172 -	
Phragmites australis	3-3.5L	C	1/m ²	128 -	

Grasses					
Species Name	Height	Pot Size	Specification	Density	No.
Carex buchananii	2L	Full Pot	5/m ²	96 -	
Carex cornana 'Bronze'	2L	Full Pot	5/m ²	849 -	
Carex testacea	2L	Full Pot	5/m ²	172 -	
Deschampsia cespitosa 'Goldtau'	3L	Full Pot	3/m ²	76 -	

SPECIFICATION
All works generally, to comply with the written Soft Landscape Specification.

NOTES:
NOT FOR CONSTRUCTION, FOR PLANNING PURPOSES ONLY

Legend

- Existing trees to be retained and protected during construction
- Proposed tree planting within soft landscape. See detail on sheet 1
- Proposed specimen shrub planting to receive short angular staking on half standards with expandable tree ties. Irrigation tubing to root system as required
- Proposed climbing plants to be trained up adjacent wall/ fence/pergola with galvanised wires and hook set 250mm apart with support canes removed prior to planting
- Proposed hedge planting to be planted in a double staggered row 400mm apart and at 300mm centres in each row. To be maintained at 1m height
- Proposed mixed native hedge planting to be planted in groups of 5-7no. of each species and as above
- Proposed shrub planting to receive 75mm bark mulch after planting operations
- Proposed decorative mix shrub planting to be planted in groups of 5-7no. of each species and as above
- Proposed grass areas to receive good quality amenity grass turves laid in line with good horticultural practices
- Proposed meadow mix, to be seeded with EM3 special general purpose mix as supplied by Emorsgate Seed and sown at 4 grams per msq, or equivalent
- Proposed Flowering Lawn, to be seeded with EL1 Flowering lawn mixture as supplied by Emorsgate Seed and sown at 4 grams per msq, or equivalent
- Existing ditch vegetation to be retained, bare patches to be planted with Marginal mix at 1/msq
- Proposed areas of angular chippings for top dressing. Laid over a weed proof membrane
- Pond with some permanent water
- Proposed marginal planting mix
- Cut lines
- Planting Schedule located on sheet 7



A	12.06.26	Revised Layout	RH
Rev	Date	Details	Drawn



HEAD OFFICE
Rodbourne Rail Business Centre, Grange Lane,
Malmesbury, SN16 0ES
Tel: 01666 825646

4 & 5 The Old Mill, Fry's Yard, Bridge Street,
Cradleford, GU7 1HP
Tel: 01483 425714

Suite 6, Crescent House, Yonge Close,
Eastleigh, SO50 9SX
Tel: 02382 026500

email: mail@acdenv.co.uk
www.acdenv.co.uk



scheme: Hampton Park
Littlehampton
client: Persimmon Thames Valley
drawing: Soft Landscape Proposals - 6A
date: November 2025
scale: 1:200@A1
drawing no: PERTV24807 13 - Sheet 7 of 11
drawn: JO checked: RH

Copyright of ACD Environmental Ltd. All rights described in Chapter IV of the Copyright, Designs and Patents Act 1988 have been generally asserted. 2011. Copyright of this plan remains with ACD until all fees have been paid in full.