


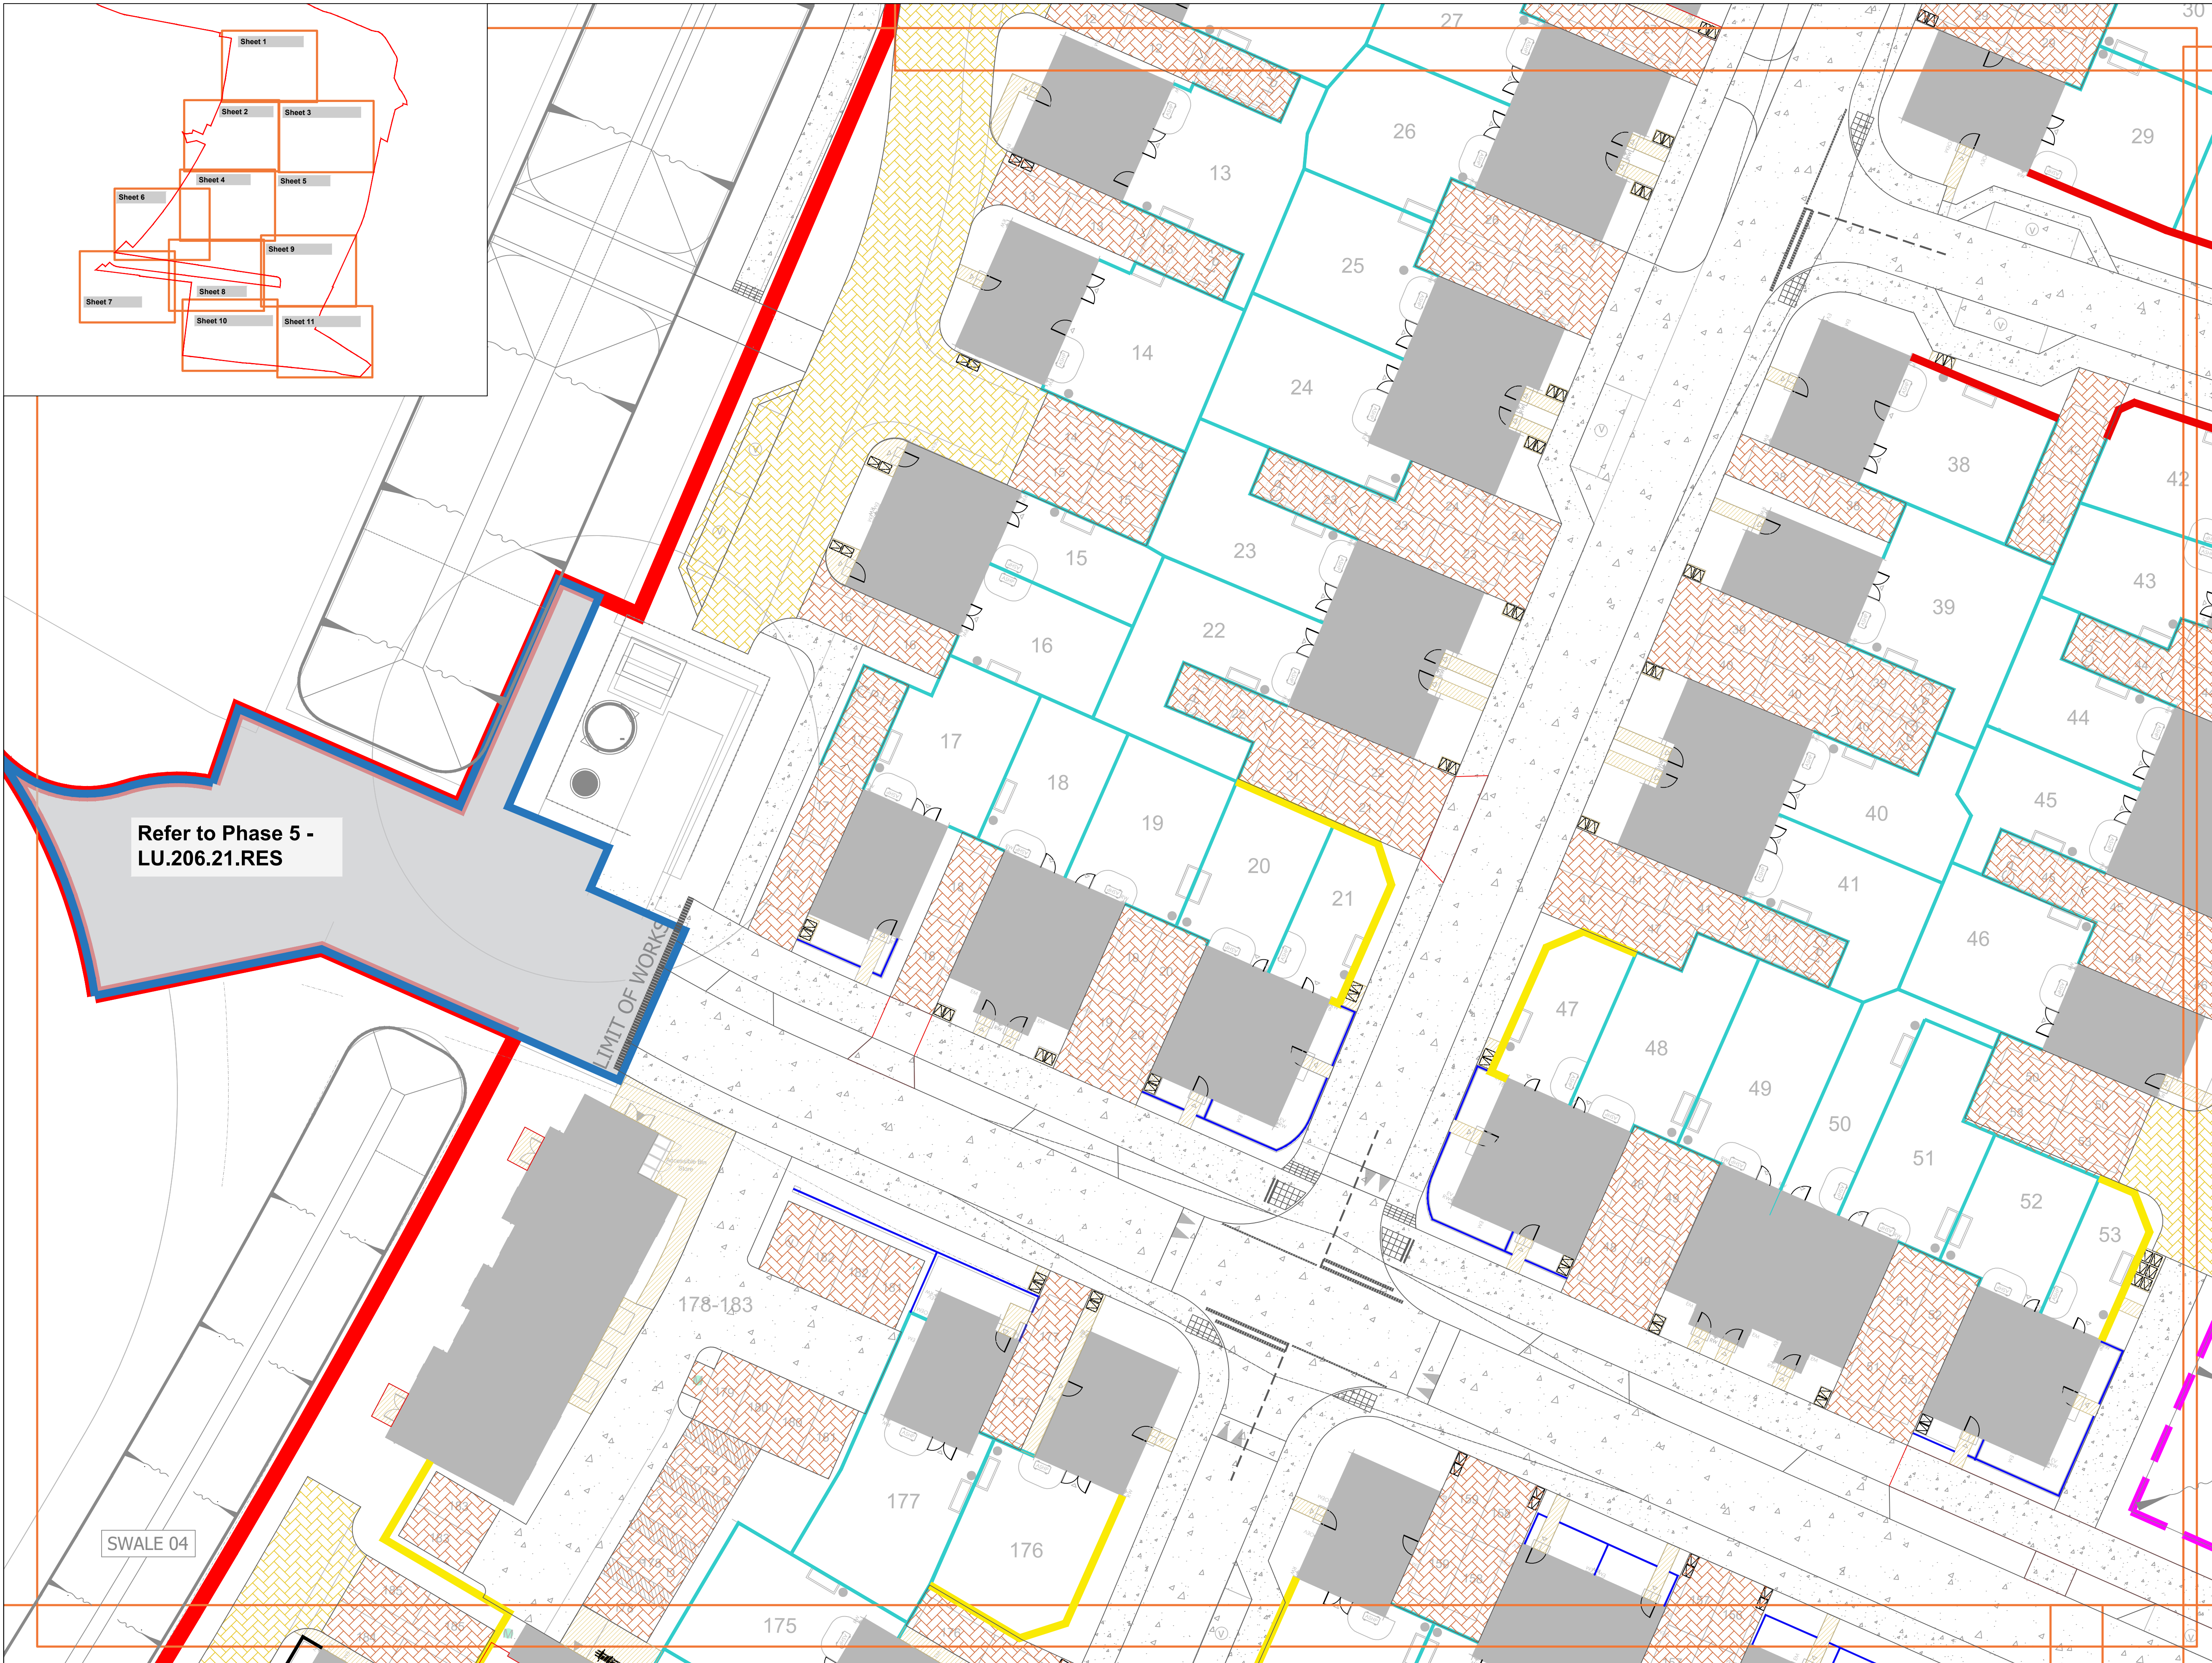

LIMIT OF WORKS

178-183

177

176

175

remains with ACD until all fees have been paid in full.