


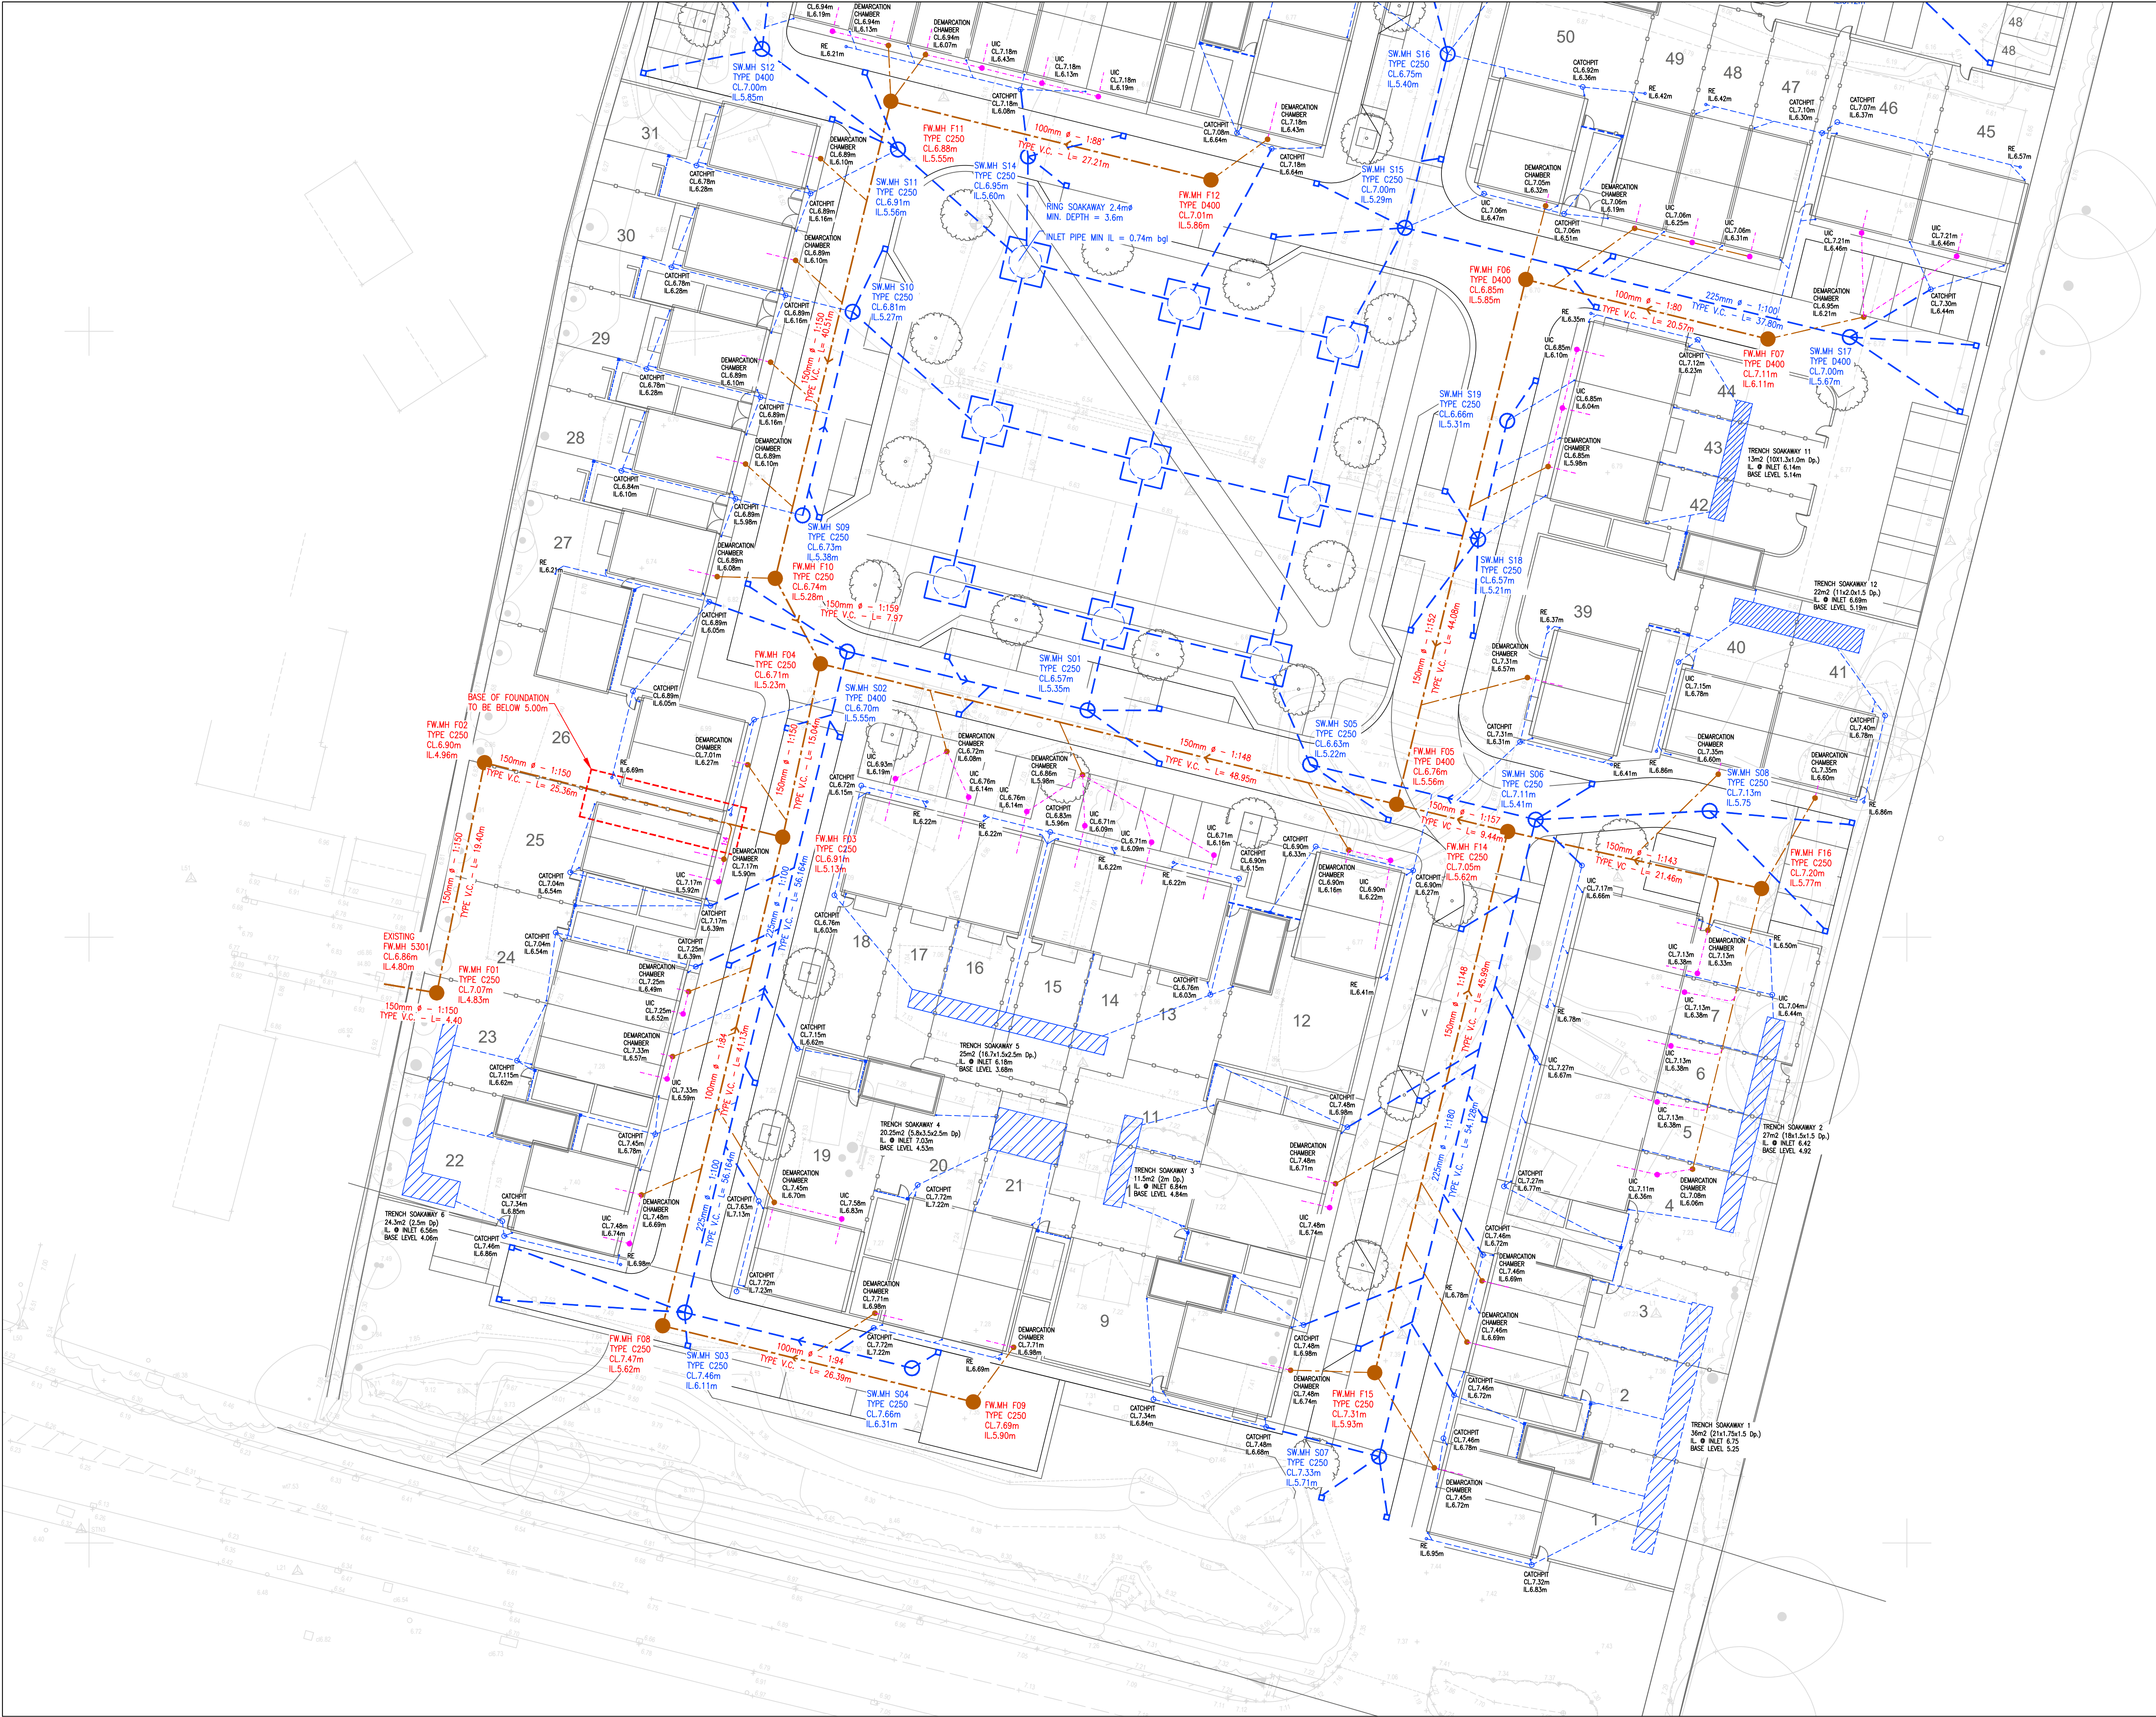

The drawings, information and data recorded in this document ("the information") is the property of Paul Basham Associates. This document and the information are solely for the use of the authorized recipient and this document may not be used, copied or reproduced in whole or part for any purposes other than which it was supplied by Paul Basham Associates. Paul Basham Associates makes no representation, undertakes no duty and accepts no responsibilities to any third party who may use or rely upon this document or the information.

- GENERAL NOTES**
- THIS DRAWING IS INTENDED TO BE VIEWED IN COMBINATION WITH ALL RELEVANT ARCHITECTS, ENGINEERS, SERVICES AND SPECIALIST DRAWINGS AND SPECIFICATION.
 - ANY VARIATIONS OR DISCREPANCIES BETWEEN THESE DRAWINGS IN TERMS OF DIMENSIONS OR DETAILS SHOULD BE DRAWN TO THE ATTENTION OF THE ARCHITECT AND/OR THE ENGINEER FOR CLARIFICATION.
 - PAUL BASHAM ASSOCIATES ACCEPTS NO RESPONSIBILITY FOR THE ACCURACY OF BACKGROUND INFORMATION PRODUCED BY THIRD PARTIES - THIS MUST BE TREATED AS INDICATIVE ONLY.
 - ALL DIMENSIONS AND LEVELS ARE IN METRES. DO NOT SCALE THIS DRAWING, PRINT, PLOT OR DISK.
 - THIS DRAWING SHOULD ONLY BE USED FOR CONSTRUCTION IF THE PROJECT PHASE IN THE TITLE FRAME BELOW IS SHOWN AS "CONSTRUCTION". PAUL BASHAM ASSOCIATES TAKE NO RESPONSIBILITY FOR CONSTRUCTION WORKS UNDERTAKEN TO DRAWINGS WHICH ARE NOT MARKED UNDER THIS PHASE.

LEGEND:

- ADOPTABLE FOUL WATER SEWER, # AS NOTED
- PRIVATE FOUL WATER DRAIN, 100mm # U.N.O
- PRIVATE STORM WATER SEWER, 150mm # U.N.O.
- PRIVATE STORM WATER DOMESTIC DRAIN, 100mm # U.N.O.
- ACO DRAIN WITH SUMP UNIT
- MANHOLE
- CATCHPIT/INSPECTION CHAMBER
- ROAD GULLY
- RAIN WATER PIPE
- GRAVEL INFILTRATION TRENCH (DIMS VARY)
- INFILTRATION CRATE SOAKAWAY SYSTEM (15mx15mx3m Dp. 95% VOIDS)
- PRE-CAST CONCRETE RING SOAKAWAY (2.4m # x 3.6m RING DEPTH)

A	ADDED TRENCH SOAKAWAY REF.	11.04.19	AS	SH
Rev	Description	Date	By	Chkd

Paul Basham Associates Ltd
Lancaster Court, 8 Barnes Wallis Road, Fareham, PO15 5TU
01489 668134
info@paulbashamassociates.com www.paulbashamassociates.com

Client

Project Name
WINDROOS NURSERY

Title
DRAINAGE DETAIL DESIGN
SHEET 1 OF 2

Project Phase
DETAILED

Checked By	Checked Date	Drawn By	Drawn Date
RW	27.03.19	AS	26.03.19
Client Drawing No.		Scale	
		1:250	(AT A1 SIZE)
PBA Drawing No.		Revision	
147.5001.400		A	