



NOTES
WRITTEN DIMENSIONS TO BE TAKEN IN PREFERENCE TO SCALE, AND ARE TO BE CHECKED ON SITE PRIOR TO COMMENCING WORK.
THIS DRAWING IS TO BE READ IN CONJUNCTION WITH ALL OTHER DOCUMENTS RELATING TO THIS PROJECT.
ANY DISCREPANCIES ARE TO BE REFERRED IMMEDIATELY TO THE PROJECT DESIGNER.
THIS DRAWING IS UNPUBLISHED AND SHOULD NOT BE USED OR REPRODUCED WITHOUT PERMISSION.
IT IS THE CONTRACTOR'S RESPONSIBILITY TO ENSURE COMPLIANCE WITH THE BUILDING REGULATIONS.



Scale bar (m)

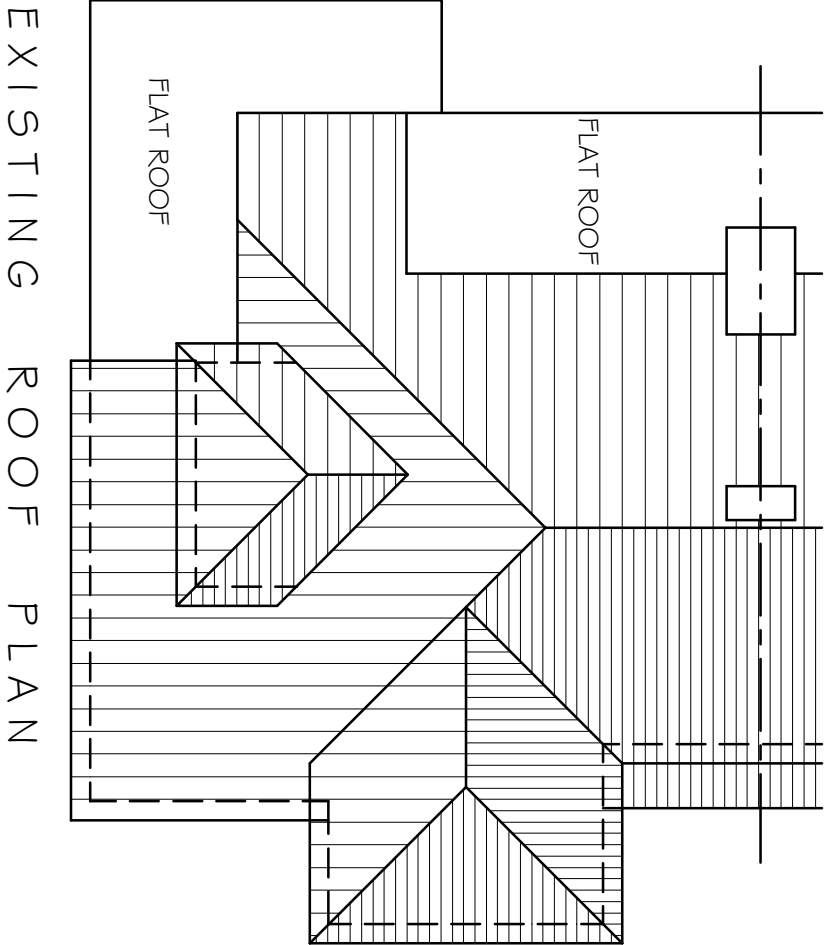

PROPOSED ROOF PLAN

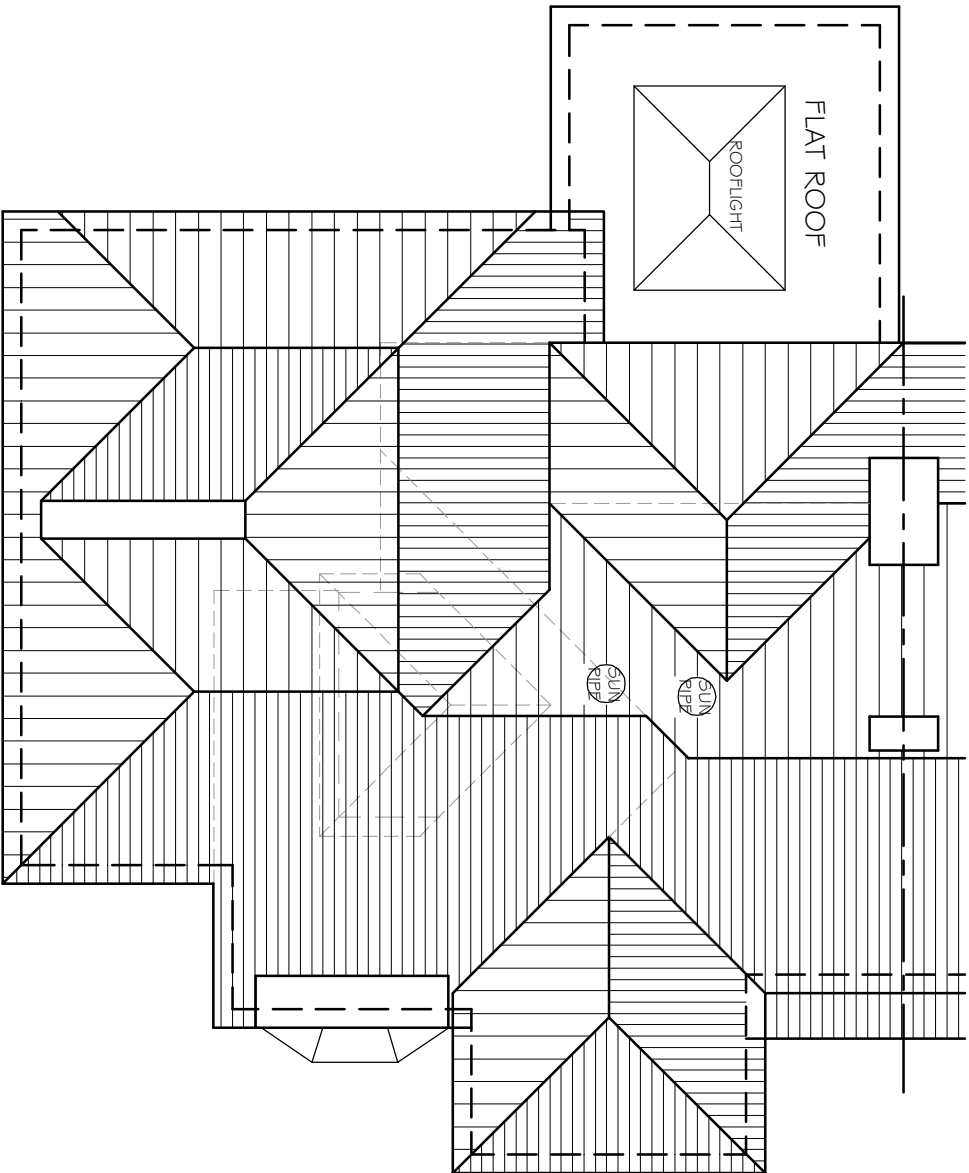


C	PROPOSALS AMENDED	09.09.16
B	MINOR AMENDMENTS	22.03.16
A	PROPOSALS AMENDED	18.02.16
REV	DESCRIPTION	DATE

PROJECT
40 PARKSIDE AVENUE
LITTLEHAMPTON
WEST SUSSEX

DRAWING TITLE
EXISTING AND PROPOSED ROOF
PLANS

CLIENT
MR & MRS BAYLIS

Unit 3b Woodhorn Business Centre
Woodhorn Lane
Oving Chichester
West Sussex PO20 2BX
Tel 01 243 774764
www.sloaneandbrown.co.uk

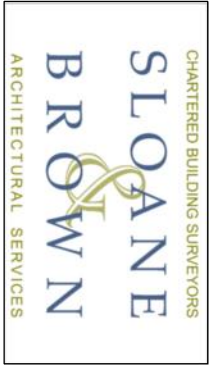

SCALE	DRAWN BY	DATE
1:100 @A3	PLB	DEC 15
DWG NO	527/05	REV. C