



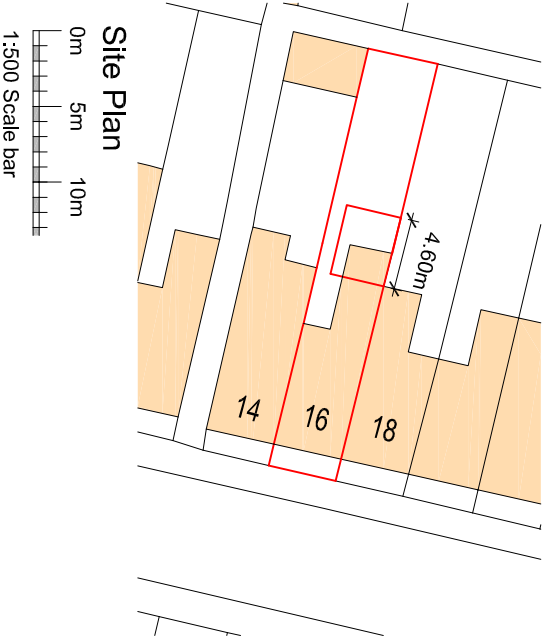

Location Plan

0m 5m 10m 15m 20m 25m
1:1250 Scale bar

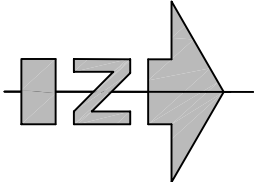

Site Plan

0m 5m 10m
1:500 Scale bar

General Notes:

Do not scale dimensions from this drawing, unless for Planning purposes.

The Contractor is responsible for checking all dimensions on site prior to commencement of the works.

This drawing is to be read in conjunction with the specification.

Brian Elstone Surveying Services Ltd Brian Elstone, MCIQB, IMapS, FCABE Building Surveyor and Architectural Consultant CDM Consultant 1 Herne Court, Station Road, Rustington, West Sussex, BN16 3BQ Phone: 01903 784884, Mobile: 07710 593021. Email: brian@elstone.biz			
Client: Mr & Mrs Allen. 16 Queen Street, Littlehampton, BN17 6EP		Revision	Date
Project: Rear Extension		Scale:	Date:
Drawing Title: Site Plan and Location Plan		NOTED	29/06/2021
		Drawing Number:	1479/001
			Revision: A
		Description	
		Drawn By: BE	
		17/08/2021 Length changed to 4.8m	