


Notes:
Do not scale off of this drawing, except for planning purposes.
All dimensions to be confirmed on site. This drawing is to be read in conjunction with other drawings in this series and all relevant consultants drawings and documentation where applicable.
This drawing has been produced for the specific client and project identified below and is not intended for use by any other person or for any other purpose other than indicated on this drawing.
Please report any discrepancy on this drawing to SHW for clarification.

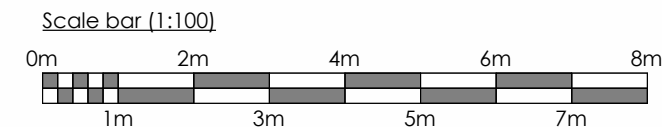

Materials Key:

- ① Red multi brick
- ② Grey/Blue engineering style brick
- ③ Urban buff style brick
- ④ Mid grey weatherboarding
- ⑤ Interlocking plain grey roof tile
- ⑥ Aluminium powder coated canopy
- ⑦ Steel powder coated balconies with glass balustrading
- ⑧ Painted metal Juliet balcony



1 Block B North
1 : 100



3 Block B south
1 : 100



2 Block B East
1 : 100



4 Block B West
1 : 100

Rev.	Description	Date	By
A	Updated to revised site plan	08/06/26	AS

STATUS	PURPOSE OF ISSUE
PL	Planning

PROJECT
Hampton Park Local Centre

SITE ADDRESS
Hampton Park Littlehampton West Sussex

TITLE
Block B Elevations

CLIENT
Persimmon Homes (Thames Valley)

DRAWN BY	CHECKED BY	DATE
AS	ST	11/26/25

SCALE (@ A1)	PROJECT NUMBER
As indicated	011042

DRAWING NUMBER	REV
PL-301	A