


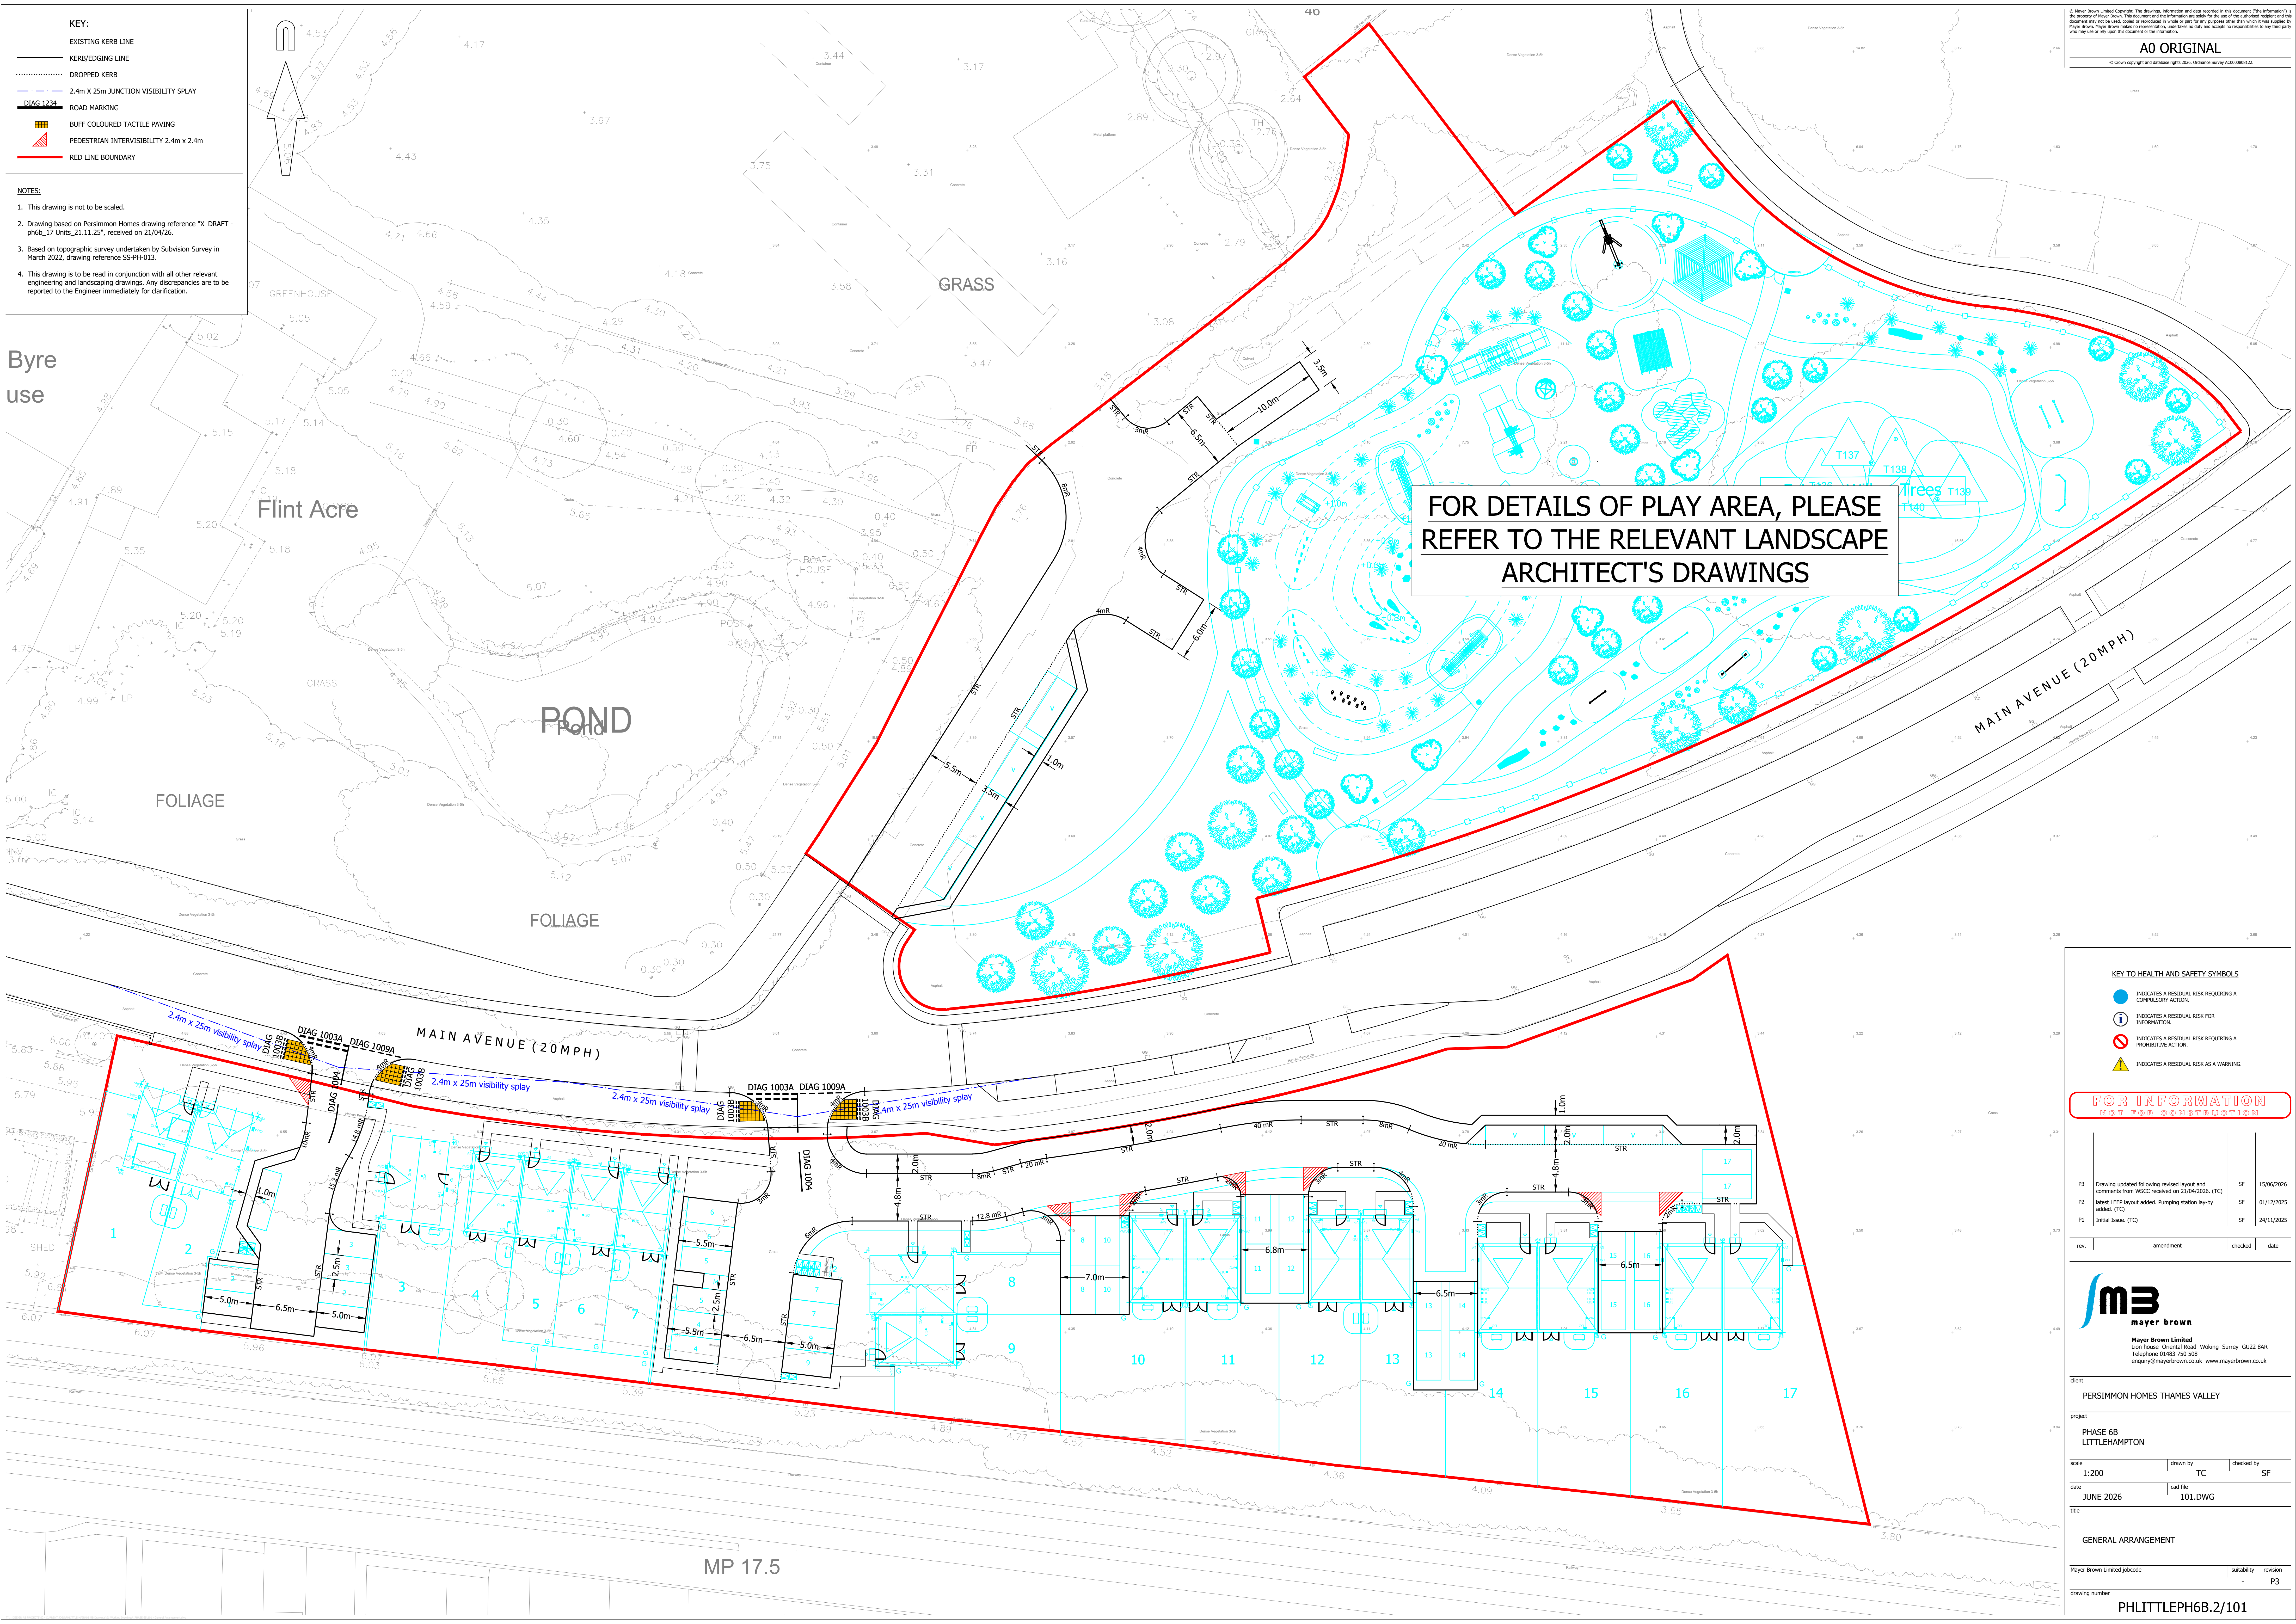

KEY:

- EXISTING KERB LINE
- KERB/EDGING LINE
- DROPPED KERB
- 2.4m X 25m JUNCTION VISIBILITY SPAY
- ROAD MARKING
- DIAG 1234
- BUFF COLOURED TACTILE PAVING
- PEDESTRIAN INTERVISIBILITY 2.4m x 2.4m
- RED LINE BOUNDARY

NOTES:

- This drawing is not to be scaled.
- Drawing based on Persimmon Homes drawing reference "X_DRAFT - 0169_17 Units, 21.11.25", received on 21/04/26.
- Based on topographic survey undertaken by Subvision Survey in March 2022, drawing reference S5-P1-013.
- This drawing is to be read in conjunction with all other relevant engineering and landscaping drawings. Any discrepancies are to be reported to the Engineer immediately for clarification.

KEY TO HEALTH AND SAFETY SYMBOLS

- INDICATES A RESIDUAL RISK REQUIRING A COMPULSORY ACTION.
- INDICATES A RESIDUAL RISK FOR INFORMATION.
- INDICATES A RESIDUAL RISK REQUIRING A PROHIBITIVE ACTION.
- INDICATES A RESIDUAL RISK AS A WARNING.

FOR INFORMATION

01 02 03 04 05 06 07 08 09 10 11 12 13 14 15 16 17

P3	Drawing updated following revised layout and comments from WSCC received on 21/04/2026. (TC)	SF	15/06/2026
P2	Initial EEPF layout added. Pumping station lay-by added. (TC)	SF	01/12/2025
P1	Initial Issue. (TC)	SF	24/11/2025

rev.	amendment	checked	date

mb
mayer brown

Mayer Brown Limited
Lion House, Oriental Road, Woking, Surrey GU24 0AR
Telephone 01483 750 558
enquiry@mayerbrown.co.uk www.mayerbrown.co.uk

client:
PERSIMMON HOMES THAMES VALLEY

project:
PHASE 6B
LITTLEHAMPTON

scale:
1:200

date:
JUNE 2026

title:
GENERAL ARRANGEMENT

drawn by:
TC

checked by:
SF

submittal:
-

revision:
P3

drawing number:
PHLITTLEPH6B.2/101