


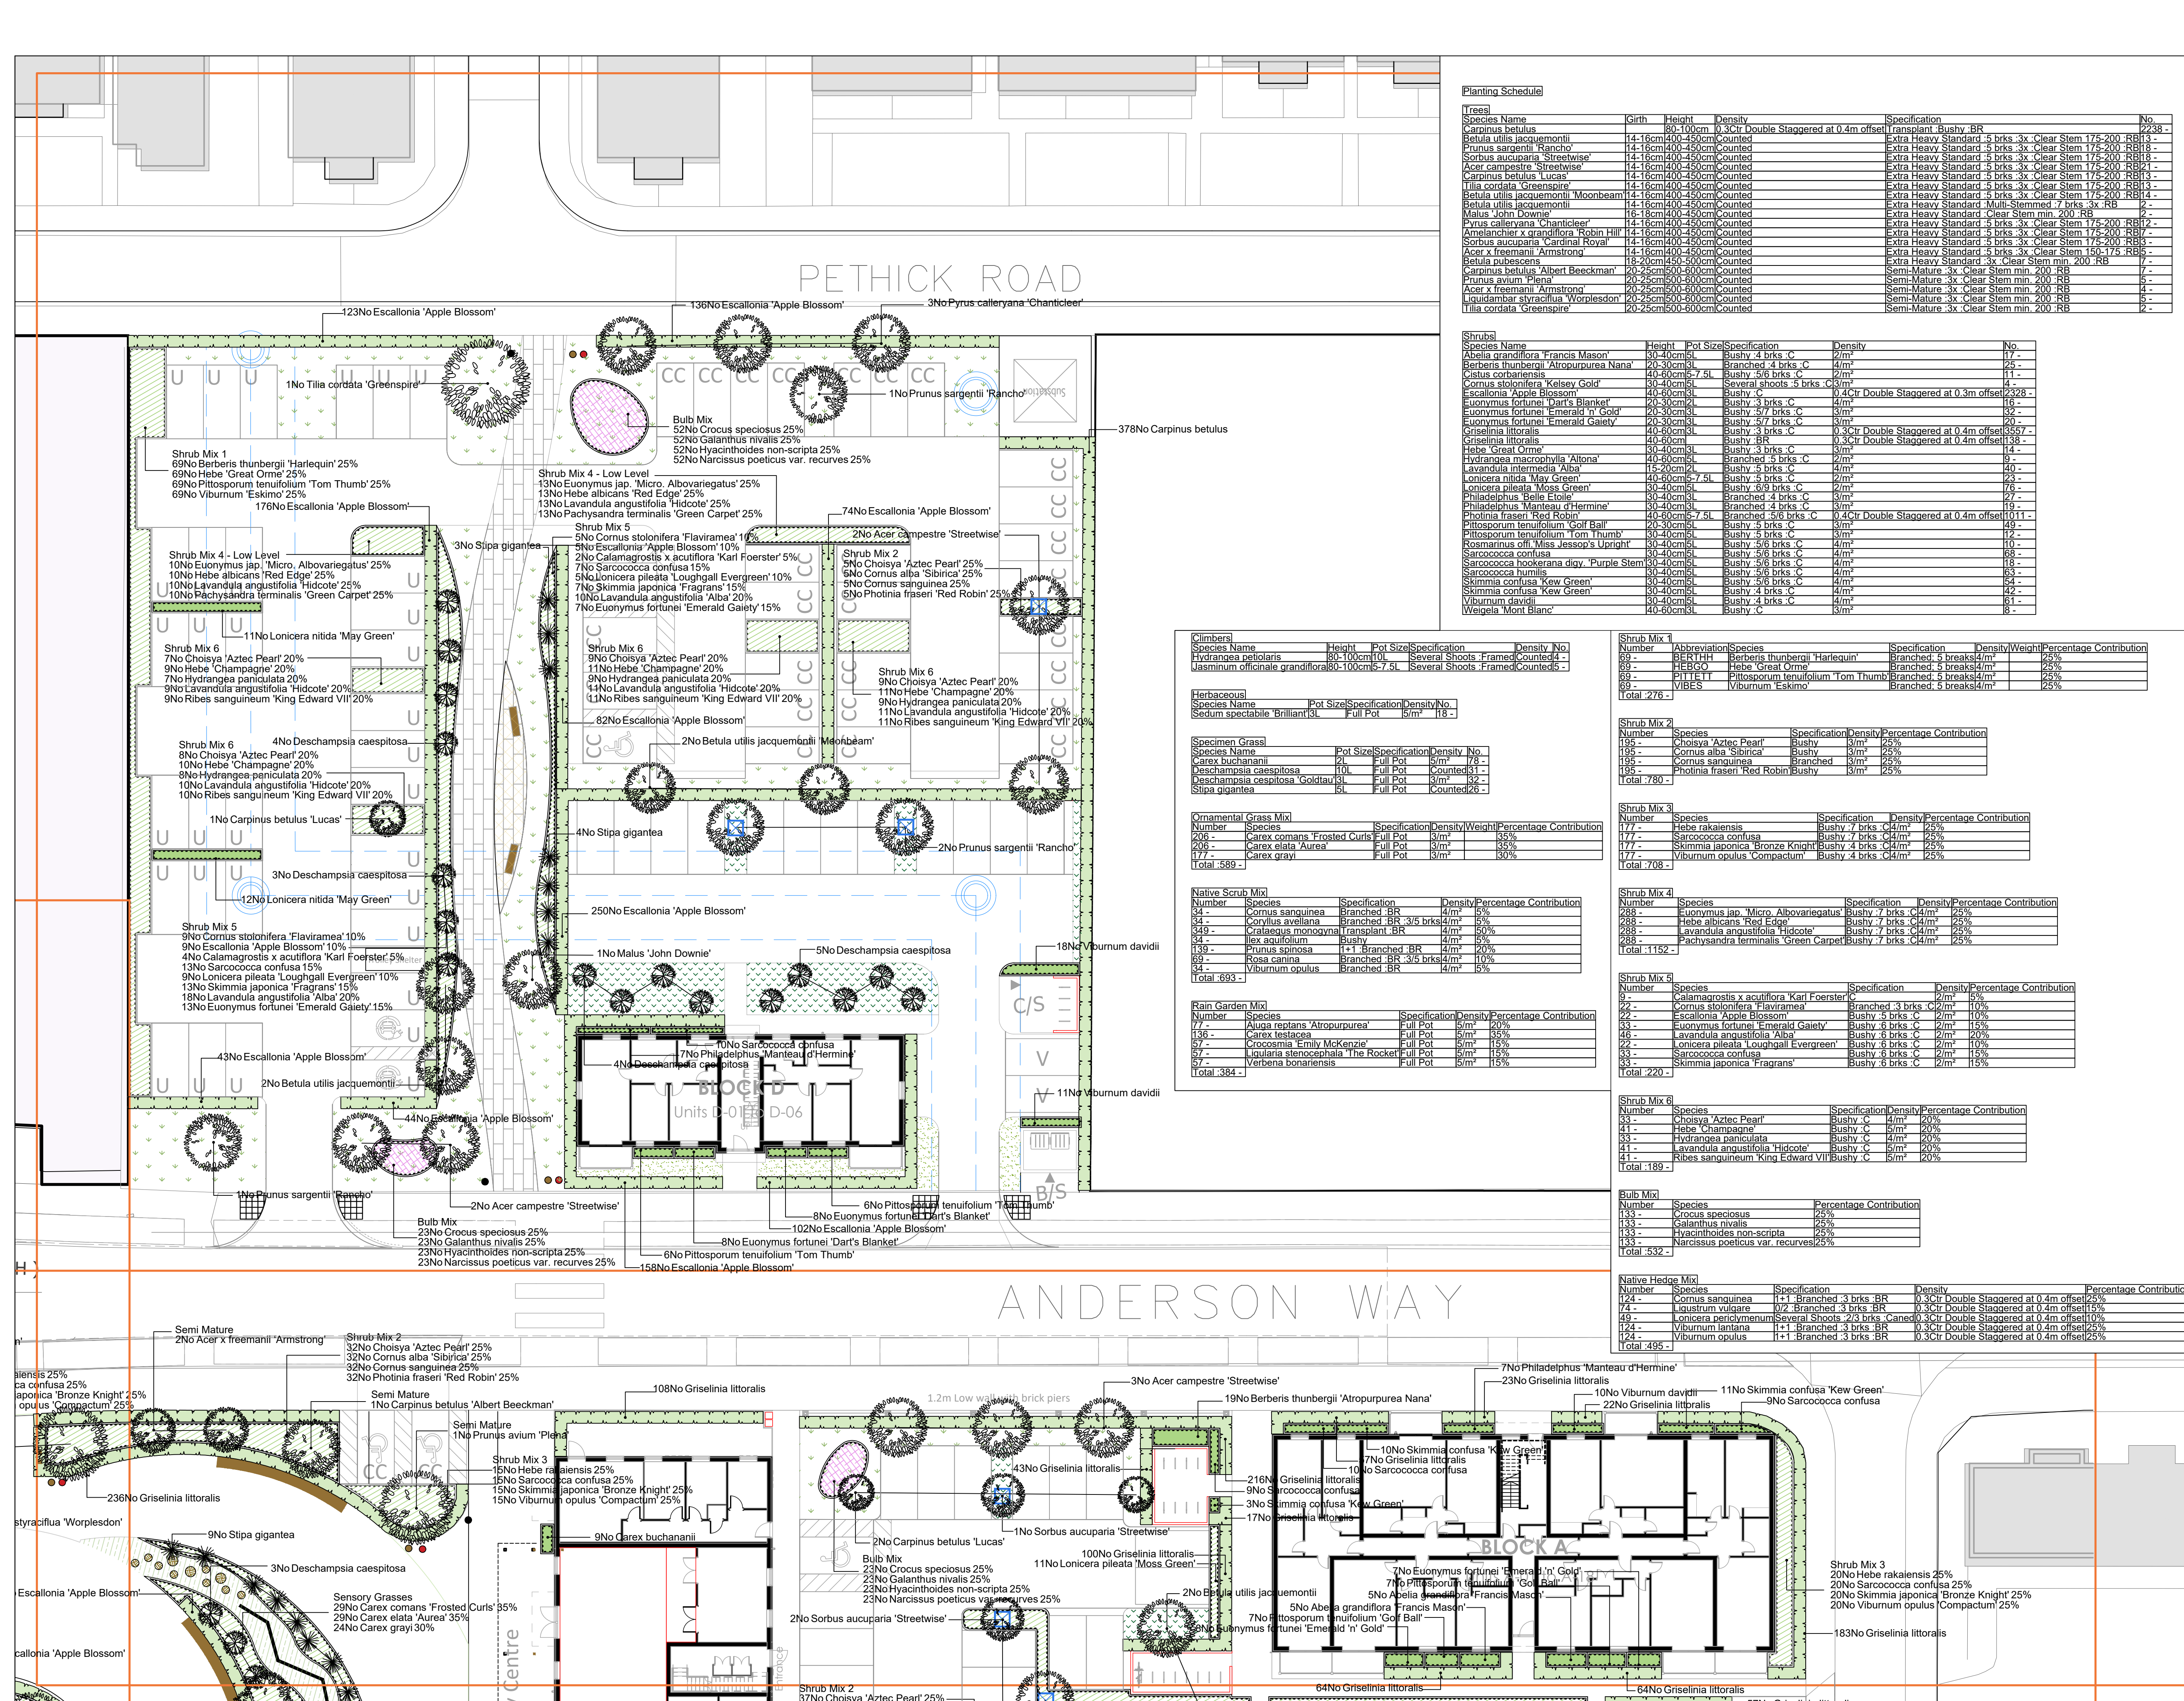

Planting Schedule

Trees					No.
Species Name	Height	Pot Size	Specification	Density	
Carpinus betulus	80-100cm	10L	0.3ctr Double Staggered at 0.4m offset	Transplant Bushy BR	2238
Betula utilis jacquemontii	14-16cm	400-450cm	Counted	Extra Heavy Standard 5 brks 3x Clear Stem 175-200 RB	13
Prunus sargentii 'Rancho'	14-16cm	400-450cm	Counted	Extra Heavy Standard 5 brks 3x Clear Stem 175-200 RB	18
Sorbus aucuparia 'Streetwise'	14-16cm	400-450cm	Counted	Extra Heavy Standard 5 brks 3x Clear Stem 175-200 RB	1
Acer campestre 'Streetwise'	14-16cm	400-450cm	Counted	Extra Heavy Standard 5 brks 3x Clear Stem 175-200 RB	1
Carpinus betulus 'Lucas'	14-16cm	400-450cm	Counted	Extra Heavy Standard 5 brks 3x Clear Stem 175-200 RB	13
Tilia cordata 'Greenspire'	14-16cm	400-450cm	Counted	Extra Heavy Standard 5 brks 3x Clear Stem 175-200 RB	13
Betula utilis jacquemontii 'Moonbeam'	14-16cm	400-450cm	Counted	Extra Heavy Standard 5 brks 3x Clear Stem 175-200 RB	14
Betula utilis jacquemontii	14-16cm	400-450cm	Counted	Extra Heavy Standard Multi-Stemmed 7 brks 3x RB	2
Malus John Downie	16-18cm	400-450cm	Counted	Extra Heavy Standard Clear Stem min. 200 RB	1
Corylus coccinea 'Chanticleer'	14-16cm	400-450cm	Counted	Extra Heavy Standard 5 brks 3x Clear Stem 175-200 RB	12
Amelanchier x grandiflora 'Robin Hill'	14-16cm	400-450cm	Counted	Extra Heavy Standard 5 brks 3x Clear Stem 175-200 RB	1
Sorbus aucuparia 'Cardinal Royal'	14-16cm	400-450cm	Counted	Extra Heavy Standard 5 brks 3x Clear Stem 175-200 RB	13
Acer x freemanii 'Armstrong'	14-16cm	400-450cm	Counted	Extra Heavy Standard 5 brks 3x Clear Stem 150-175 RB	1
Betula pubescens	18-20cm	450-500cm	Counted	Extra Heavy Standard 3x Clear Stem min. 200 RB	1
Carpinus betulus 'Albert Beecman'	20-25cm	500-600cm	Counted	Semi-Mature 3x Clear Stem min. 200 RB	7
Prunus avium 'Plena'	20-25cm	500-600cm	Counted	Semi-Mature 3x Clear Stem min. 200 RB	4
Acer x freemanii 'Armstrong'	20-25cm	500-600cm	Counted	Semi-Mature 3x Clear Stem min. 200 RB	4
Liquidambar styraciflua 'Worpleston'	20-25cm	500-600cm	Counted	Semi-Mature 3x Clear Stem min. 200 RB	5
Tilia cordata 'Greenspire'	20-25cm	500-600cm	Counted	Semi-Mature 3x Clear Stem min. 200 RB	2

Shrubs					No.
Species Name	Height	Pot Size	Specification	Density	
Abelia grandiflora 'Francis Mason'	30-40cm	5L	Bushy 4 brks C	2/m²	17
Berberis thunbergii 'Atropurpurea Nana'	20-30cm	3L	Branched 4 brks C	4/m²	25
Cistus corbanensis	40-60cm	7.5L	Bushy 5/6 brks C	2/m²	11
Cornus stolonifera 'Kelsey Gold'	20-40cm	5L	Several shoots 5 brks C	4/m²	4
Escallonia 'Apple Blossom'	40-60cm	3L	Bushy C	0.4ctr Double Staggered at 0.3m offset	2328
Euonymus fortunei 'Dart's Blanket'	20-30cm	2L	Bushy 3 brks C	4/m²	16
Euonymus fortunei 'Emerald n' Gold'	20-30cm	2L	Bushy 5/7 brks C	4/m²	20
Euonymus fortunei 'Emerald Gaiety'	20-30cm	2L	Bushy 5/7 brks C	3/m²	25
Griselinia littoralis	40-60cm	3L	Bushy 3 brks C	0.3ctr Double Staggered at 0.4m offset	3557
Griselinia littoralis	40-60cm	3L	Bushy BR	0.3ctr Double Staggered at 0.4m offset	138
Hebe 'Great Orme'	30-40cm	3L	Bushy 3 brks C	3/m²	14
Hydrangea macrophylla 'Altona'	40-60cm	5L	Branched 5 brks C	2/m²	9
Lavandula intermedia 'Alba'	15-20cm	2L	Bushy 5 brks C	4/m²	40
Lonicera nitida 'May Green'	40-60cm	7.5L	Bushy 5 brks C	2/m²	23
Lonicera pileata 'Moss Green'	30-40cm	5L	Bushy 6/8 brks C	2/m²	76
Philadelphus 'Belle Etoile'	30-40cm	3L	Branched 4 brks C	3/m²	27
Philadelphus 'Manteau d'Hermine'	30-40cm	3L	Branched 4 brks C	3/m²	1
Photinia fraseri 'Red Robin'	40-60cm	7.5L	Branched 5/6 brks C	0.4ctr Double Staggered at 0.4m offset	1011
Pittosporum tenuifolium 'Golf Ball'	20-30cm	5L	Bushy 5 brks C	3/m²	49
Pittosporum tenuifolium 'Tom Thumb'	30-40cm	5L	Bushy 5 brks C	3/m²	12
Sorbus aucuparia 'Miss Jessop's Upright'	40-60cm	5L	Bushy 5/6 brks C	4/m²	19
Sarcococca confusa	30-40cm	5L	Bushy 5/6 brks C	4/m²	68
Sarcococca hookerana dig. 'Purple Stem'	30-40cm	5L	Bushy 5/6 brks C	4/m²	18
Sarcococca humilis	30-40cm	5L	Bushy 5/6 brks C	4/m²	63
Skimmia confusa 'Kew Green'	30-40cm	5L	Bushy 5/6 brks C	4/m²	54
Skimmia confusa 'Kew Green'	30-40cm	5L	Bushy 4 brks C	4/m²	42
Viburnum davidii	30-40cm	5L	Bushy 4 brks C	4/m²	81
Weigela 'Mont Blanc'	40-60cm	3L	Bushy C	3/m²	8

Climbers					No.
Species Name	Height	Pot Size	Specification	Density	
Hydrangea petiolaris	80-100cm	10L	Several Shoots Framed	Counted	4
Jasminum officinale grandiflora	80-100cm	5-7.5L	Several Shoots Framed	Counted	5

Herbaceous					No.
Species Name	Pot Size	Specification	Density		
Sedum spectabile 'Brilliant'	3L	Full Pot	5/m²	18	

Specimen Grass					No.
Species Name	Pot Size	Specification	Density		
Carex buchananii	2L	Full Pot	5/m²	78	
Deschampsia caespitosa	10L	Full Pot	Counted	61	
Deschampsia caespitosa 'Goldtau'	3L	Full Pot	3/m²	32	
Stipa gigantea	5L	Full Pot	Counted	26	

Ornamental Grass Mix					No.
Number	Species	Specification	Density	Weight	Percentage Contribution
206	Carex comans 'Frosted Curis'	Full Pot	3/m²	35%	
206	Carex elata 'Aurea'	Full Pot	3/m²	35%	
177	Carex graci	Full Pot	3/m²	30%	
Total :589					

Native Scrub Mix					No.
Number	Species	Specification	Density	Percentage Contribution	
34	Cornus sanguinea	Branched BR	4/m²	5%	
34	Corylus avellana	Branched BR 3/5 brks	4/m²	5%	
349	Crataegus monodonta	Transplant BR	4/m²	50%	
139	Ilex aquifolium	Bushy	4/m²	20%	
139	Prunus spinosa	1+1 Branched BR	4/m²	20%	
89	Rosa canina	Branched BR 3/5 brks	4/m²	10%	
34	Viburnum opulus	Branched BR	4/m²	5%	
Total :693					

Rain Garden Mix					No.
Number	Species	Specification	Density	Percentage Contribution	
77	Aluga reptans 'Atropurpurea'	Full Pot	5/m²	20%	
136	Carex testacea	Full Pot	5/m²	25%	
57	Crocusmia 'Emily McKenzie'	Full Pot	5/m²	15%	
57	Liquaria stenoccephala 'The Rocket'	Full Pot	5/m²	15%	
93	Verbena bonariensis	Full Pot	5/m²	15%	
Total :384					

Shrub Mix 1					No.
Number	Species	Specification	Density	Weight	Percentage Contribution
69	BERTHH	Berberis thunbergii 'Harlequin'	Branched 5 breaks	4/m²	25%
69	HEBGO	Hebe 'Great Orme'	Branched 5 breaks	4/m²	25%
211	HEBGO	Hebe 'Great Orme'	Branched 5 breaks	4/m²	25%
69	VIBES	Viburnum 'Eskimo'	Branched 5 breaks	4/m²	25%
Total :276					

Shrub Mix 2					No.
Number	Species	Specification	Density	Percentage Contribution	
195	Choisya 'Aztec Pearl'	Bushy	3/m²	25%	
195	Cornus alba 'Sibirica'	Bushy	3/m²	25%	
195	Cornus sanguinea	Branched	3/m²	25%	
195	Photinia fraseri 'Red Robin'	Bushy	3/m²	25%	
Total :780					

Shrub Mix 3					No.
Number	Species	Specification	Density	Percentage Contribution	
177	Hebe rakalensis	Bushy 7 brks	0.4/m²	25%	
177	Sarcococca confusa	Bushy 7 brks	0.4/m²	25%	
177	Skimmia japonica 'Bronze Knight'	Bushy 4 brks	0.4/m²	25%	
177	Viburnum opulus 'Compactum'	Bushy 4 brks	0.4/m²	25%	
Total :708					

Shrub Mix 4					No.
Number	Species	Specification	Density	Percentage Contribution	
288	Euonymus jap. 'Micro. Albovariegatus'	Bushy 7 brks	0.4/m²	25%	
288	Hebe albicans 'Red Edge'	Bushy 7 brks	0.4/m²	25%	
288	Lavandula angustifolia 'Hidcote'	Bushy 7 brks	0.4/m²	25%	
288	Pachysandra terminalis 'Green Carpet'	Bushy 7 brks	0.4/m²	25%	
Total :1152					

Shrub Mix 5					No.
Number	Species	Specification	Density	Percentage Contribution	
22	Calamagrostis x acutiflora 'Karl Foerster'	Branched 3 brks	0.2/m²	5%	
22	Cornus stolonifera 'Flaviramea'	Branched 3 brks	0.2/m²	10%	
22	Escallonia 'Apple Blossom'	Bushy 5 brks	0.2/m²	10%	
33	Euonymus fortunei 'Emerald Gaiety'	Bushy 6 brks	0.2/m²	15%	
46	Lavandula angustifolia 'Alba'	Bushy 6 brks	0.2/m²	20%	
27	Lonicera pileata 'Loughgall Evergreen'	Bushy 6 brks	0.2/m²	10%	
33	Sarcococca confusa	Bushy 6 brks	0.2/m²	15%	
33	Skimmia japonica 'Fragrans'	Bushy 6 brks	0.2/m²	15%	
Total :220					

Shrub Mix 6					No.
Number	Species	Specification	Density	Percentage Contribution	
33	Choisya 'Aztec Pearl'	Bushy C	4/m²	20%	
33	Hebe 'Champagne'	Bushy C	5/m²	20%	
43	Hydrangea paniculata	Bushy C	4/m²	20%	
41	Lavandula angustifolia 'Hidcote'	Bushy C	5/m²	20%	
41	Ribes sanguineum 'King Edward VII'	Bushy C	5/m²	20%	
Total :189					

Bulb Mix			No.
Number	Species	Percentage Contribution	
133	Crocus speciosus	25%	
133	Galanthus nivalis	25%	
133	Hyacinthoides non-scripta	25%	
133	Narcissus poeticus var. recurves	25%	
Total :532			


Native Hedge Mix					No.
Number	Species	Specification	Density	Percentage Contribution	
124	Cornus sanguinea	1+1 Branched 3 brks BR	0.3ctr Double Staggered at 0.4m offset	25%	
124	Ligustrum vulgare	0/2 Branched 3 brks BR	0.3ctr Double Staggered at 0.4m offset	15%	
49	Lonicera periclymenum	Several Shoots 2/3 brks Cane	0.3ctr Double Staggered at 0.4m offset	10%	
124	Viburnum lanata	1+1 Branched 3 brks BR	0.3ctr Double Staggered at 0.4m offset	25%	
124	Viburnum opulus	1+1 Branched 3 brks BR	0.3ctr Double Staggered at 0.4m offset	25%	
Total :495					

SPECIFICATION
All works generally, to comply with the written Soft Landscape Specification.

NOTES:
NOT FOR CONSTRUCTION, FOR PLANNING PURPOSES ONLY

Legend

- Proposed tree planting within soft landscape. See detail 2 on sheet 2
- Proposed tree planting within roof cell tree pit for constrained or hard landscape areas. See detail 1 on sheet 2
- Proposed specimen shrub planting to receive short angular staking on half standards with expandable tree ties. Irrigation tubing to root system as required
- Proposed mixed native hedge planting to be planted in a double staggered row 500mm apart and at 400mm centres in each row. To be maintained at 1m height and 1.8m height adjacent to site boundaries
- Proposed formal hedge planting to be planted in a double staggered row 300mm apart and at 400mm centres in each row
- Proposed tactile and sensory ornamental grasses and shrub planting
- Proposed shrub planting to receive 75mm bark mulch after planting operations
- Proposed decorative mix shrub planting to be planted in groups of 5-7no. of each species and as above
- Proposed native scrub planting mix to be planted in groups of 5-7no. of each species and as above
- Proposed bulb mix
- Proposed grass areas to receive good quality amenity grass turves laid in line with good horticultural practices
- Proposed meadow mix, to be seeded with EM3 special general purpose mix as supplied by Emorsgate Seed and sown at 4 grams per m², or equivalent
- Proposed Flowering Lawn, to be seeded with EL1 Flowering lawn mixture as supplied by Emorsgate Seed and sown at 4 grams per m², or equivalent
- Hoggin path with timber edging to existing PPRoW
- Proposed rain garden planting to be planted in groups of 5-7no. of each species and as above
- Proposed incidental plant feature see hard landscape for further detail

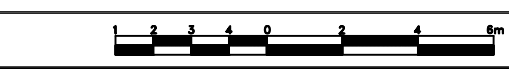

Rev	Date	Details	Drawn
B	17.06.26	Revised Layout	LS
A	28.05.26	Revised Layout	RH
Rev	Date	Details	Drawn



HEAD OFFICE
Rodbourne Rail Business Centre, Grange Lane,
Malmesbury, SN16 0ES
Tel: 01666 825646

4 & 5 The Old Mill, Fry's Yard, Bridge Street,
Cotnam, GU7 1HP
Tel: 01483 425714

Suite 6, Crescent House, Yonge Close,
Eastleigh, SO50 9SX
Tel: 02382 062500

email: mail@acdenv.co.uk
www.acdenv.co.uk



scheme: Hampton Park
Littlehampton
client: Persimmon Thames Valley
drawing: Soft Landscape Proposals
Local Centre
date: November 2025
scale: 1:200@A1 Sheet 1 of 5
drawing no: PERTV248071
drawn: RH checked: DKM

Copyright of ACD Environmental Ltd. All rights described in Chapter IV of the Copyright, Designs and Patents Act 1988 have been generally asserted. 2011. Copyright of this plan remains with ACD until all fees have been paid in full.