


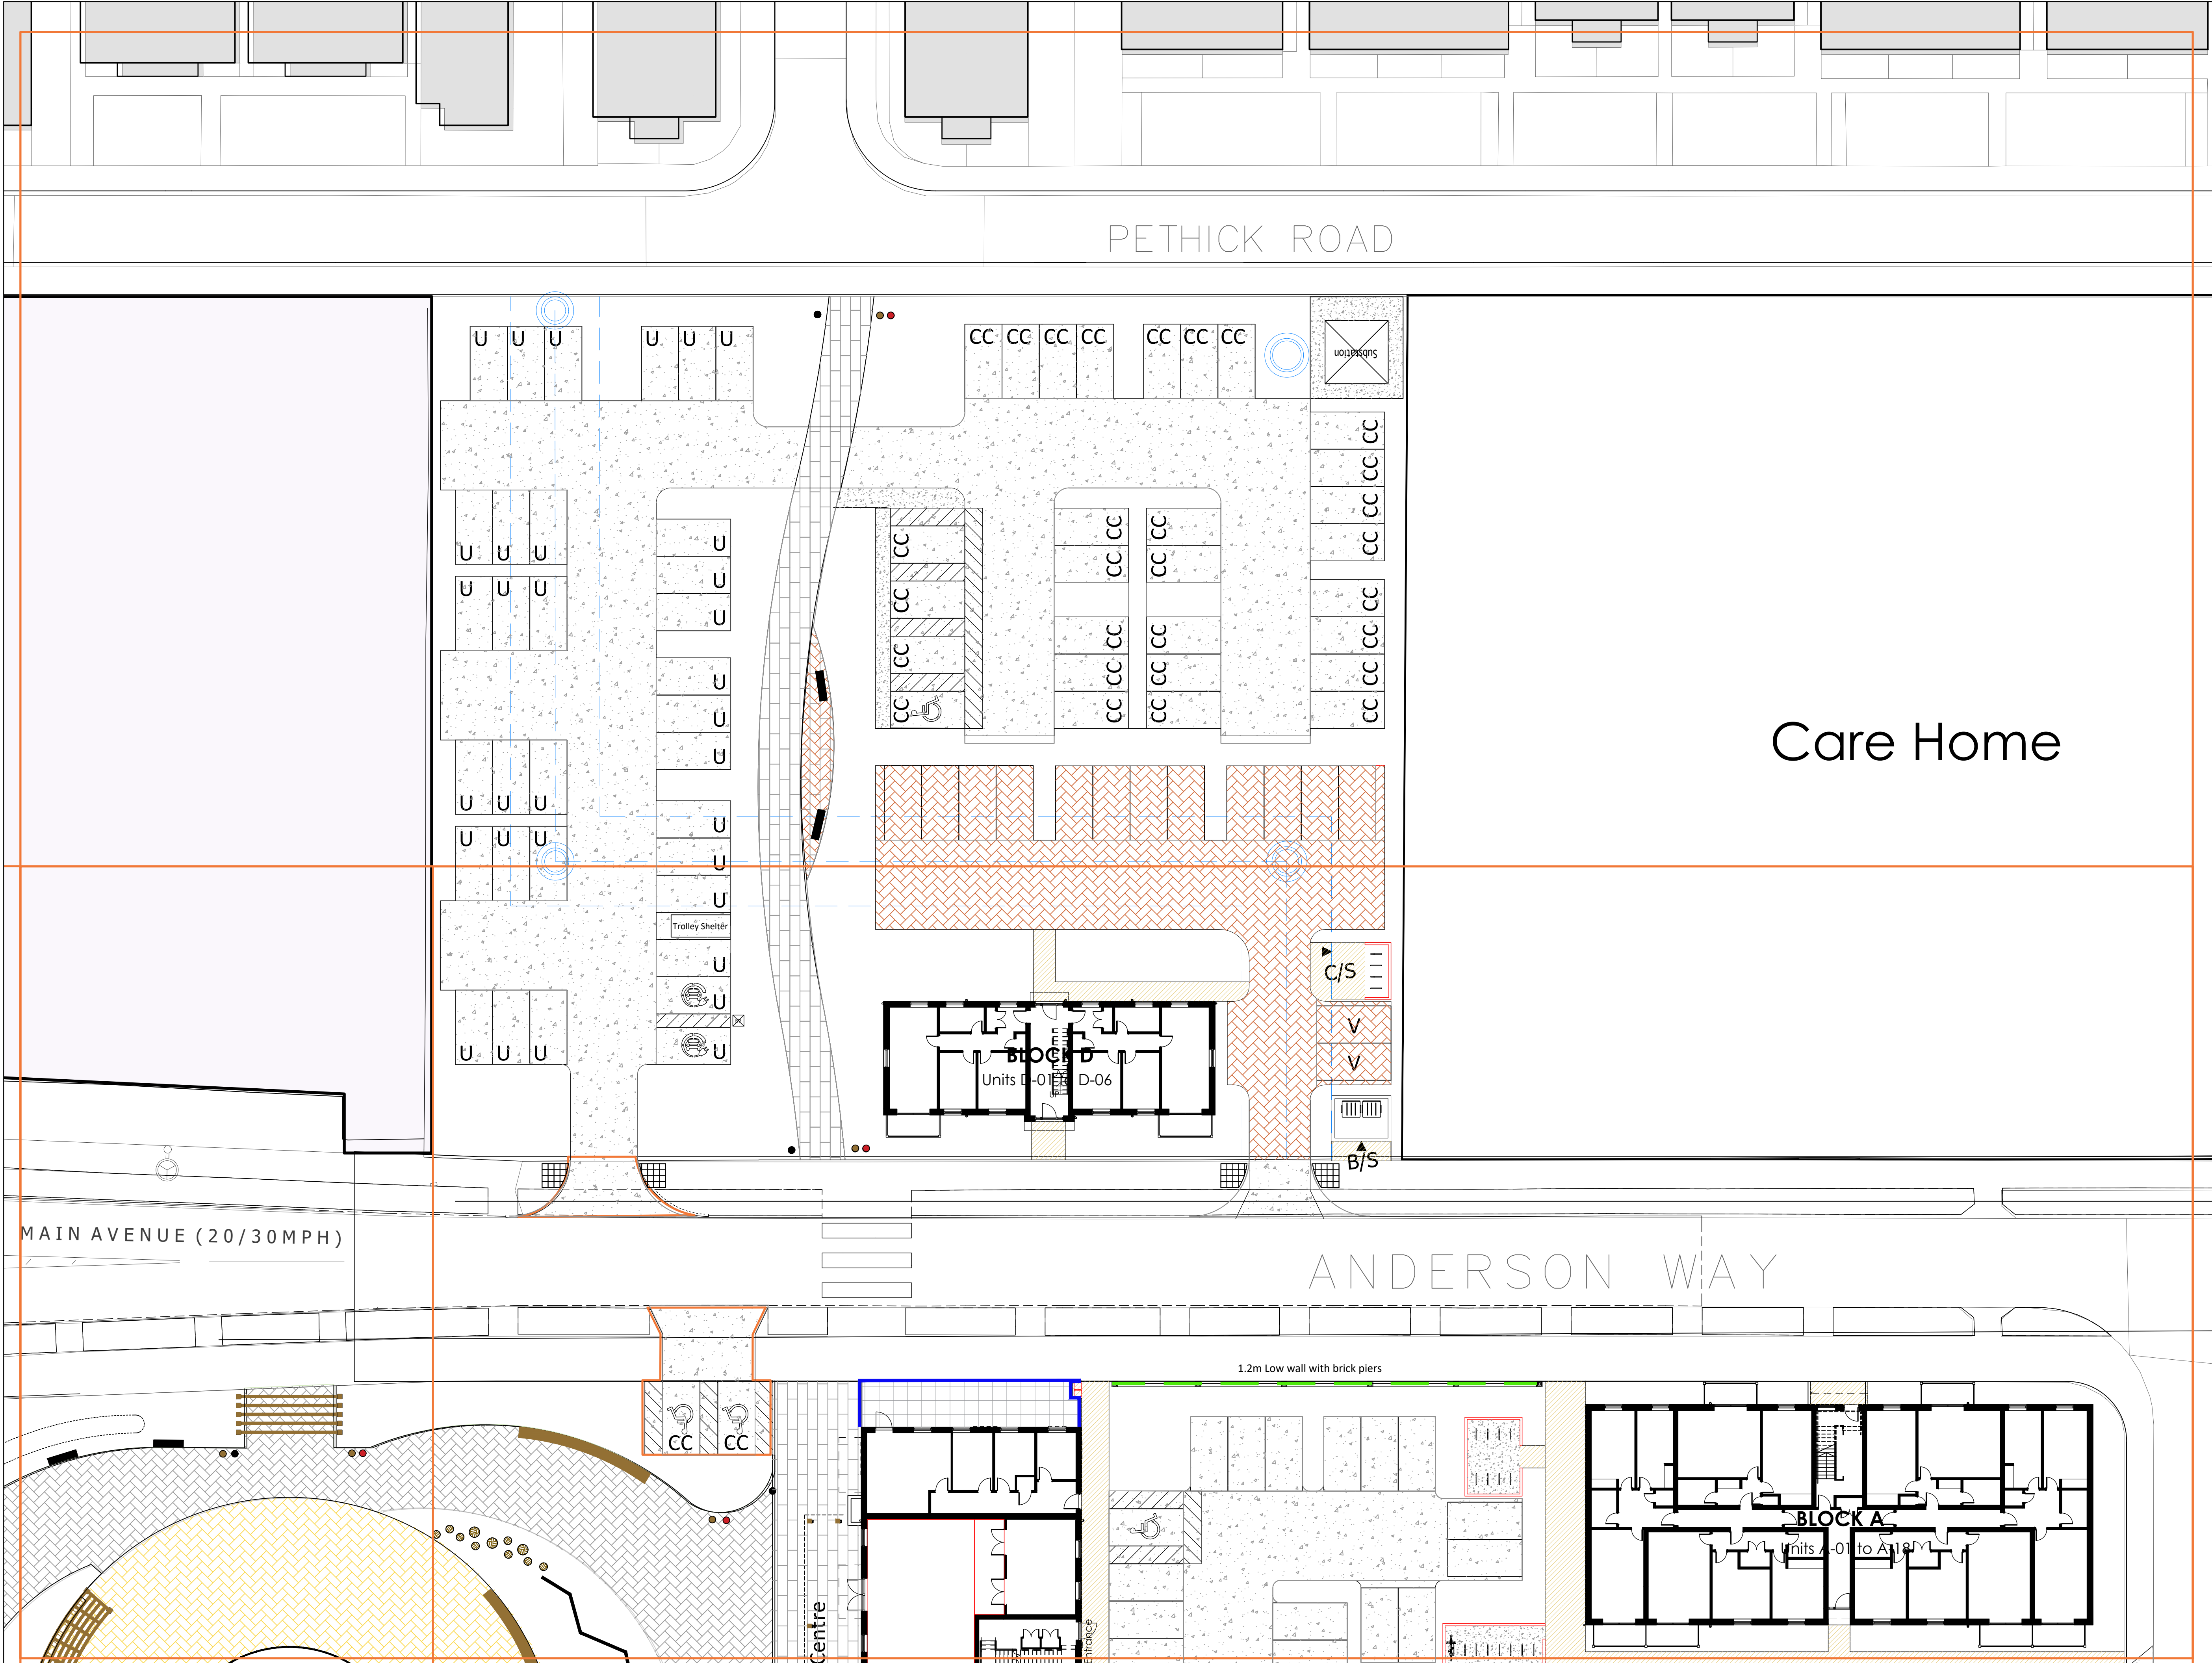

SPECIFICATION
All works generally, to comply with the written Soft Landscape Specification.

NOTES:
NOT FOR CONSTRUCTION, FOR PLANNING PURPOSES ONLY

Legend

- Tarmac to road and footpaths. Laid in line with engineer's details
- Omega block paving in charcoal laid in herringbone pattern from BrettLandscaping or equivalent. Laid in line with engineer's details.
- Omega block paving in Autumn Gold laid in herringbone pattern from BrettLandscaping or equivalent. Laid in line with engineer's details.
- Omega block paving in Burnt Oak laid in herringbone pattern from BrettLandscaping or equivalent. Laid in line with engineer's details.
- Sigma block paving in Urban Slate laid in Stretcher bond pattern from BrettLandscaping or equivalent. Laid in line with engineer's details.
- Saxon concrete paving slabs 450x450mm in buff laid in stack bond from Marshalls or equivalent. Laid in line with engineer's details.
- Proposed granite paving slabs in natural finish, 400x400mm in Marshalls or equivalent. Laid in line with engineer's details.
- Proposed rumble strip made from granite setts 100x100mm in silver grey. Laid in line with engineer's details.
- 1.8m High Closeboard Fence
- 1.8m High Heavy Duty Timber Fence
- 1.1m Black metal railing fence
- 1.8m High Brick Wall
- 1.8m High Electric Gate
- 1.2m High Brick Wall with Piers to engineers details
- Proposed incidental play feature to include Timber Stepping Post (Ref: 906110300R) and Balancing Beam (Ref: CDE19) from Jupiter Play or similar and approved.
- Proposed bespoke timber entrance archways from Broxap or similar and approved
- Proposed bespoke curved timber pergolas from Broxap or similar and approved
- Litchard Bench from Broxap. Ref: BX17 4071/B or similar and approved
- Kings Cross Curved benches from Broxap. Ref: BX14 4400-CB or similar and approved
- Timber clad litter Bin Ref: BX45G 2800 & Dog bin ref: BX45G 2591-PM or similar and approved
- Way finding post from Broxap. Ref: BX47 2680 or similar and approved
- Timber bollard with reflective from Broxap. Ref: BX17/Chamfered or similar and approved

Scale bar: 0m to 10m

North arrow pointing up

C	17.06.26	Revised Layout	LS
B	27.05.26	Revised Layout	RH
A	03.12.25	Client Comments	JO
Rev	Date	Details	Drawn

ACD ENVIRONMENTAL

HEAD OFFICE
Rodbourne Rail Business Centre, Grange Lane,
Malmesbury, SN16 0ES
Tel: 01666 825646

4 & 5 The Old Mill, Fry's Yard, Bridge Street,
Codralming, GU7 1HP
Tel: 01483 425714

Suite 6, Crescent House, Yonge Close,
Eastleigh, SO50 9SX
Tel: 02382 026500

email: mail@acdenv.co.uk
www.acdenvironmental.co.uk

PERSIMMON
Together, we make a home

scheme: Hampton Park Littlehampton
client: Persimmon Thames Valley
drawing: Hard Landscape Proposals - Local Centre
date: November 2025
scale: 1:200@A1 Sheet 1 of 5
drawing no: PERTV2480712
drawn: JO checked: RH

Copyright of ACD Environmental Ltd. All rights described in Chapter IV of the Copyright, Designs and Patents Act 1988 have been generally asserted. 2011. Copyright of this plan remains with ACD until all fees have been paid in full.