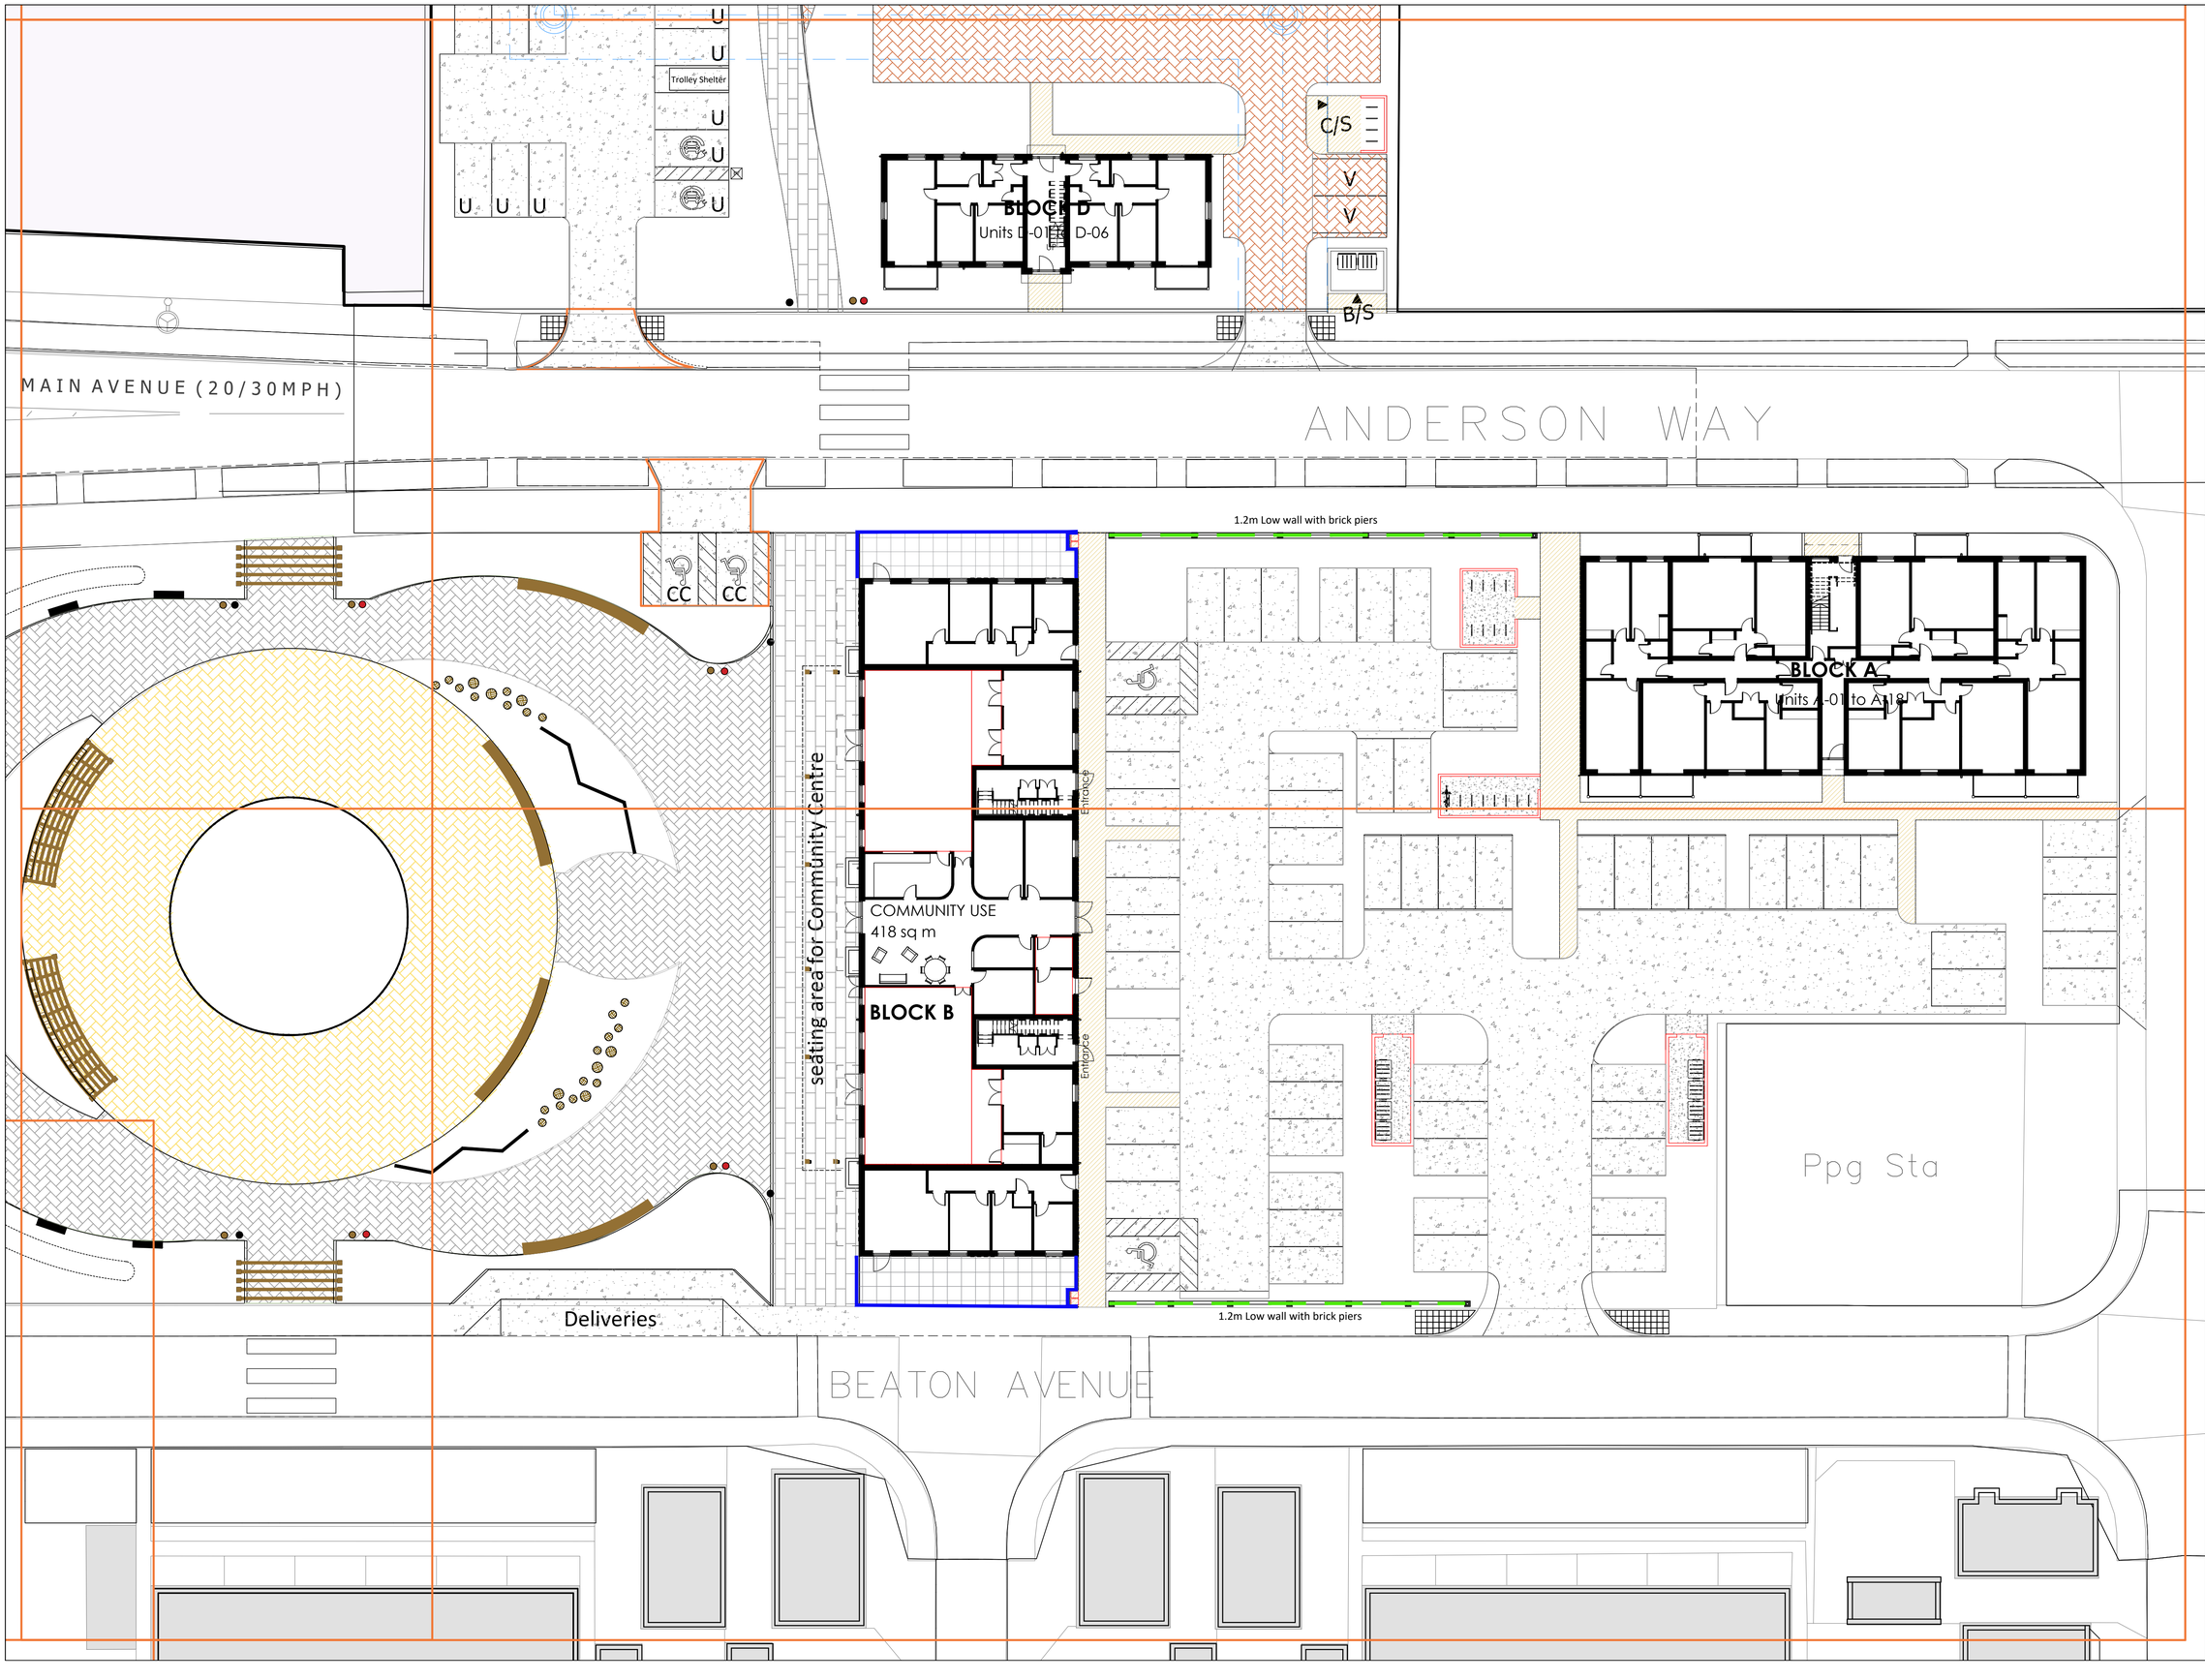


SPECIFICATION
All works generally, to comply with the written Soft Landscape Specification.

NOTES:
NOT FOR CONSTRUCTION, FOR PLANNING PURPOSES ONLY

Legend

- Tarmac to road and footpaths. Laid in line with engineer's details
- Omega block paving in charcoal laid in herringbone pattern from BrettLandscaping or equivalent. Laid in line with engineer's details.
- Omega block paving in Autumn Gold laid in herringbone pattern from BrettLandscaping or equivalent. Laid in line with engineer's details.
- Omega block paving in Burnt Oak laid in herringbone pattern from BrettLandscaping or equivalent. Laid in line with engineer's details.
- Sigma block paving in Urban Slate laid in Stretcher bond pattern from BrettLandscaping or equivalent. Laid in line with engineer's details.
- Saxon concrete paving slabs 450x450mm in buff laid in stack bond from Marshalls or equivalent. Laid in line with engineer's details.
- Proposed granite paving slabs in natural finish, 400x400mm in Marshalls or equivalent. Laid in line with engineer's details.
- Proposed rumble strip made from granite setts 100x100mm in silver grey. Laid in line with engineer's details.
- 1.8m High Closeboard Fence
- 1.8m High Heavy Duty Timber Fence
- 1.1m Black metal railing fence
- 1.8m High Brick Wall
- 1.8m High Electric Gate
- 1.2m High Brick Wall with Piers to engineers details
- Proposed incidental play feature to include Timber Stepping Post (Ref: 906110300R) and Balancing Beam (Ref: CDE19) from Jupiter Play or similar and approved.
- Proposed bespoke timber entrance archways from Broxap or similar and approved
- Proposed bespoke curved timber pergolas from Broxap or similar and approved
- Litchard Bench from Broxap. Ref: BX17 4071/B or similar and approved
- Kings Cross Curved benches from Broxap. Ref: BX14 4400-CB or similar and approved
- Timber clad litter Bin Ref: BX45G 2800 & Dog bin ref: BX45G 2591-PM or similar and approved
- Way finding post from Broxap, Ref: BX47 2680 or similar and approved
- Timber bollard with reflective from Broxap, Ref: BX17/Chamfered or similar and approved

Rev	Date	Details	Drawn
C	17.06.26	Revised Layout	LS
B	27.05.26	Revised Layout	RH
A	03.12.25	Client Comments	JO

ACD ENVIRONMENTAL
HEAD OFFICE
Rodbourne Rail Business Centre, Grange Lane,
Malmesbury, SN16 0ES
Tel: 01666 825646

4 & 5 The Old Mill, Fry's Yard, Bridge Street,
Godalming, GU7 1HP
Tel: 01483 425714

Suite 6, Crescent House, Yonge Close,
Eastleigh, SO50 9SX
Tel: 02382 026300

email: mail@acdenv.co.uk
www.acdenvironmental.co.uk

PERSIMMON
Together, we make a home

scheme: Hampton Park Littlehampton
client: Persimmon Thames Valley
drawing: Hard Landscape Proposals - Local Centre
date: November 2025
scale: 1:200@A1 Sheet 2 of 5
drawing no: PERTV24807 12
drawn: JO checked: RH

Copyright of ACD Environmental Ltd. All rights described in Chapter IV of the Copyright, Designs and Patents Act 1988 have been generally asserted: 2011. Copyright of this plan remains with ACD until all fees have been paid in full.