


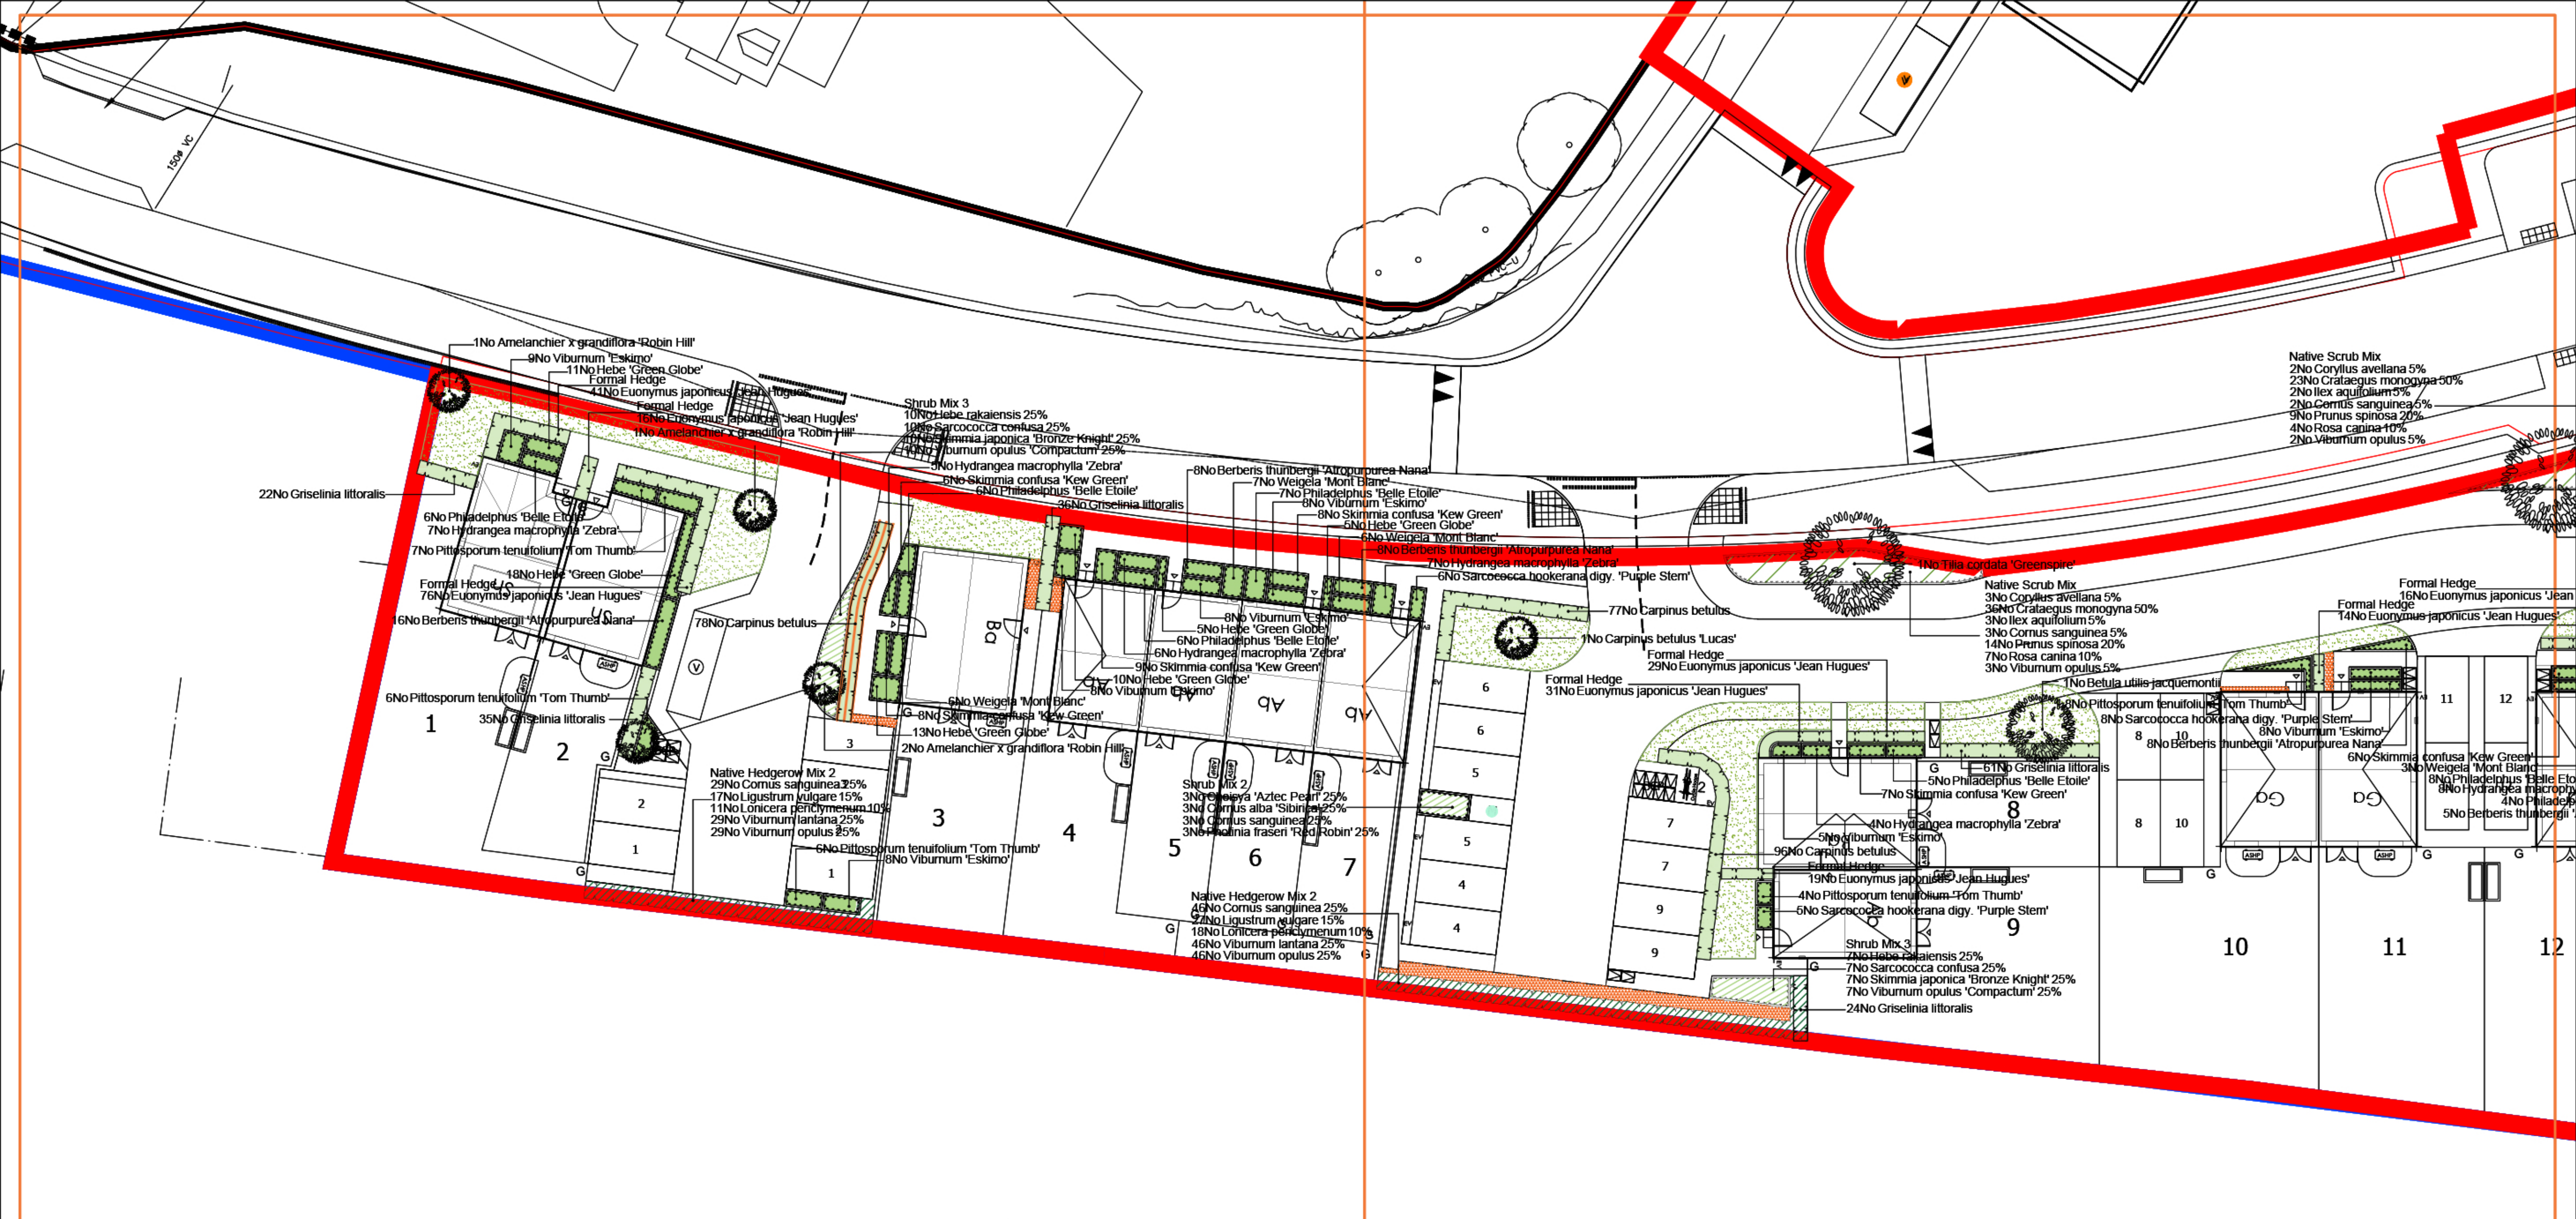

- SPECIFICATION
- All works generally, to comply with the written Soft Landscape Specification.
- NOTES:
- NOT FOR CONSTRUCTION, FOR PLANNING PURPOSES ONLY
- Legend
- Existing trees to be retained and protected during construction
  - Proposed tree planting within soft landscape. See detail on sheet xxx
  - Proposed hedge planting to be planted in a double staggered row 400mm apart and at 300mm centres in each row. To be maintained at 1m height
  - Proposed mixed native hedge planting to be planted in a double staggered row 500mm apart and at 400mm centres in each row. To be maintained at 1m height and 1.8m height adjacent to site boundaries
  - Proposed shrub planting to receive 75mm bark mulch after planting operations
  - Proposed decorative mix shrub planting to be planted in groups of 5-7no. of each species and as above
  - Proposed Native Woodland Mix to be planted in groups of 5-7no. of each species and as above
  - Proposed Native Scrub Mix to be planted in groups of 5-7no. of each species and as above
  - Proposed grass areas to receive good quality amenity grass turves laid in line with good horticultural practices
  - Proposed meadow mix, to be seeded with EM3 special general purpose mix as supplied by Emorsgate Seed and sown at 4 grams per msq, or equivalent
  - Proposed areas of angular chippings for top dressing. Laid over a weed proof membrane
  - Cut lines

Planting Schedule

| Trees                                  |         |           |         |     |
|----------------------------------------|---------|-----------|---------|-----|
| Species Name                           | Girth   | Height    | Density | No  |
| Amelanchier x grandiflora 'Robin Hill' | 14-16cm | 400-450cm | Counted | 509 |
| Betula pubescens                       | 14-16cm | 400-450cm | Counted | RB4 |
| Carpinus betulus 'Lucas'               | 14-16cm | 400-450cm | Counted | RB4 |
| Tilia cordata 'Greenspire'             | 14-16cm | 400-450cm | Counted | RB4 |
| Betula utilis jacquemontii             | 14-16cm | 400-450cm | Counted | RB1 |
| Ainus glutinosa                        | 20-25cm | 500-600cm | Counted | 2   |

| Shrubs                                   |         |          |                                                       |     |
|------------------------------------------|---------|----------|-------------------------------------------------------|-----|
| Species Name                             | Height  | Pot Size | Specification                                         | No  |
| Berberis thunbergii 'Atropurpurea Nana'  | 20-30cm | 3L       | Branched 4 brks C 4/m²                                | 54  |
| Euonymus japonicus 'Jean Hugues'         | 30-40cm | 3L       | Bushy 5 brks C 0.3Cir Double Staggered at 0.4m offset | 465 |
| Griselinia littoralis                    | 40-60cm | 3L       | Bushy 3 brks C 0.3Cir Double Staggered at 0.4m offset | 178 |
| Hebe 'Green Globe'                       | 20-30cm | 3L       | Bushy 3/7 brks C 5/m²                                 | 62  |
| Hydrangea macrophylla 'Zebra'            | 30-40cm | 3L       | Branched 3 brks C 3/m²                                | 50  |
| Philadelphus 'Belle Etoile'              | 30-40cm | 3L       | Branched 4 brks C 3/m²                                | 56  |
| Pittosporum tenuifolium 'Tom Thumb'      | 30-40cm | 3L       | Bushy 5 brks C 3/m²                                   | 31  |
| Sarcococca hookerana digy. 'Purple Stem' | 30-40cm | 3L       | Bushy 5/6 brks C 4/m²                                 | 38  |
| Skimmia confusa 'Kew Green'              | 30-40cm | 3L       | Bushy 3/6 brks C 4/m²                                 | 62  |
| Viburnum 'Eskimo'                        | 30-40cm | 3L       | Bushy 4 brks C 4/m²                                   | 73  |
| Weigela 'Mont Blanc'                     | 40-60cm | 3L       | Bushy C 3/m²                                          | 37  |

| Shrub Mix 2                 |               |         |                         |        |
|-----------------------------|---------------|---------|-------------------------|--------|
| Species                     | Specification | Density | Percentage Contribution | Number |
| Choisya 'Aztec Pearl'       | Bushy         | 3/m²    | 25%                     | 3      |
| Cornus alba 'Sibirica'      | Bushy         | 3/m²    | 25%                     | 3      |
| Cornus sanguinea            | Bushy         | 3/m²    | 25%                     | 3      |
| Phloxia fraseri 'Red Robin' | Bushy         | 3/m²    | 25%                     | 3      |
| Total 12                    |               |         |                         |        |

| Shrub Mix 3 |              |                                  |                     |                                        |
|-------------|--------------|----------------------------------|---------------------|----------------------------------------|
| Number      | Abbreviation | Species                          | Specification       | Density/Weight/Percentage Contribution |
| 17          | HEBRA        | Hebe rakaiensis                  | Bushy 7 brks C 4/m² | 25%                                    |
| 17          | SARCO        | Sarcococca confusa               | Bushy 7 brks C 4/m² | 25%                                    |
| 17          | SKUABK       | Skimmia japonica 'Bronze Knight' | Bushy 4 brks C 4/m² | 25%                                    |
| 17          | VIBOPCO      | Viburnum opulus 'Compactum'      | Bushy 4 brks C 4/m² | 25%                                    |
| Total 68    |              |                                  |                     |                                        |

| Native Woodland Mix |                    |         |                         |        |
|---------------------|--------------------|---------|-------------------------|--------|
| Species             | Specification      | Density | Percentage Contribution | Number |
| Acer campestre      | Transplant BR      | 1.5/m²  | 10%                     | 16     |
| Carpinus betulus    | Transplant BR      | 1.5/m²  | 15%                     | 24     |
| Cornus sanguinea    | Branched BR        | 1.5/m²  | 5%                      | 8      |
| Corylus avellana    | Branched 2 brks BR | 1.5/m²  | 10%                     | 16     |
| Crataegus monogyna  | Transplant BR      | 1.5/m²  | 15%                     | 24     |
| Fagus sylvatica     | Transplant BR      | 1.5/m²  | 15%                     | 24     |
| Ilex aquifolium     | Transplant BR      | 1.5/m²  | 5%                      | 8      |
| Malus sylvestris    | Transplant BR      | 1.5/m²  | 5%                      | 8      |
| Viburnum opulus     | Branched 2 brks BR | 1.5/m²  | 10%                     | 16     |
| Total 160           |                    |         |                         |        |



| Native Woodland Mix |                    |         |                         |        |
|---------------------|--------------------|---------|-------------------------|--------|
| Species             | Specification      | Density | Percentage Contribution | Number |
| Acer campestre      | Transplant BR      | 1.5/m²  | 10%                     | 16     |
| Carpinus betulus    | Transplant BR      | 1.5/m²  | 15%                     | 24     |
| Cornus sanguinea    | Branched BR        | 1.5/m²  | 5%                      | 8      |
| Corylus avellana    | Branched 2 brks BR | 1.5/m²  | 10%                     | 16     |
| Crataegus monogyna  | Transplant BR      | 1.5/m²  | 15%                     | 24     |
| Fagus sylvatica     | Transplant BR      | 1.5/m²  | 15%                     | 24     |
| Ilex aquifolium     | Transplant BR      | 1.5/m²  | 5%                      | 8      |
| Malus sylvestris    | Transplant BR      | 1.5/m²  | 15%                     | 24     |
| Viburnum opulus     | Branched 2 brks BR | 1.5/m²  | 10%                     | 16     |
| Total 160           |                    |         |                         |        |

| Native Hedge Mix 1 |               |                                        |                         |        |
|--------------------|---------------|----------------------------------------|-------------------------|--------|
| Species            | Specification | Density                                | Percentage Contribution | Number |
| Acer campestre     | Transplant BR | 0.4Cir Double Staggered at 0.5m offset | 5%                      | 11     |
| Cornus sanguinea   | Bushy B       | 0.4Cir Double Staggered at 0.5m offset | 5%                      | 11     |
| Corylus avellana   | Bushy B       | 0.4Cir Double Staggered at 0.5m offset | 15%                     | 34     |
| Crataegus monogyna | Transplant BR | 0.4Cir Double Staggered at 0.5m offset | 45%                     | 103    |
| Ilex aquifolium    | Bushy B       | 0.4Cir Double Staggered at 0.5m offset | 2%                      | 4      |
| Malus sylvestris   | Transplant BR | 0.4Cir Double Staggered at 0.5m offset | 5%                      | 11     |
| Prunus spinosa     | Bushy B       | 0.4Cir Double Staggered at 0.5m offset | 3%                      | 6      |
| Viburnum lantana   | Bushy B       | 0.4Cir Double Staggered at 0.5m offset | 5%                      | 11     |
| Viburnum opulus    | Bushy B       | 0.4Cir Double Staggered at 0.5m offset | 15%                     | 34     |
| Total 225          |               |                                        |                         |        |

| Native Hedge Mix 2    |                            |                                        |                         |        |
|-----------------------|----------------------------|----------------------------------------|-------------------------|--------|
| Species               | Specification              | Density                                | Percentage Contribution | Number |
| Cornus sanguinea      | 1+1 Branched 3 brks BR     | 0.3Cir Double Staggered at 0.4m offset | 25%                     | 75     |
| Ligustrum vulgare     | 0/2 Branched 3 brks BR     | 0.3Cir Double Staggered at 0.4m offset | 15%                     | 44     |
| Lonicera periclymenum | Several Shoots 2/3 brks BR | 0.3Cir Double Staggered at 0.4m offset | 10%                     | 29     |
| Viburnum lantana      | 1+1 Branched 3 brks BR     | 0.3Cir Double Staggered at 0.4m offset | 25%                     | 75     |
| Viburnum opulus       | 1+1 Branched 3 brks BR     | 0.3Cir Double Staggered at 0.4m offset | 25%                     | 75     |
| Total 298             |                            |                                        |                         |        |

| Native Scrub Mix   |                 |               |                         |        |
|--------------------|-----------------|---------------|-------------------------|--------|
| Species            | Specification   | Density       | Percentage Contribution | Number |
| Cornus sanguinea   | Branched BR     | 3/m²          | 5%                      | 22     |
| Corylus avellana   | Branched BR     | 3/5 brks 3/m² | 5%                      | 22     |
| Crataegus monogyna | Transplant BR   | 3/m²          | 5%                      | 22     |
| Ilex aquifolium    | Bushy           | 3/m²          | 5%                      | 22     |
| Prunus spinosa     | 1+1 Branched BR | 3/m²          | 20%                     | 92     |
| Rosa canina        | Branched BR     | 3/5 brks 3/m² | 10%                     | 45     |
| Viburnum opulus    | Branched BR     | 3/m²          | 5%                      | 22     |
| Total 459          |                 |               |                         |        |

Tree Pit Detail: Soft Landscape

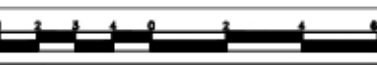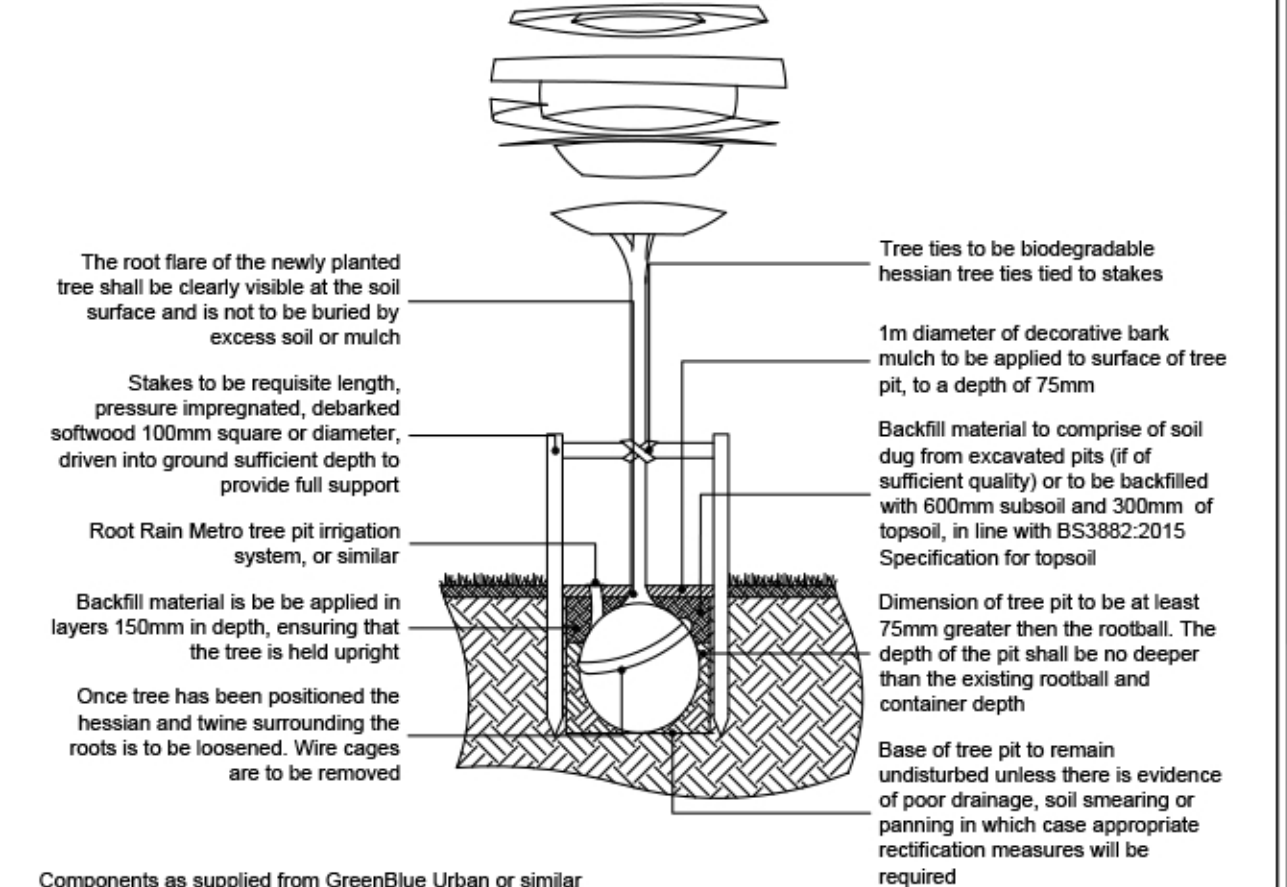

A 05.06.26 Revised Layout RH  
Rev Date Details Drawn

**ACD ENVIRONMENTAL**

HEAD OFFICE  
Rodbourne Rail Business Centre, Grange Lane,  
Malmesbury, SN16 0ES  
Tel: 01666 825646

4 & 5 The Old Mill, Fry's Yard, Bridge Street,  
Godalming, GU7 1HP  
Tel: 01483 425714

Suite 6, Crescent House, Yonge Close,  
Eastleigh, SO50 9SX  
Tel: 02382 026300  
email: mail@acdenv.co.uk  
www.acdenvironmental.co.uk

**PERSIMMON**  
Together, we make a home

scheme: Hampton Park  
Littlehampton  
client: Persimmon Thames Valley  
drawing: Soft Landscape Proposals - Phase 6B  
date: November 2025  
scale: 1:200@A1  
drawing no: PERTV2480715 Sheet 1 of 2  
drawn: JO checked: RH

Copyright of ACD Environmental Ltd. All rights described in Chapter IV of the Copyright, Designs and Patents Act 1988 have been generally asserted. 2011. Copyright of this plan remains with ACD until all fees have been paid in full.