
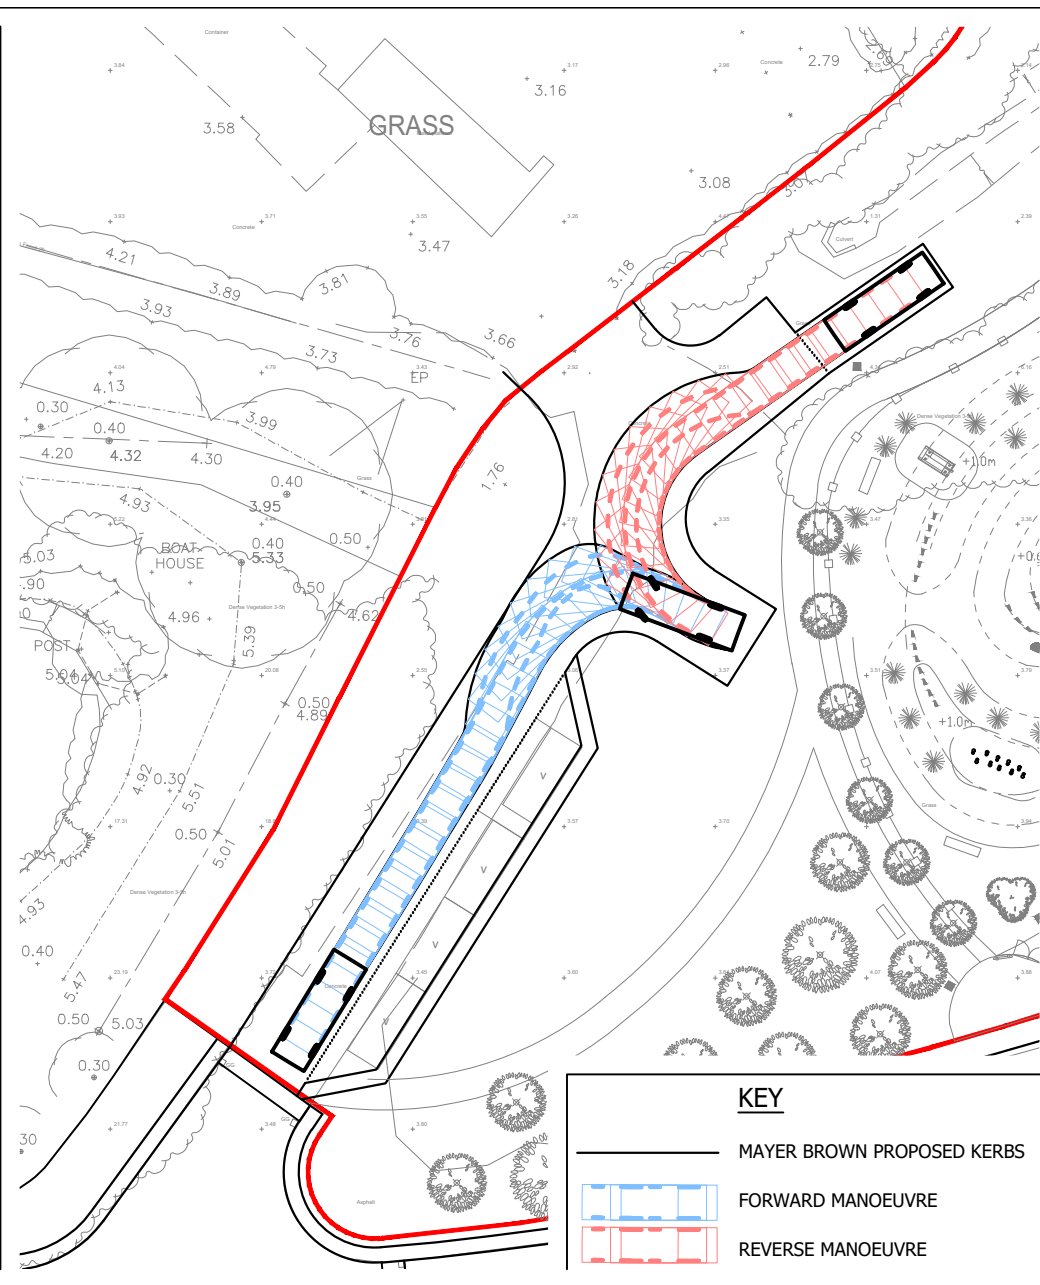


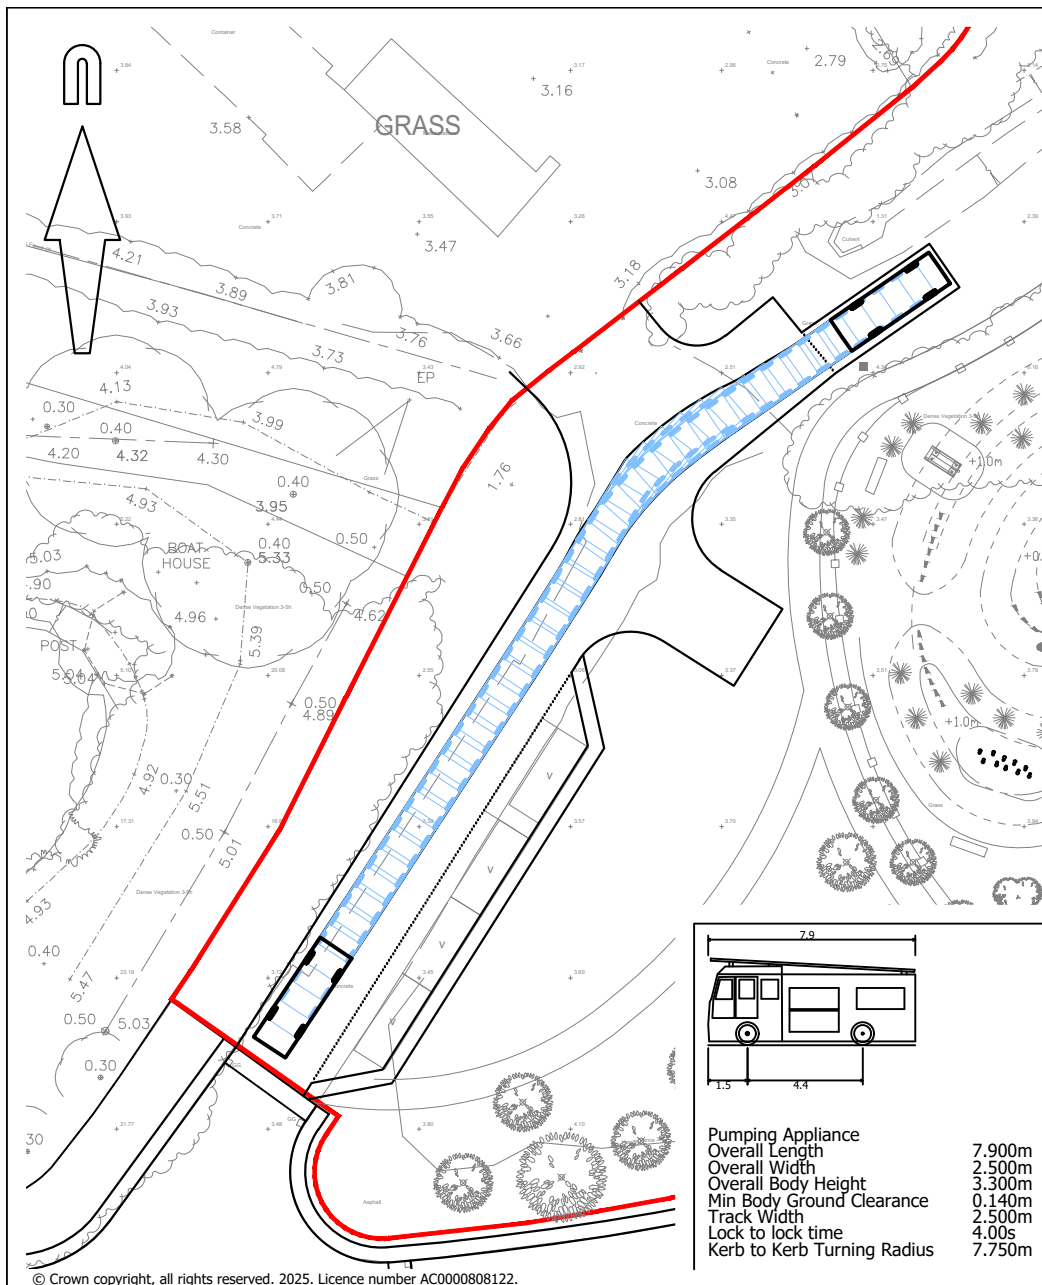

client
PERSIMMON HOMES THAMES VALLEY

project
PHASE 6B
LITTLEHAMPTON

title
SWEPT PATH ANALYSIS
PUMPING APPLIANCE
ENTERING / EXITING LOADING BAY

scale
1:500 @ A4

drawn by
TC

checked by
SF

date
DECEMBER 2025

cad file
TK04.DWG

suitability
-

rev.
P2

drawing number
PHLITTLEPH6B.2/TK04