
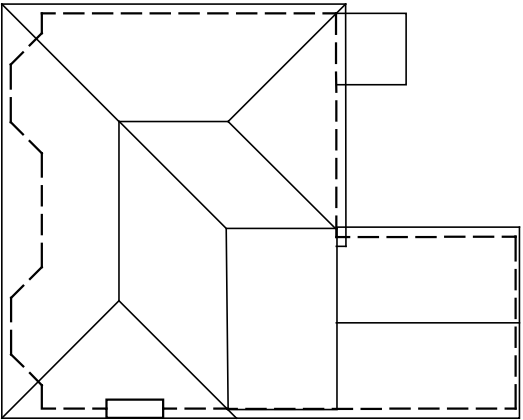
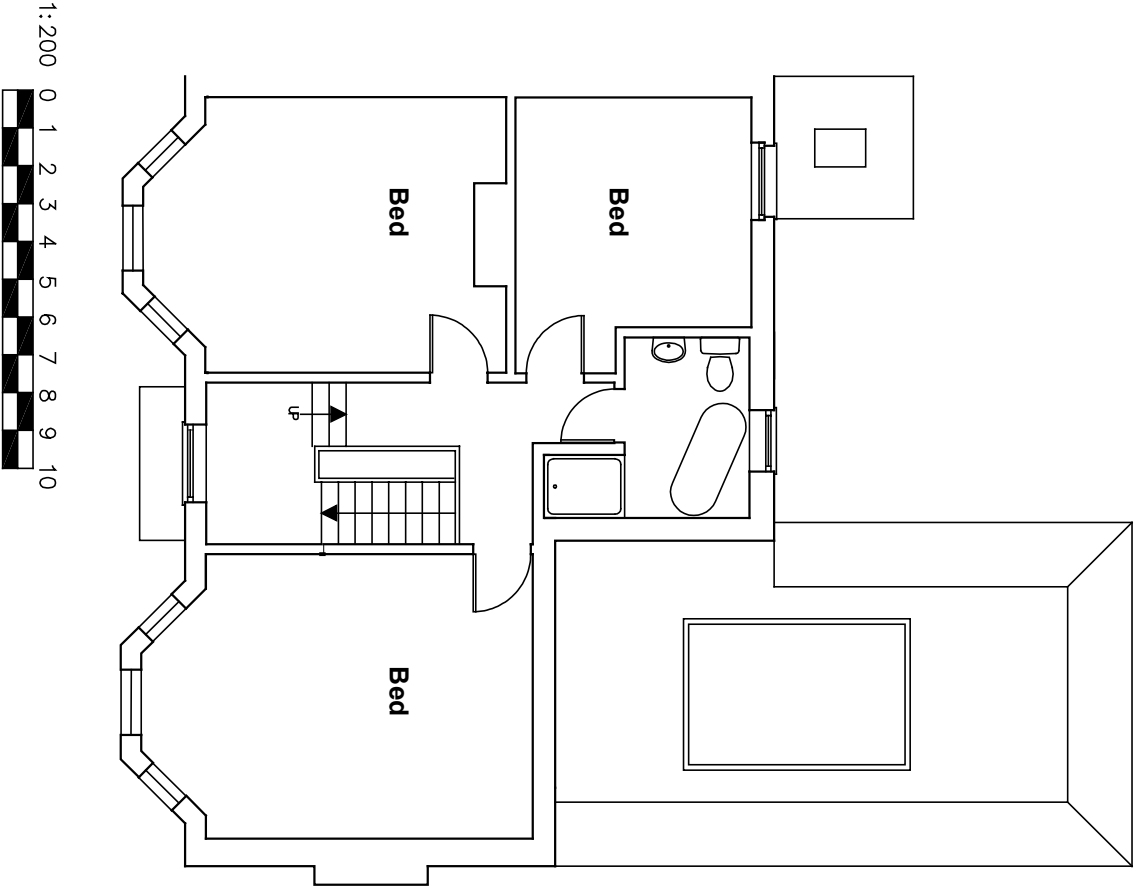


Proposed finishes:
Roof; flat and plain tiles to match existing
Walls; face brick to match existing and Cedral
board
Fenestration; white uPVC to match existing style
Fascias, soffites, gutters etc. all to match
existing

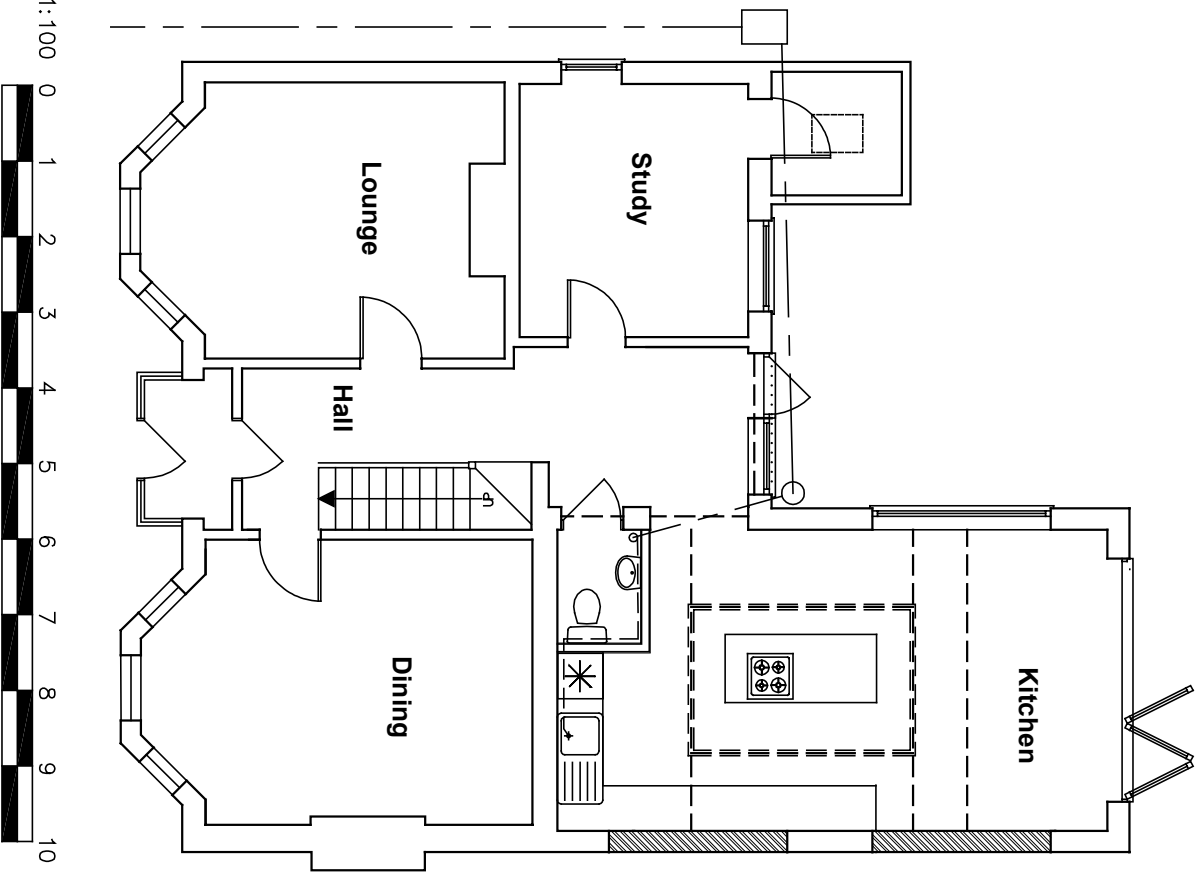

Amendments: –

BRYCESON SHAW ASSOCIATES Surveyors and Designers Flat 3 10A Norfolk Road, Littlehampton, West Sussex BN17 5PL Mobile: 07889 651301 E-mail: brycesonshaw@btinternet.com			
Project: Proposed extension; 41 Chuch Street, Littlehampton BN17 5PU			
Drawing: Plans and elevations as proposed			
For: Mr. & Mrs. C. Moore			
Drawn:	PKS	Date:	April 2024
Scales:	1:100 1:200	No:	3172/01/02
To scale when printed on A3			