


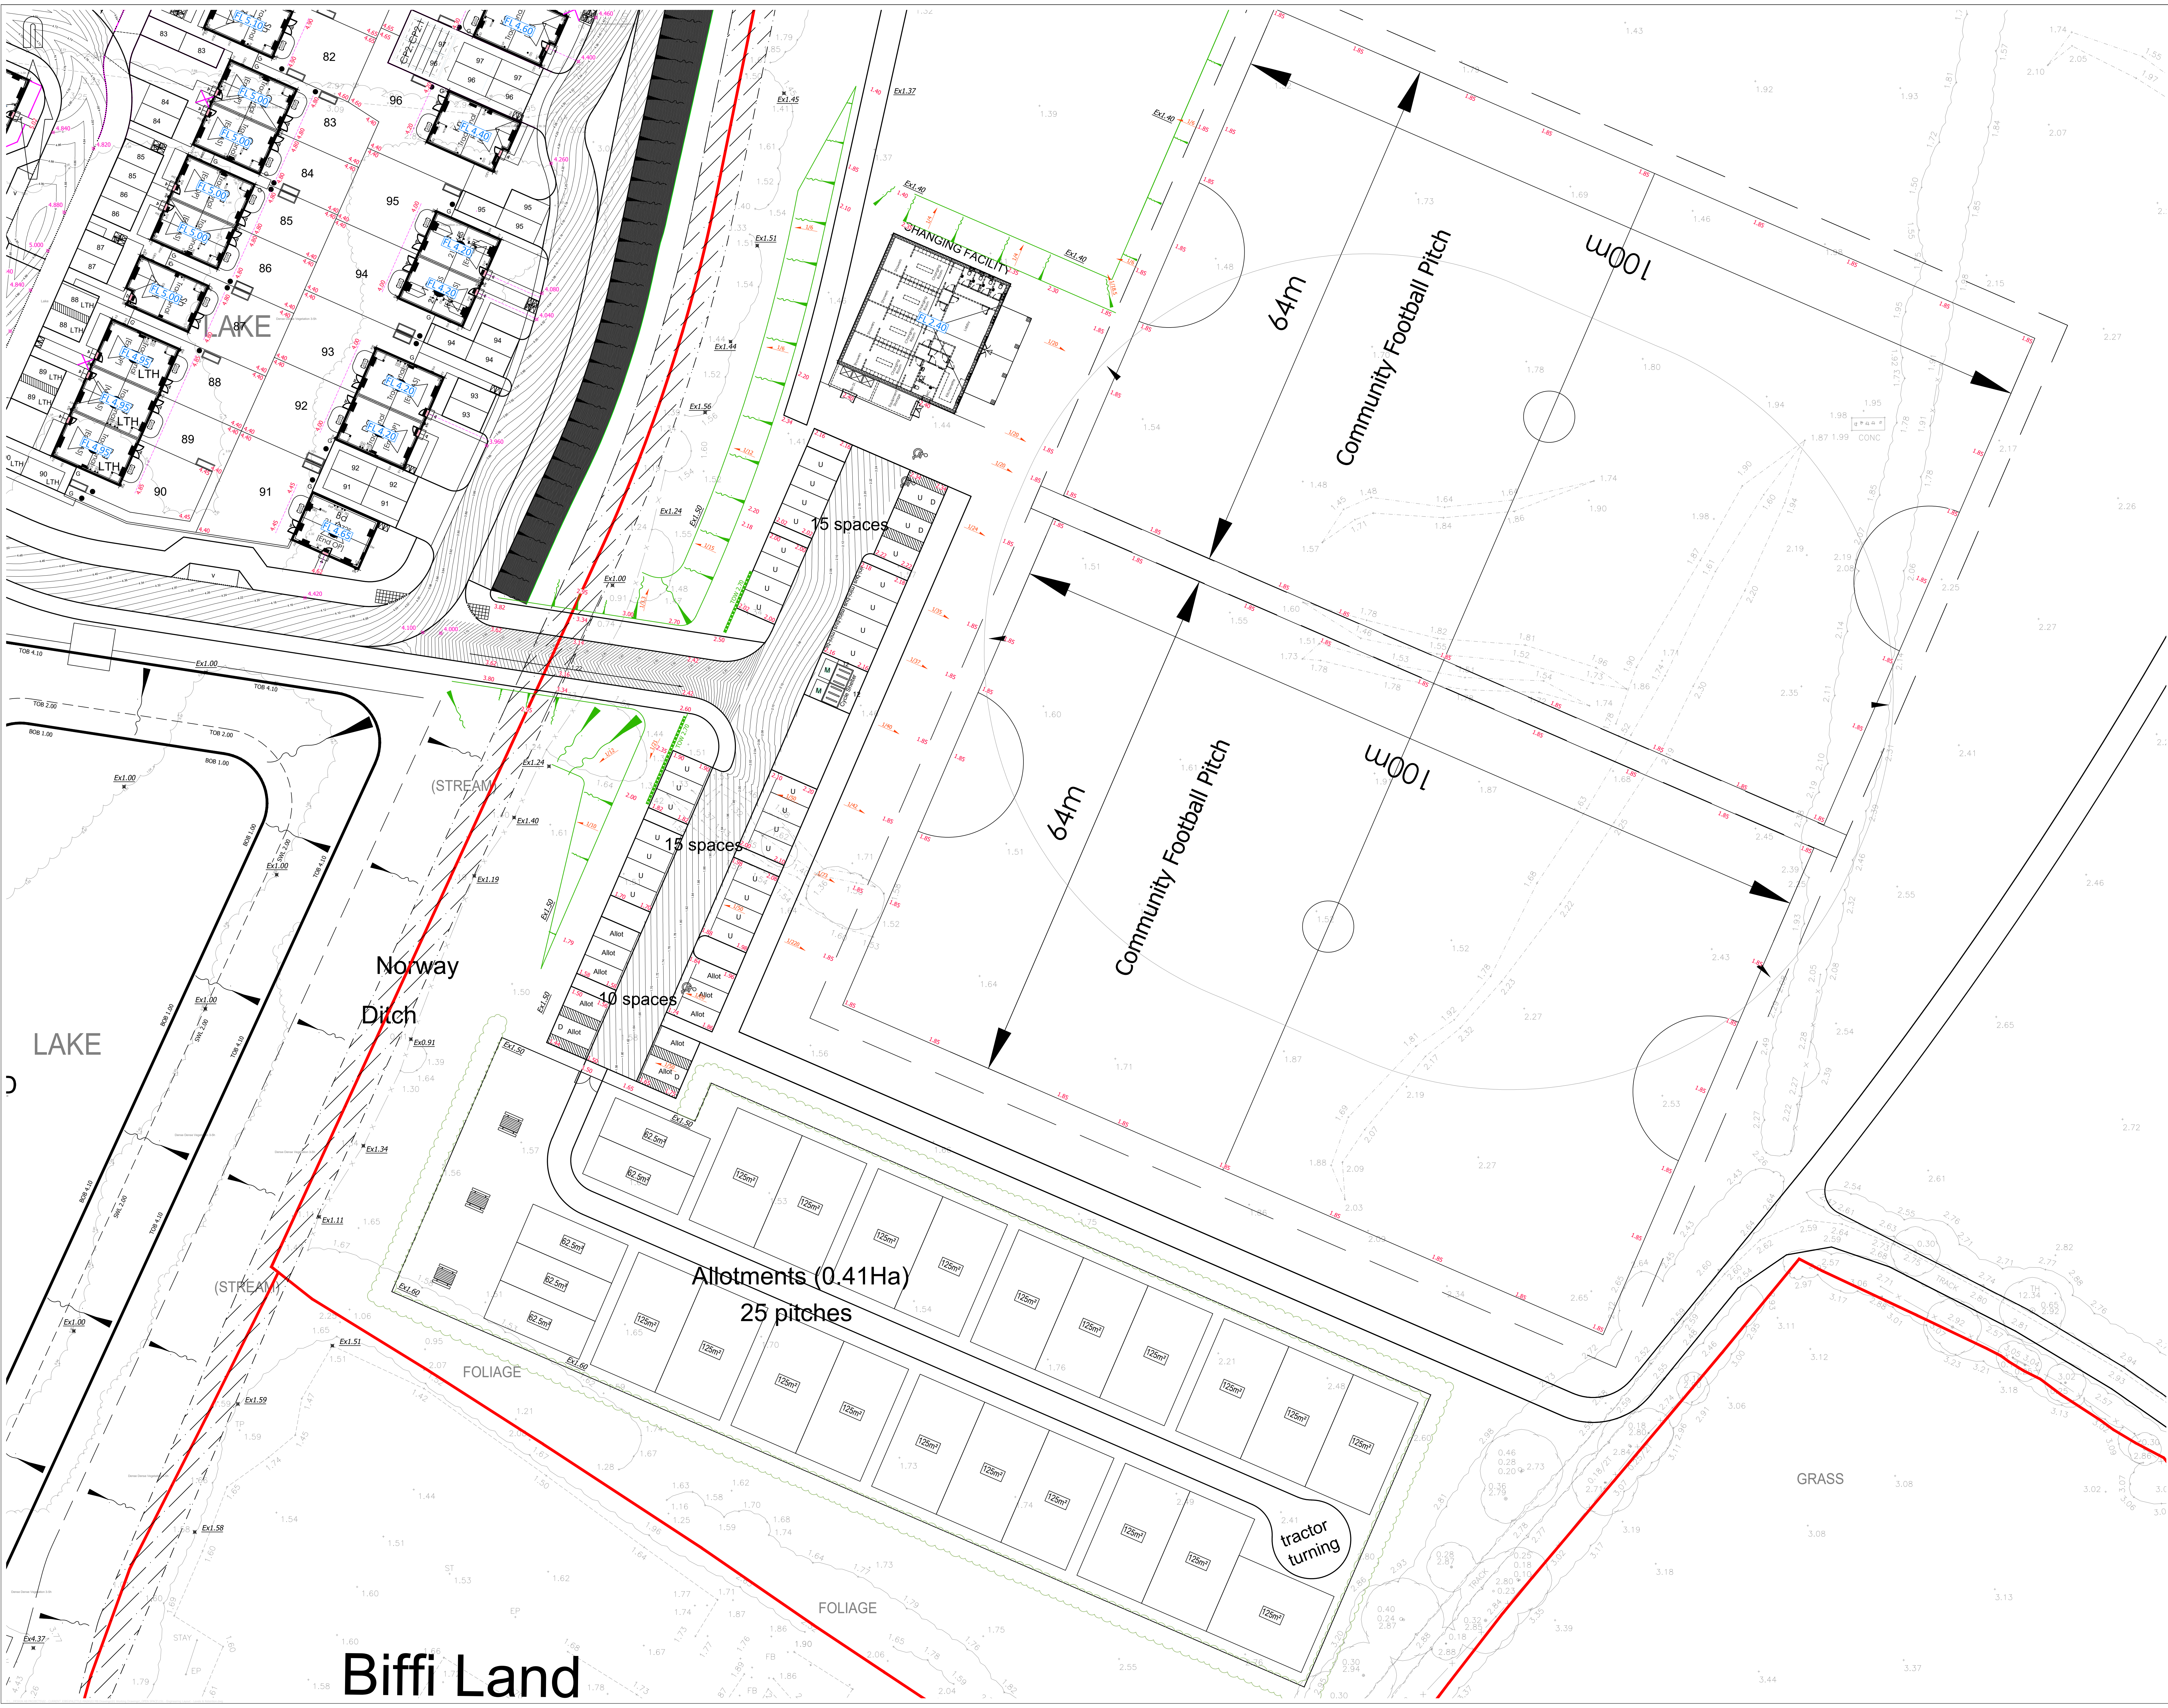

A0 ORIGINAL

© Crown copyright and database rights 2020. Ordnance Survey A2000008122.

KEY

- 2.00 PROPOSED SPOT LEVEL
- 2.00⁺ PROPOSED ROAD SPOT LEVEL
- FL 4.00 PROPOSED FLOOR LEVEL
- 1:1 PROPOSED STEPS
- 1:100 PROPOSED GRADIENT
- PROPOSED RETAINING WALL
- PROPOSED PART M (LEVEL THRESHOLD)
- CONSTRUCTION LINE
- PROPOSED CONTOURS
- SITE BOUNDARY

NOTES:

- This drawing is not to be scaled.
- Drawing based on Persimmon Homes "Site Layout - Phase 6a - Residential - 285 units drawing reference "547_PL_100a", received on 21/04/2026.
- Based on topographic survey undertaken by Survey Solutions in November 2024, drawing reference 71849BWL5-02.
- This drawing is to be read in conjunction with all other relevant engineering and landscaping drawings. Any discrepancies are to be reported to the Engineer immediately for clarification.

KEY TO HEALTH AND SAFETY SYMBOLS

- INDICATES A RESIDUAL RISK REQUIRING A COMPULSORY ACTION.
- INDICATES A RESIDUAL RISK FOR INFORMATION.
- INDICATES A RESIDUAL RISK REQUIRING A PROHIBITIVE ACTION.
- INDICATES A RESIDUAL RISK AS A WARNING.

FOR INFORMATION

P2	Drawing updated following revised layout and comments from WSCC received on 21/04/2026. (TC)	SF	15/06/2026
P1	Initial Issue. (TC)	SF	04/12/2025

rev.	amendment	checked	date

m3
mayer brown

Mayer Brown Limited
Lion house, Oriental Road, Woking, Surrey GU22 8AR
Telephone 01483 750 508
enquiry@mayerbrown.co.uk www.mayerbrown.co.uk

client
PERSIMMON HOMES THAMES VALLEY

project
**PHASE 6A
LITTLEHAMPTON**

scale 1:250	drawn by TC	checked by SF
date JUNE 2026	cad file 151.DWG	

title
ENGINEERING LAYOUT - LEVELS & RETENTION

Mayer Brown Limited jobcode SF/PHHAMTONPARK	suitability -	revision P2
---	-------------------------	-----------------------

drawing number
PHLITTLEOS.2/151