
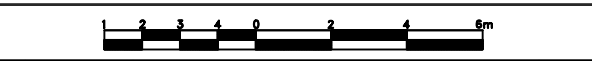


SPECIFICATION
All works generally, to comply with the written Soft
Landscape Specification.

NOTES:
NOT FOR CONSTRUCTION, FOR PLANNING
PURPOSES ONLY

Legend

- Existing trees to be retained and protected during construction
- Proposed tree planting within soft landscape. See detail on sheet 1
- Proposed mixed native hedge planting to be planted in a double staggered row 500mm apart and at 400mm centres in each row. To be maintained at 1m height and 1.8m height adjacent to site boundaries
- Proposed shrub planting to receive 75mm bark mulch after planting operations
- Proposed decorative mix shrub planting to be planted in groups of 5-7no. of each species and as above
- Proposed Native Woodland mix to be planted in groups of 5-7no. of each species and as above
- Proposed Native Scrub mix to be planted in groups of 5-7no. of each species and as above
- Proposed grass areas to receive good quality amenity grass turves laid in line with good horticultural practices
- Grassland to be retained and managed as wetland / floodplain meadow, where bare patches appear seed with EM8 seed mix as supplied by Emorsgate Seeds and sown at 4 grams per msq, or equivalent
- Proposed Sports pitch grass seed, to be seeded with BS Sports & Playing Fields mixture as supplied by Boston Seeds and sown at 50 grams per msq, or equivalent
- Proposed hardwearing grass mixture, to be seeded with Popular Hardwearing seed mix as supplied by Germinal Seeds and sown at 35 grams per msq, or equivalent
- Existing vegetation within the ditch to be retained. Where bare patches appear plant with Wetland edge mix at 1msq
- Proposed Artificial Weave Cricket Carpet. Ref. CR890, minimum 2.74m width x 10m length from Sportsequip or similar and approved.
- Proposed marginal planting mix
- Proposed scrape locations
- Proposed Crushed Limestone path with Gridforce ground reinforcement in areas prone to flooding. Laid in line with engineer's details.
- Wayfinder Location
- Timber clad dog waste bin with lid
- Litchard Bench & Picnic Benches from Broxap
- Cut lines

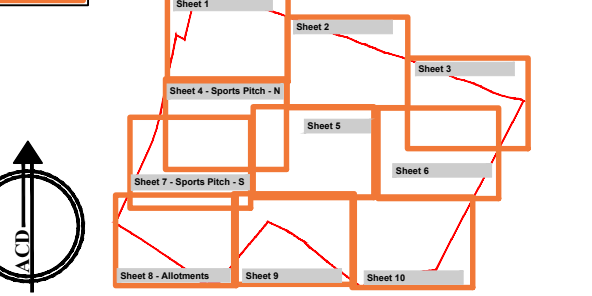

A	09.06.26	Revised Layout	RH
Rev	Date	Details	Drawn



HEAD OFFICE

Rodbourne Rail Business Centre, Grange Lane,
Malmesbury, SN16 0ES
Tel: 01666 825646

4 & 5 The Old Mill, Fry's Yard, Bridge Street,
Codalming, GU7 1HP
Tel: 01483 425714

Suite 6, Crescent House, Yonge Close,
Eastleigh, SO50 9SX
Tel: 02382 026300

email: mail@acdenv.co.uk
www.acdenv.co.uk



scheme: Hampton Park
Littlehampton

client: Persimmon Thames Valley
drawing: POS East Black Ditch &
Sports Pitches

date: November 2025
scale: 1:200@A1

drawing no: PERTV24807 20 - Sheet 3 of 10
drawn: JO checked: RH

Copyright of ACD Environmental Ltd. All rights described in
Chapter IV of the Copyright, Designs and Patents Act 1988
have been generally asserted. 2011. Copyright of this plan
remains with ACD until all fees have been paid in full.