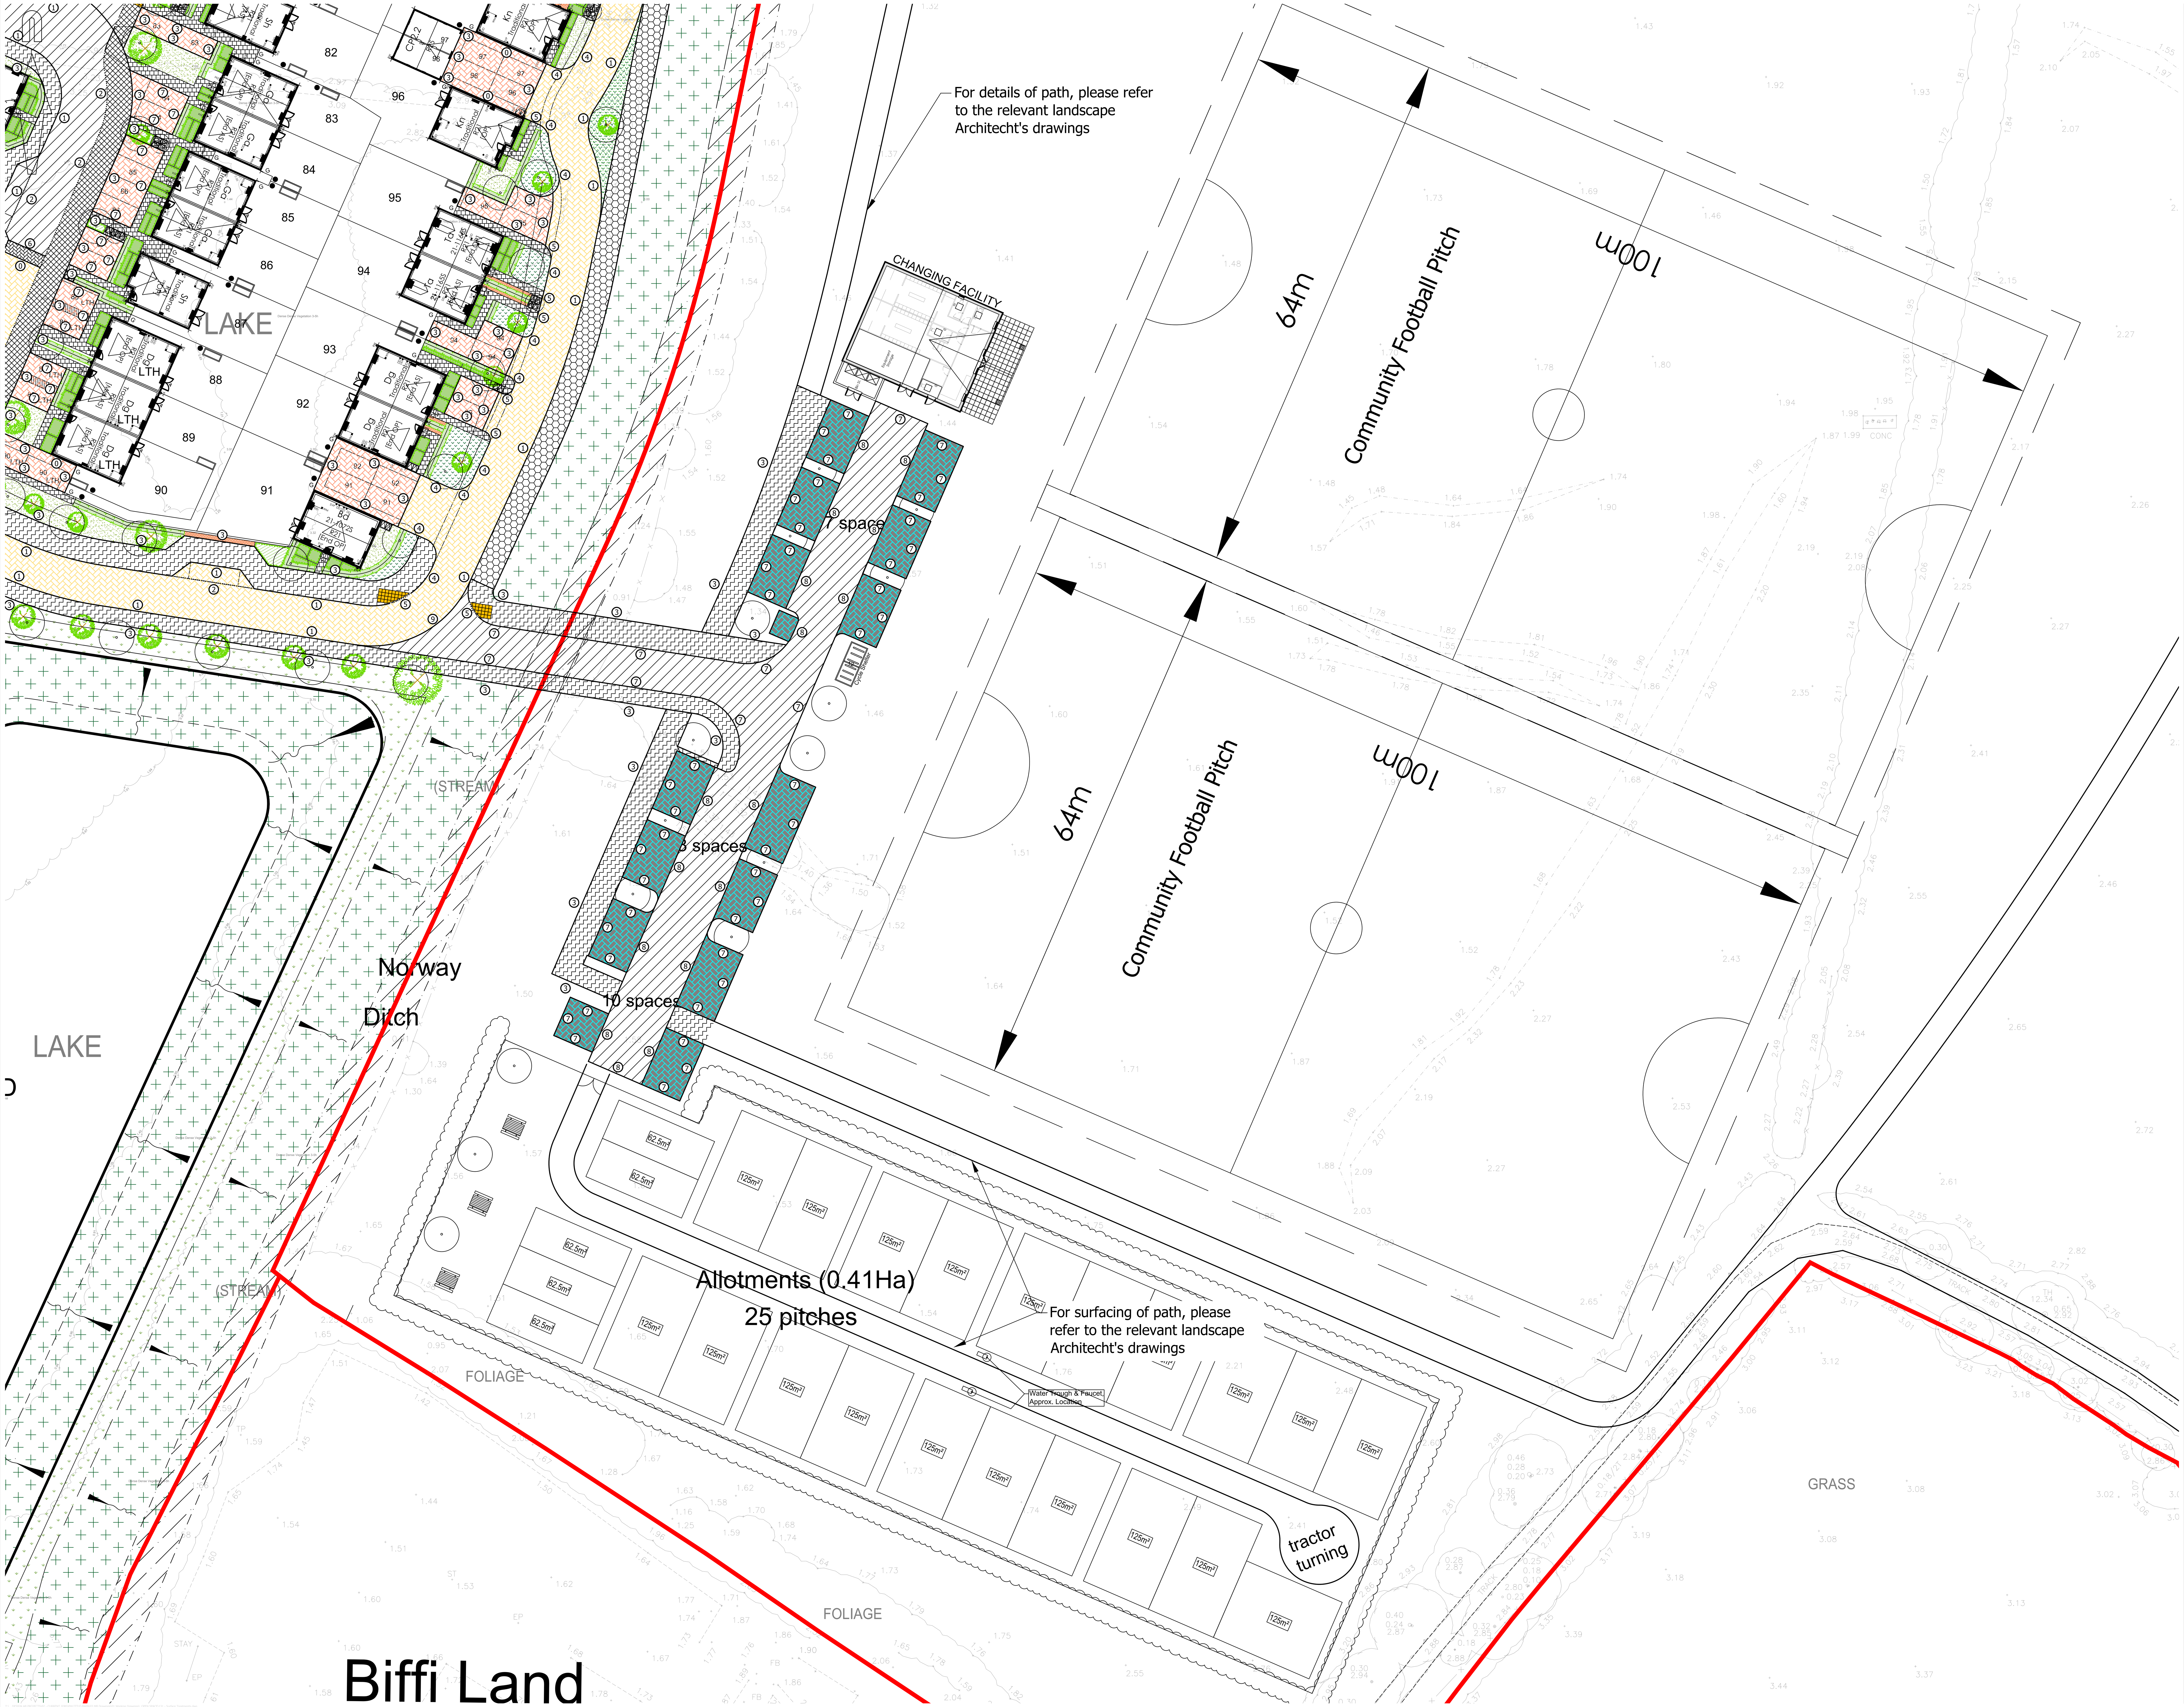

© Mayer Brown Limited Copyright. The drawings, information and data recorded in this document ("the information") is the property of Mayer Brown. This document and the information are solely for the use of the authorised recipient and this document may not be used, copied or reproduced in whole or part for any purposes other than which it was supplied by Mayer Brown. Mayer Brown makes no representation, undertakes no duty and accepts no responsibilities to any third party who may use or rely upon this document or the information.

A0 ORIGINAL

© Crown copyright and database rights 2025. Ordnance Survey AC0000808122.

KEY

- EXISTING KERB LINE
- KERB/EDGING LINE
- DROPPED KERB
- BUFF COLOURED TACTILE PAVING
- BUFF COLOURED CORDUROY PAVING
- BITUMEN MACADAM CARRIAGEWAY SURFACING
- BLOCK PAVED SHARED / PRIVATE DRIVE SURFACING LAID IN HERRINGBONE PATTERN
- BLOCK PAVED CARRIAGEWAY SURFACING LAID IN HERRINGBONE PATTERN
- PERMEABLE BLOCK PAVED SHARED / PRIVATE DRIVE SURFACING LAID IN HERRINGBONE PATTERN
- BITUMEN MACADAM FOOTWAY CONSTRUCTION
- SELF BINDING GRAVEL PATH
- BITUMEN MACADAM FOOTWAY CROSSOVER TYPE 1
- SLAB PRIVATE FOOTWAY CONSTRUCTION
- RUMBLE STRIP SURFACING LAID IN HERRINGBONE PATTERN
- SOFT LANDSCAPING (REFER TO LANDSCAPE ARCHITECT DRAWINGS)
- SITE BOUNDARY

KERB TYPES

0. TYPE 0 - NO KERB
1. TYPE 1 - HB2 - 125mm UPSTAND
2. TYPE 2 - BN - 25mm UPSTAND
3. TYPE 3 - EF - FLUSH
4. TYPE 4 - BN - 50mm UPSTAND
5. TYPE 5 - BN - 0-6mm FLUSH
6. TYPE 6 - MARSHALLS 'SPEEDCHECK' KERB (OR SIMILAR APPROVED
7. TYPE 7 - HB2 - 100mm UPSTAND
8. TYPE 8 - CS2 - FLUSH
9. TYPE 9 - CS1 - FLUSH

NOTES:

1. This drawing is not to be scaled.
2. Drawing based on Persimmon Homes "Site Layout - Phase 6a - Residential - 285 units drawing reference " 547_PL_100a", received on 10/11/2025.
3. Based on topographic survey undertaken by Survey Solutions in November 2024, drawing reference 71849BWLS-02.
4. This drawing is to be read in conjunction with all other relevant engineering and landscaping drawings. Any discrepancies are to be reported to the Engineer immediately for clarification.

KEY TO HEALTH AND SAFETY SYMBOLS

- INDICATES A RESIDUAL RISK REQUIRING A COMPULSORY ACTION.
- INDICATES A RESIDUAL RISK FOR INFORMATION.
- INDICATES A RESIDUAL RISK REQUIRING A PROHIBITIVE ACTION.
- INDICATES A RESIDUAL RISK AS A WARNING.

FOR INFORMATION
NOT FOR CONSTRUCTION

rev.	amendment	checked	date
P1	Initial Issue. (TC)	SF	04/12/2025

mayer brown
Mayer Brown Limited
Lion house Oriental Road Woking Surrey GU22 8AR
Telephone 01483 750 508
enquiry@mayerbrown.co.uk www.mayerbrown.co.uk

client: PERSIMMON HOMES THAMES VALLEY

project: PHASE 6A LITTLEHAMPTON

scale	drawn by	checked by
1:250	TC	SF

date: DECEMBER 2025
cad file: 131.DWG

title: SURFACE TREATMENTS

Mayer Brown Limited jobcode	suitability	revision
SF/PHHAMTONPARK	-	P1

drawing number: PHLITTLEOS.2/131