

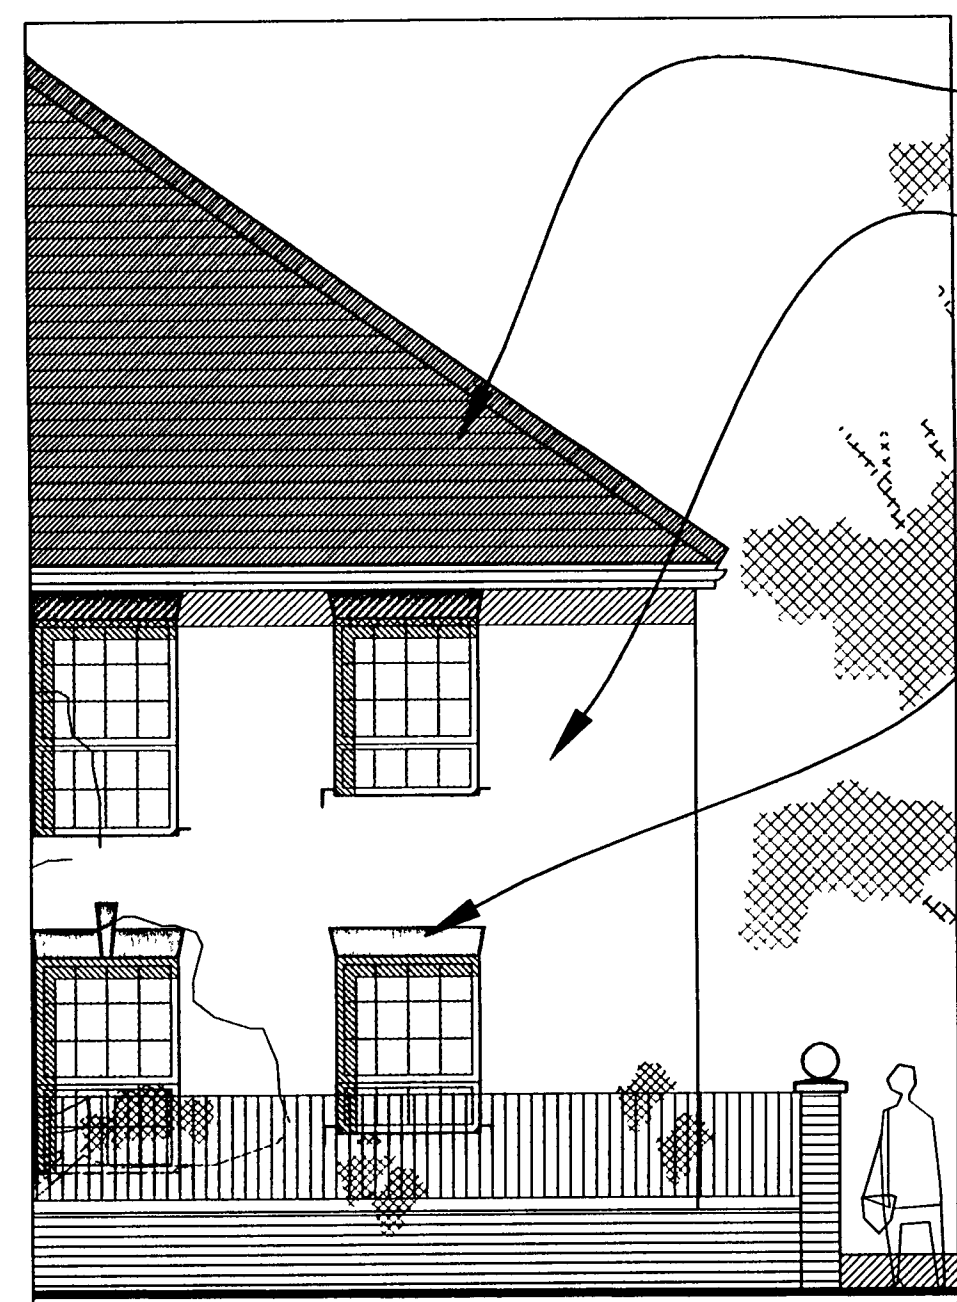


REVISIONS	Revision	Date	By
ARUN DISTRICT COUNCIL			
No.	LU	257	07
RECEIVED 28.6.07			

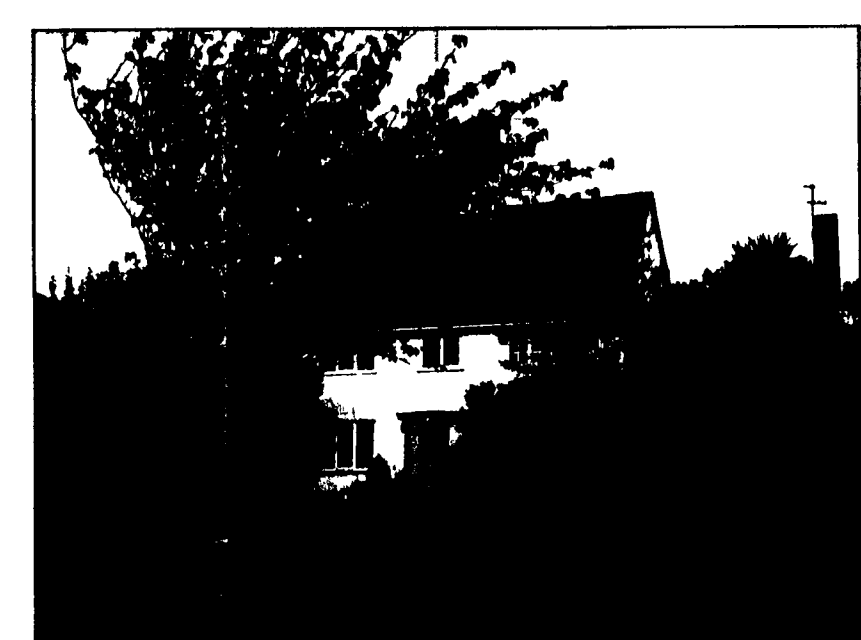

Redland Concrete Plain Tile
Off White rendering
Reconstituted Portland Stone

No. 37 Church Street, opposite the site.

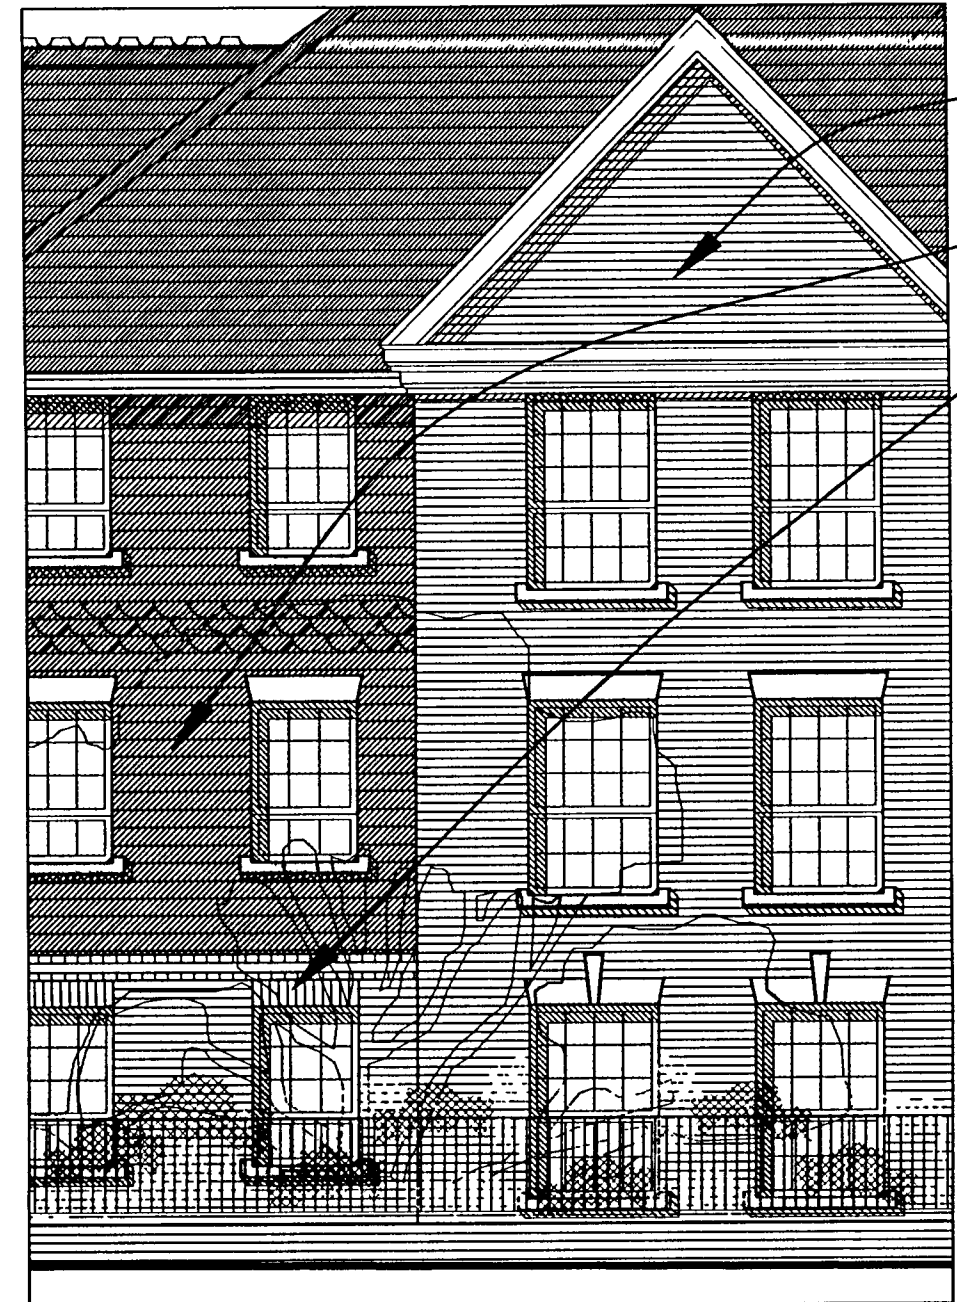


Ibstock Capital Multi Stock
Redland Plain Concrete Tiles
Antique Red
Ibstock Leicester Red

No. 26 Fitzalan Road.



Ibstock Capital Multi Stock
Ibstock Leicester Red
Reconstituted Portland Stone

Maltravers Road, close to the roundabout on Fitzalan Road.

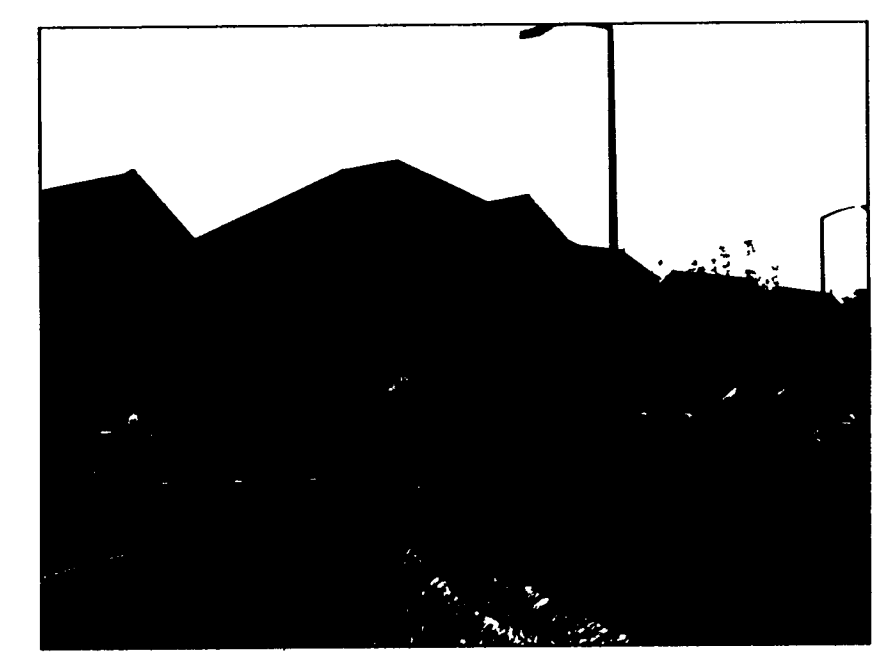

MATERIALS SCHEDULE

Facing Brickwork: Ibstock Capital Multi Stock
Ibstock Brunswick Wilton Yellow

Render Finish: 'K-Rend' in off white

Ornamental Stonework: Reconstituted Portland stone
copings and cills

Roof Tiles: Redland Concrete Plain Tile

Rainwater Goods: Black uPVC

Windows/Doors: White uPVC.

Boundary Treatment: 1.8m high close boarded fence to
the rear boundaries, 900mm high metal railings on dwarf
brick wall to the northern and western boundaries.

DESIGN PROPOSALS


It is proposed to construct 56 Extra Care apartments for
the frail elderly with a communal lounge, small function
room, dining room, laundry room, battery car store and
private garden.

The proposed scheme is a high quality building which
makes the best use of the opportunities and constraints of
the site. The site is suitable for redevelopment being
currently at just 11 dwellings/ hectare. The site is suitable
for redevelopment as a flatted scheme which will not
change the residential character of the local and wider
area. There is a requirement to respect the existing
architectural character of the area, to address the street
scene, and to provide a well considered and high quality
scheme which allows the reinforcement of the existing
mature landscaping.

An Extra Care scheme requires to be operated as one
building to provide disabled access to all parts for its
residents as well as to enable the 24-hour Manager Care
Staff to provide support. The scheme has been designed
to provide level access to all parts of the building so that a
disabled person in a wheelchair has full mobility
throughout including access to the private amenity spaces
and patio area.

The apartments have been specifically designed to
provided wheelchair access to all parts including toilets,
wash hand basins and showers, as well as the
apartments kitchens to enable the frail elderly the
opportunity of a continuing Independent life style.

The communal dining room is supported by a fully
serviced kitchen that provides, if required, meals to all the
residents every day throughout the year. There is also a
buggy car store to allow disabled residents access to the
local facilities and shops.

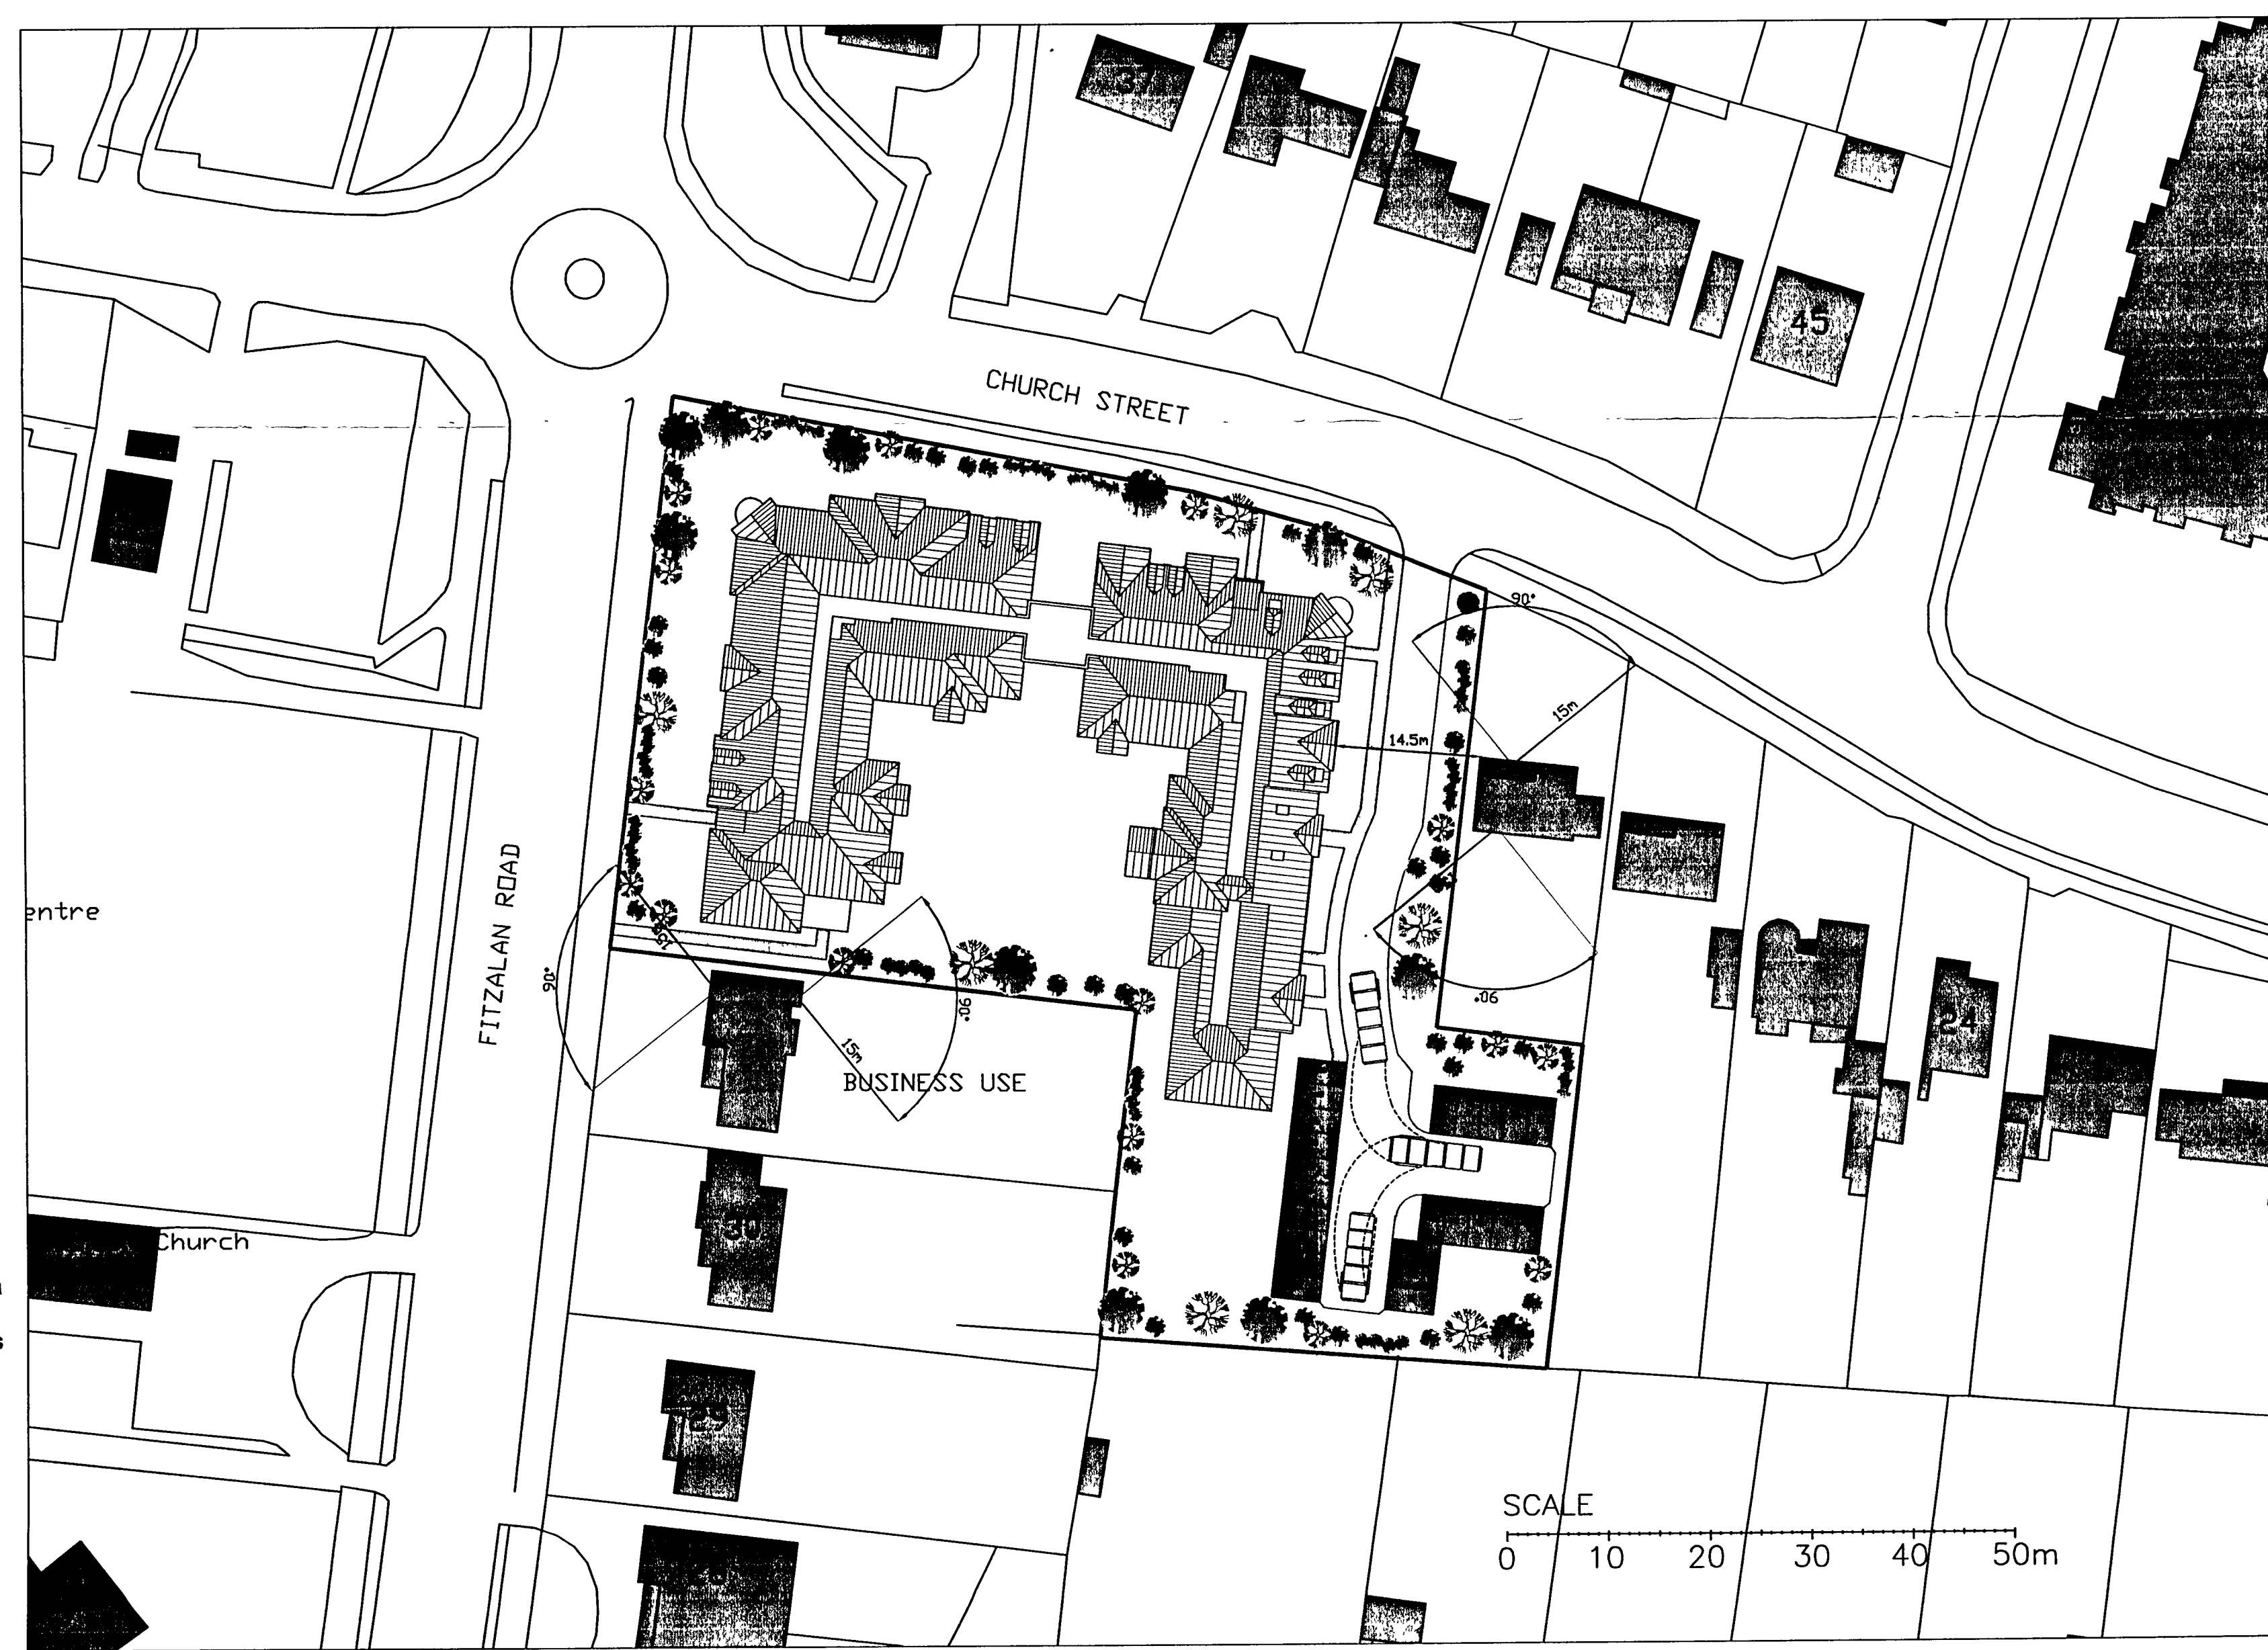

DESIGN PROPOSALS cont.

The site has been specifically chosen for its location in
relation to the local shops and community. It is a good
location for such Extra-care sheltered housing being
situated within an urban area, with the facilities and
community which are so important to a satisfactory living
environment for the elderly. The site adjoins a major public
transport corridor and as such, it is the type of site
envisaged by Planning Policy-Guidance which encourages
high density housing to be located close to local centres
and public transport.


The existing site consists of 5 detached properties on
0.51ha at a density of 11 dwellings/hectare. It is an
existing development site and is suitable to provide better
opportunities for the provision of residential
accommodation for the frail elderly.

The existing properties in the immediate vicinity on
Fitzalan Road and Church Street are an eclectic mix of
houses of varying height, scale, mass, alignment and
materials.

The proposed building configuration on the site addresses
the two main roads, Fitzalan Road and Church Street, with
elevations which increase in storey height as they
approach the corner. The building turns the corner with a
rendered curved element, to address the adjacent
roundabout. The elevation to Church Street is broken up
by a glazed link, and further subdivided into bays to give
rhythm and interest to the facade. A wing of the proposed
building extends into the site towards the south east
corner, enclosing a communal garden within the centre of
the development. This wing houses the communal
facilities giving access and views to the garden. The main
entrance is also situated here, with direct access to the
car park.

Vehicle access is gained from the eastern end of the site
via an access road which leads to the car park. There is
also a battery car store at the southern end of the building
giving access on to Fitzalan Road and the local shops.

Overall the proposed scheme makes best use of an
existing urban site. It has been specifically designed to
respond to the surrounding context and to provide a highly
sustainable development. It does not cause any harm
whilst bringing considerable gain in providing much
needed accommodation for the frail elderly. The building is
a well considered high quality scheme which addresses
the junction of Fitzalan Road and Church Street, bringing
much needed interest and variety.

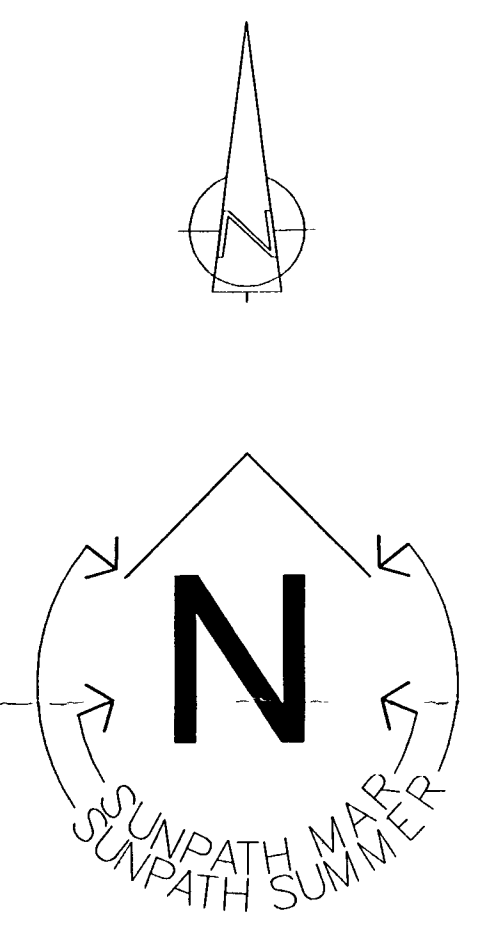

ALL DIMENSIONS TO BE CHECKED ON SITE
WORK TO FIGURED DIMENSIONS ONLY
REPORT DISCREPANCIES TO THE ARCHITECT
AT ONCE BEFORE PROCEEDING

THE PLANNING BUREAU
LIMITED
Architects
and
Town Planners
Graham Bell BA (Hons), B.Arch (Hons), RIBA
Design Director
Sapphire House, York Close, Byfleet
Surrey, KT14 7HN
Telephone 01932-348948 Fax 01932-348418



Project Title
FITZALAN ROAD
LITTLEHAMPTON

Drawing Title
PROPOSALS

Scale 1:500 @ A1 Date 26.06.07
Drawn RMV Checked
Drawing No. P2-08 Rev
Digital details of this drawing displayed in bottom left corner of sheet.

PROPOSALS