

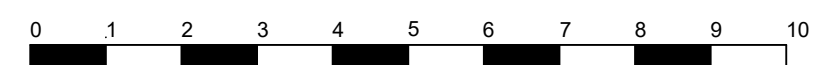


EXISTING GROUND FLOOR PLAN

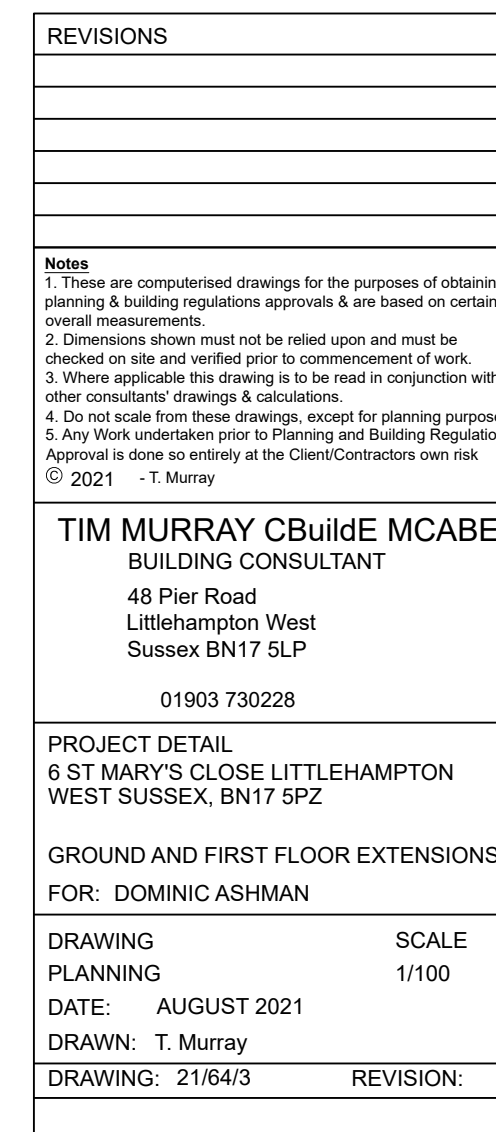

PROPOSED NORTH EAST ELEVATION

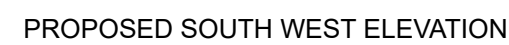

Notes

1. These are computerised drawings for the purposes of obtaining planning & building regulations approvals & are based on certain overall measurements.
2. Dimensions shown must not be relied upon and must be checked on site and verified prior to commencement of work.
3. Where applicable this drawing is to be read in conjunction with other consultants' drawings & calculations.
4. Do not scale from these drawings, except for planning purposes.
5. Any Work undertaken prior to Planning and Building Regulation Approval is done so entirely at the Client/Contractors own risk

© 2021 - T. Murray

TIM MURRAY CBuildE MCABE
BUILDING CONSULTANT
48 Pier Road
Littlehampton West
Sussex BN17 5LP
01903 730228

PROJECT DETAIL
6 ST MARY'S CLOSE LITTLEHAMPTON
WEST SUSSEX. BN17 5PZ

GROUND AND FIRST FLOOR EXTENSIONS
FOR: DOMINIC ASHMAN

DRAWING	SCALE
PLANNING	1/100
DATE: AUGUST 2021	
DRAWN: T. Murray	
DRAWING: 21/64/3	REVISION: