


MUS NO: 232500  
EXCHANGE: LITTLEHAMPTON  
PCP: 2  
BT DUCT RUN (M): 59  
PCP TO DSLAM (M): 50

NEW BT DUCT (M): 3  
NEW POWER DUCT (M): 15  
EXISTING BT DUCT (M): 53  
EXISTING LV CABLE  
EXISTING HV CABLE  
EXISTING PCP  
NEW DSLAM: ECI256  
EXISTING JOINT BOX: JF10  
NEW JOINT BOX REQUIRED: NO

TRAFFIC SENSITIVE: No  
CONSERVATION AREA: Yes

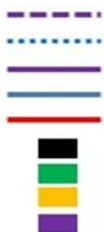

WICK STREET

66 to 70

NORTH STREET

6M

1.5M

67

62

Reproduced by permission of Ordnance Survey on behalf of HMSO. © Crown copyright and database right 2012. All rights reserved. Ordnance Survey Licence number: 100028040

0 4 8 16 Meters

Reproduced by permission of Ordnance Survey on behalf of HMSO. © Crown copyright and database right 2012. All rights reserved. Ordnance Survey Licence number: 100028040

**IMPORTANT WARNING:**  
Information regarding the location of BT apparatus is given for your assistance and is intended for general guidance only. No guarantee is given of its accuracy. It should not be relied upon in the event of excavations or other works being made near to BT apparatus, which may exist at various depths and may deviate from the marked route.

**SITE ADDRESS** Side of 7 North Street, junction with Beaconsfield Road, Littlehampton, BN17 6JL



PCP2 LITTLEHAMPTON - SCALE 1:200

openreach  
BT

MUS NO: 232500

EXCHANGE: LITTLEHAMPTON

PCP: 2

BT DUCT RUN (M): 59

PCP TO DSLAM (M): 50

NEW BT DUCT (M): 3

NEW POWER DUCT (M): 15

EXISTING BT DUCT (M): 53

EXISTING LV CABLE

EXISTING HV CABLE

EXISTING PCP


NEW DSLAM: ECI256

EXISTING JOINT BOX: JF10

NEW JOINT BOX REQUIRED: NO

TRAFFIC SENSITIVE: No

CONSERVATION AREA: Yes

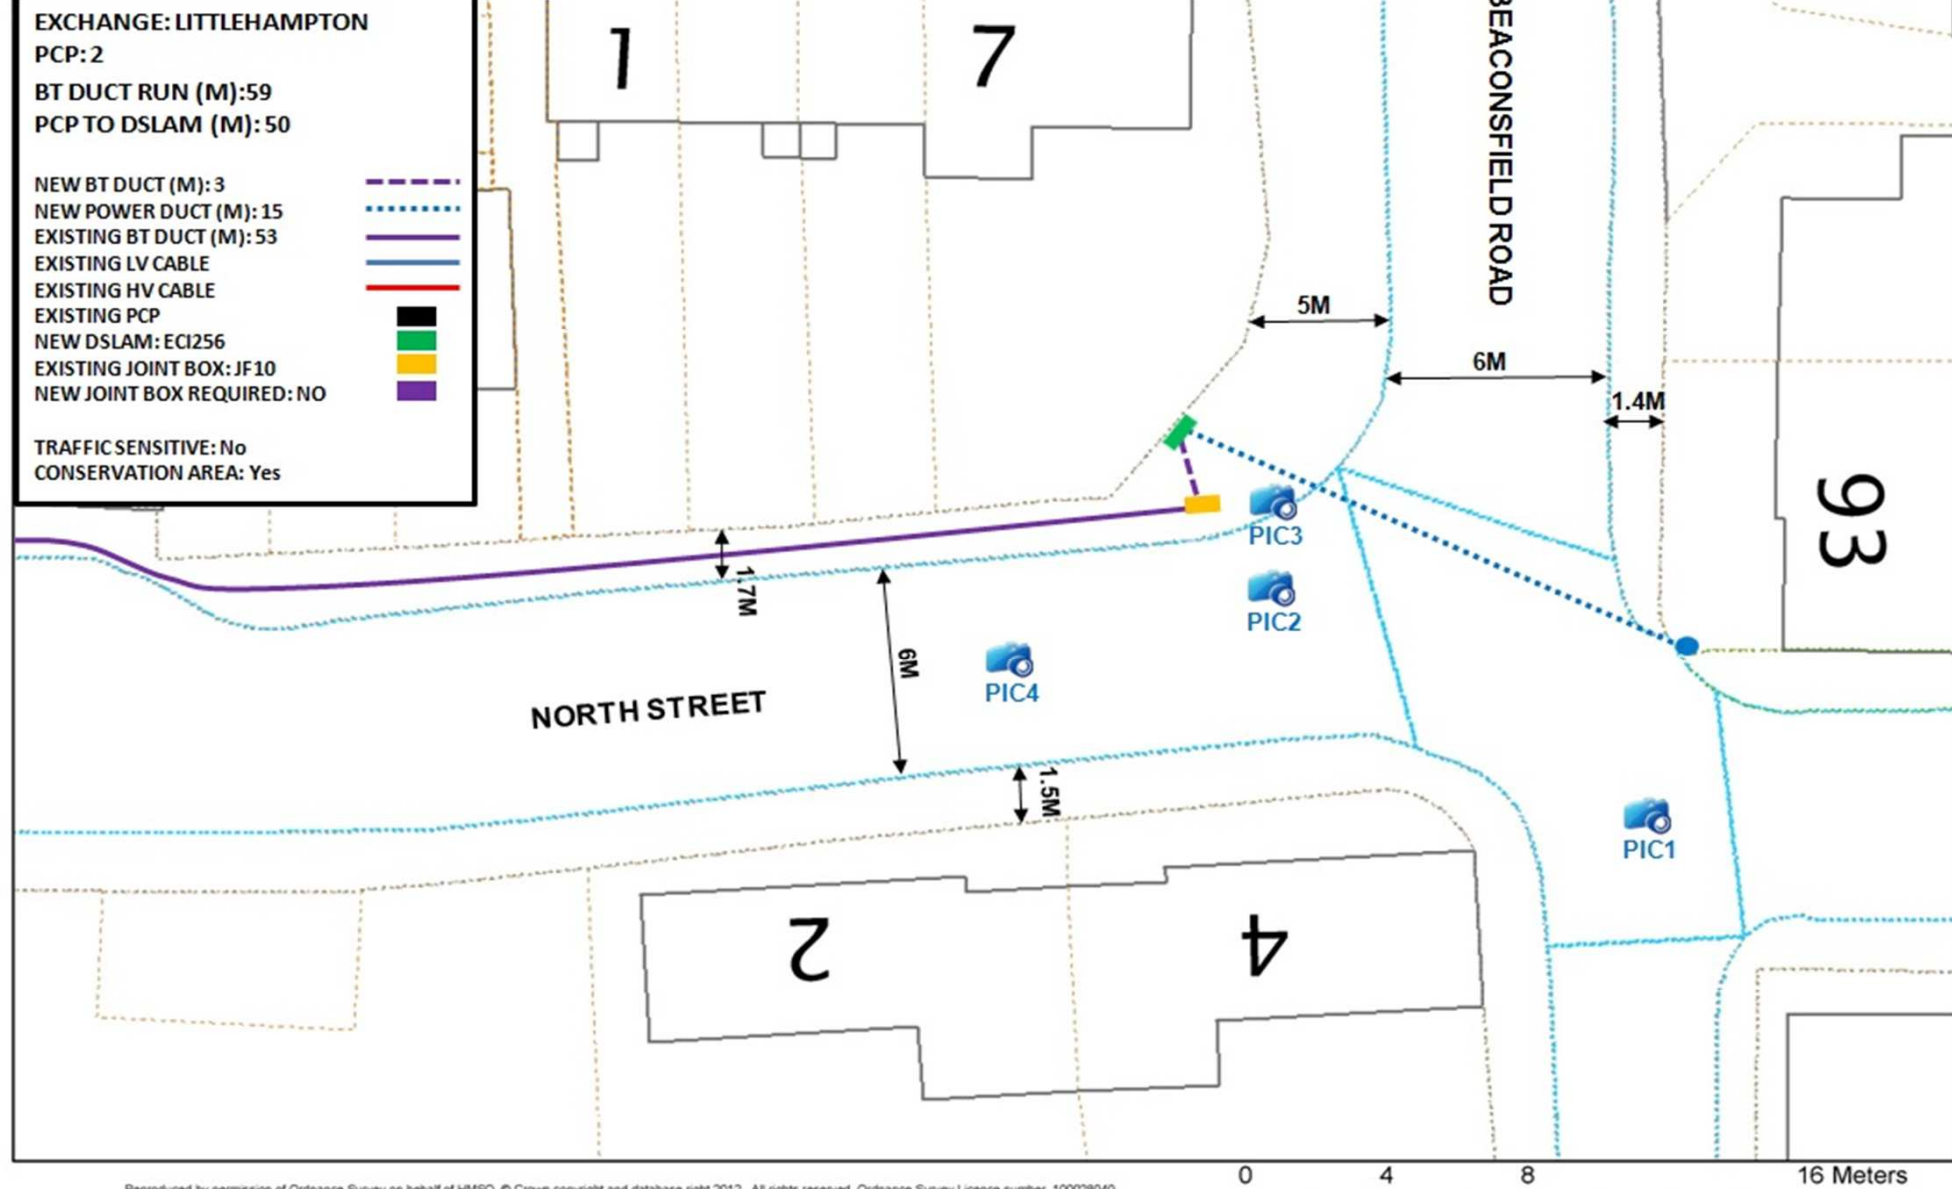

Reproduced by permission of Ordnance Survey on behalf of HMSO. © Crown copyright and database right 2012. All rights reserved. Ordnance Survey Licence number 100028040

Reproduced by permission of Ordnance Survey on behalf of HMSO. © Crown copyright and database right 2012. All rights reserved. Ordnance Survey Licence number 100028040

**IMPORTANT WARNING**  
Information regarding the location of BT apparatus is given for your assistance and is intended for general guidance only. No guarantee is given of its accuracy. It should not be relied upon in the event of excavations or other works being made near to BT apparatus, which may exist at various depths and may deviate from the marked route.

**SITE ADDRESS : Side of 7 North Street, junction with Beaconsfield Road, Littlehampton, BN17 6JL**



PCP2 LITTLEHAMPTON - SCALE 1:200

openreach  
BT

MUS NO: 232500


EXCHANGE: LITTLEHAMPTON

PCP: 2

1

7

BEACON

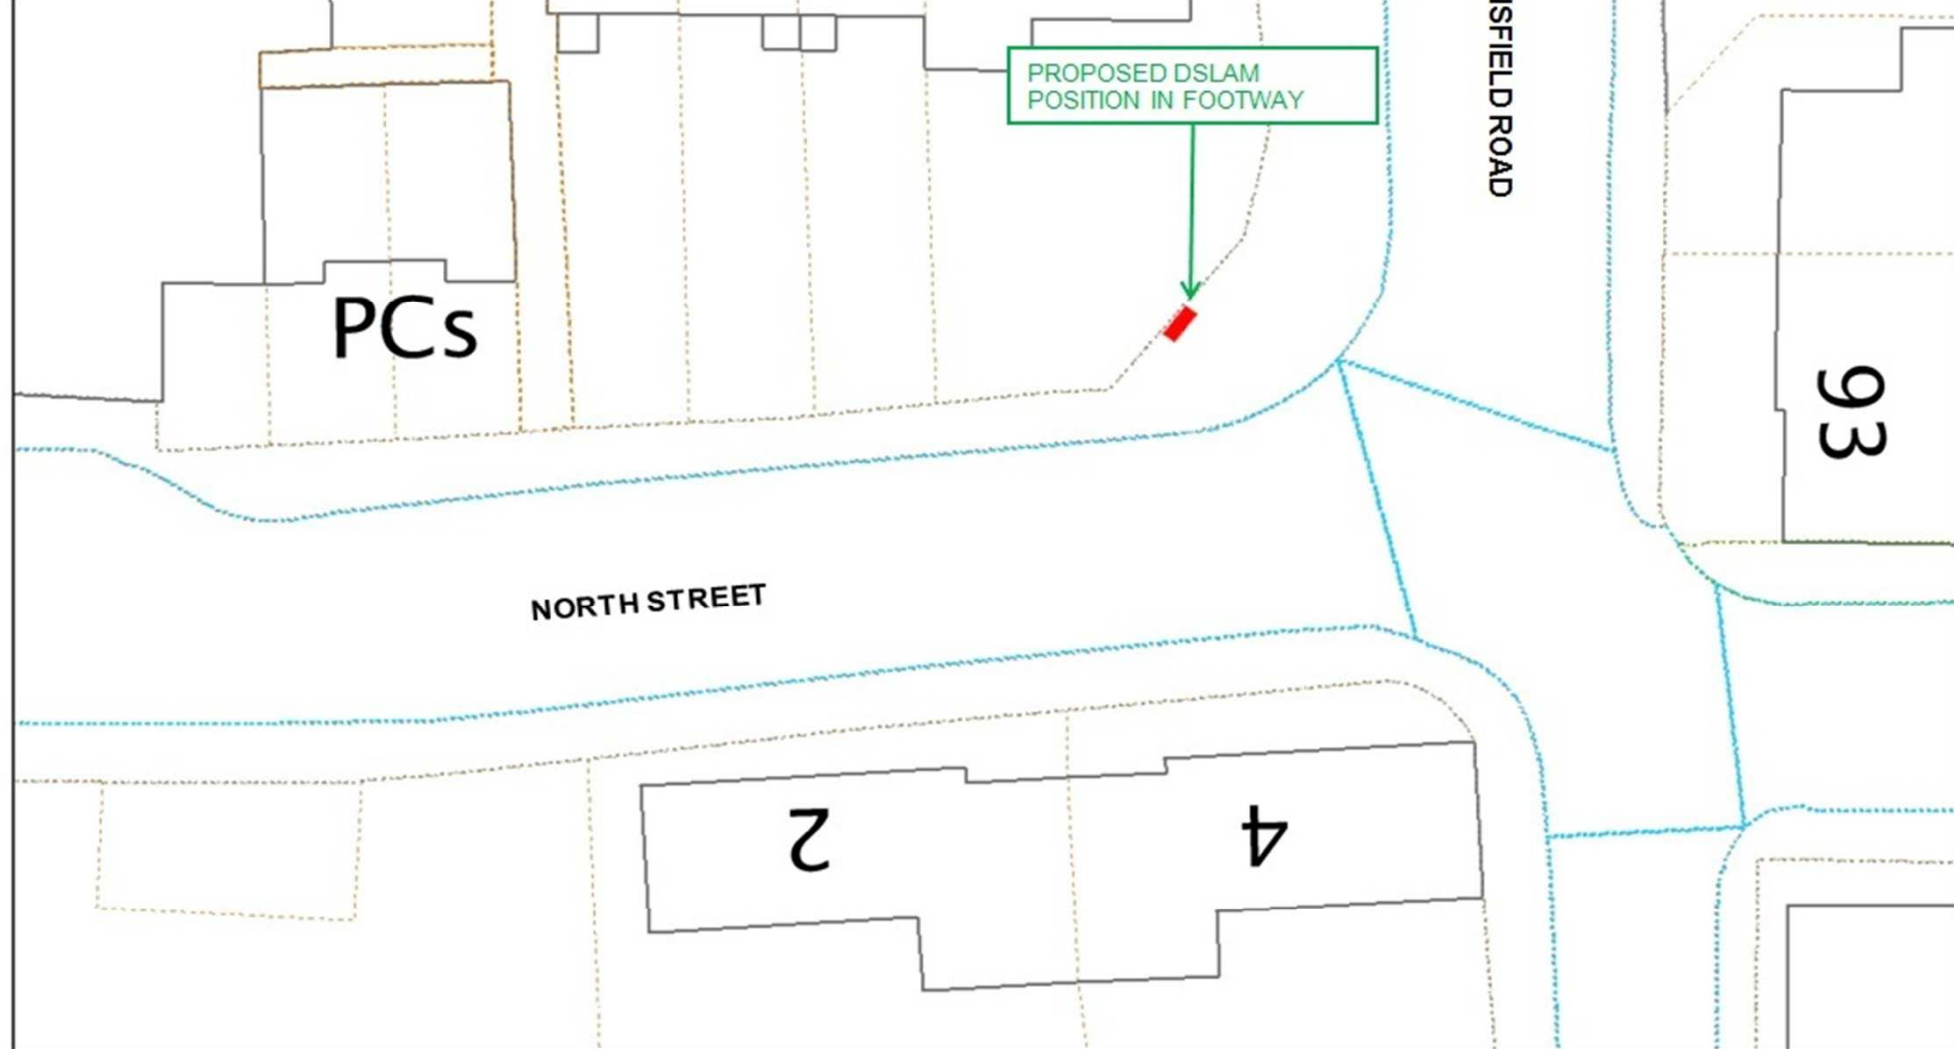


Reproduced by permission of Ordnance Survey on behalf of HMSO. © Crown copyright and database right 2012. All rights reserved. Ordnance Survey Licence number: 100028040

Reproduced by permission of Ordnance Survey on behalf of HMSO. © Crown copyright and database right 2012. All rights reserved. Ordnance Survey Licence number: 100028040

**IMPORTANT WARNING:**  
Information regarding the location of BT apparatus is given for your assistance and is intended for general guidance only. No guarantee is given of its accuracy. It should not be relied upon in the event of excavations or other works being made near to BT apparatus, which may exist at various depths and may deviate from the marked route.

**SITE ADDRESS**

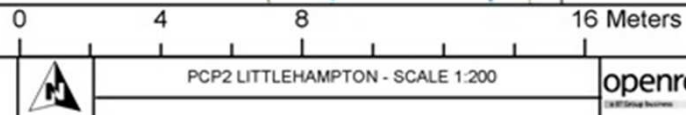

PCP2 LITTLEHAMPTON - SCALE 1:200

**openreach**  
BT Group business