


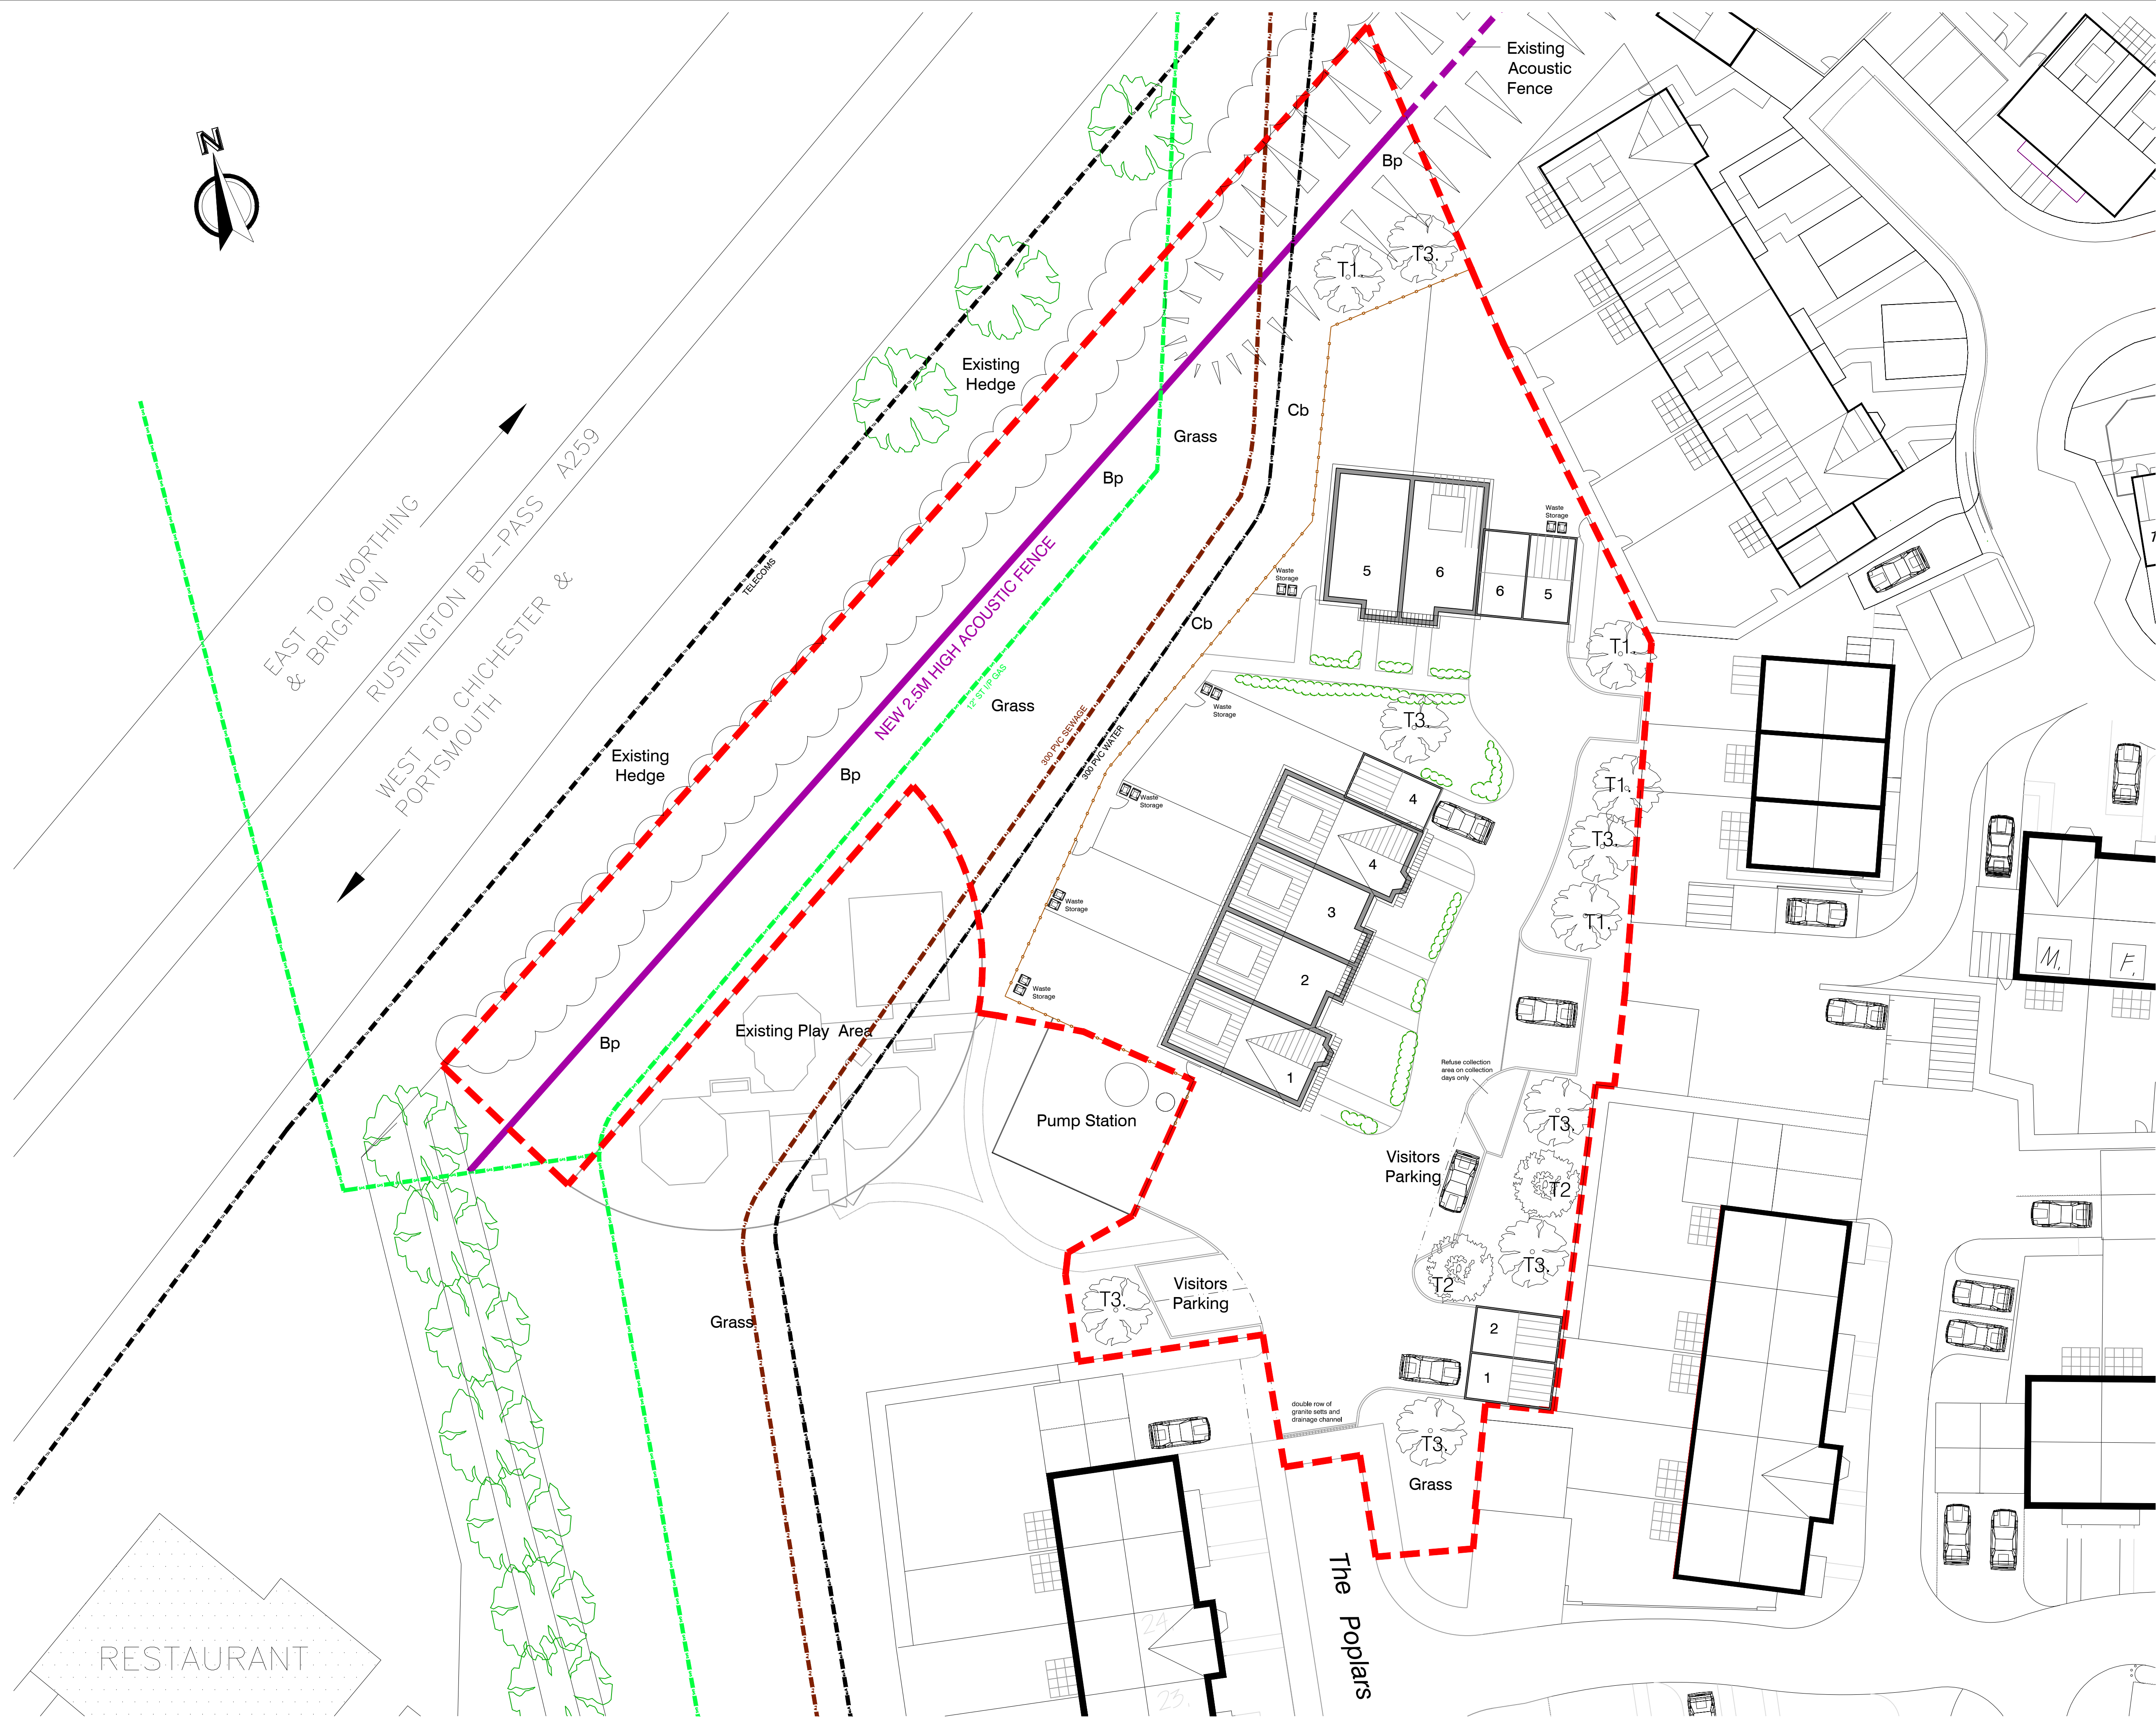

New Tree Planting.
(Standard 8-10 & 10-12)
T1. Betula Pendula
T2. Acer Hyrcanum
T3. Robinia Pseudoacacia

Boundary Treatment.

To Be 1.8m high fence panel = P
To Be 1.1m high fence panel = PI
To Be 2.0m high close boarded = Cb
To Be 2.5m high acoustic fence = Bp

SITE DEVELOPMENT AREA = 2029m²



New Acoustic Fence
Height 2.50m.
Set in Conc Base Min 900mm For 2.50m post
125mm x100mm Posts @1.8 c/c
Cladding 150mm x 22mm boards with 50mm gap
Second layer 100mm x 22mm boards fixed over gaps min cover 25mm
Mass 26.5 kg/m2 based on softwood of 530 kg/cu m

C Garages for Plots 44 and 45 repositioned. 08/04/14
B Waste storage and collection areas added 15/07/13

A Plots 1 TO 4 moved south east by 1500mm, and rear fence moved north west by 1000mm. 06/06/13

REV	DESCRIPTION	DATE
REVISION		

job no.	drawing no.	rev.
023 001	100	C

scale	drawn by	date
1:200 @ A1	ACB	30/05/2013

Residential Development
The Poplars (Former HRI Site)
Worthing Road, Littlehampton
West Sussex. BN17 6GZ

SITE LAYOUT PLAN



Rustington House, Worthing Road, Rustington, West Sussex, BN16 3PS
Tel No: (01903) 777777 Fax No: (01903) 777700